


Rabbi
Linca
Hom

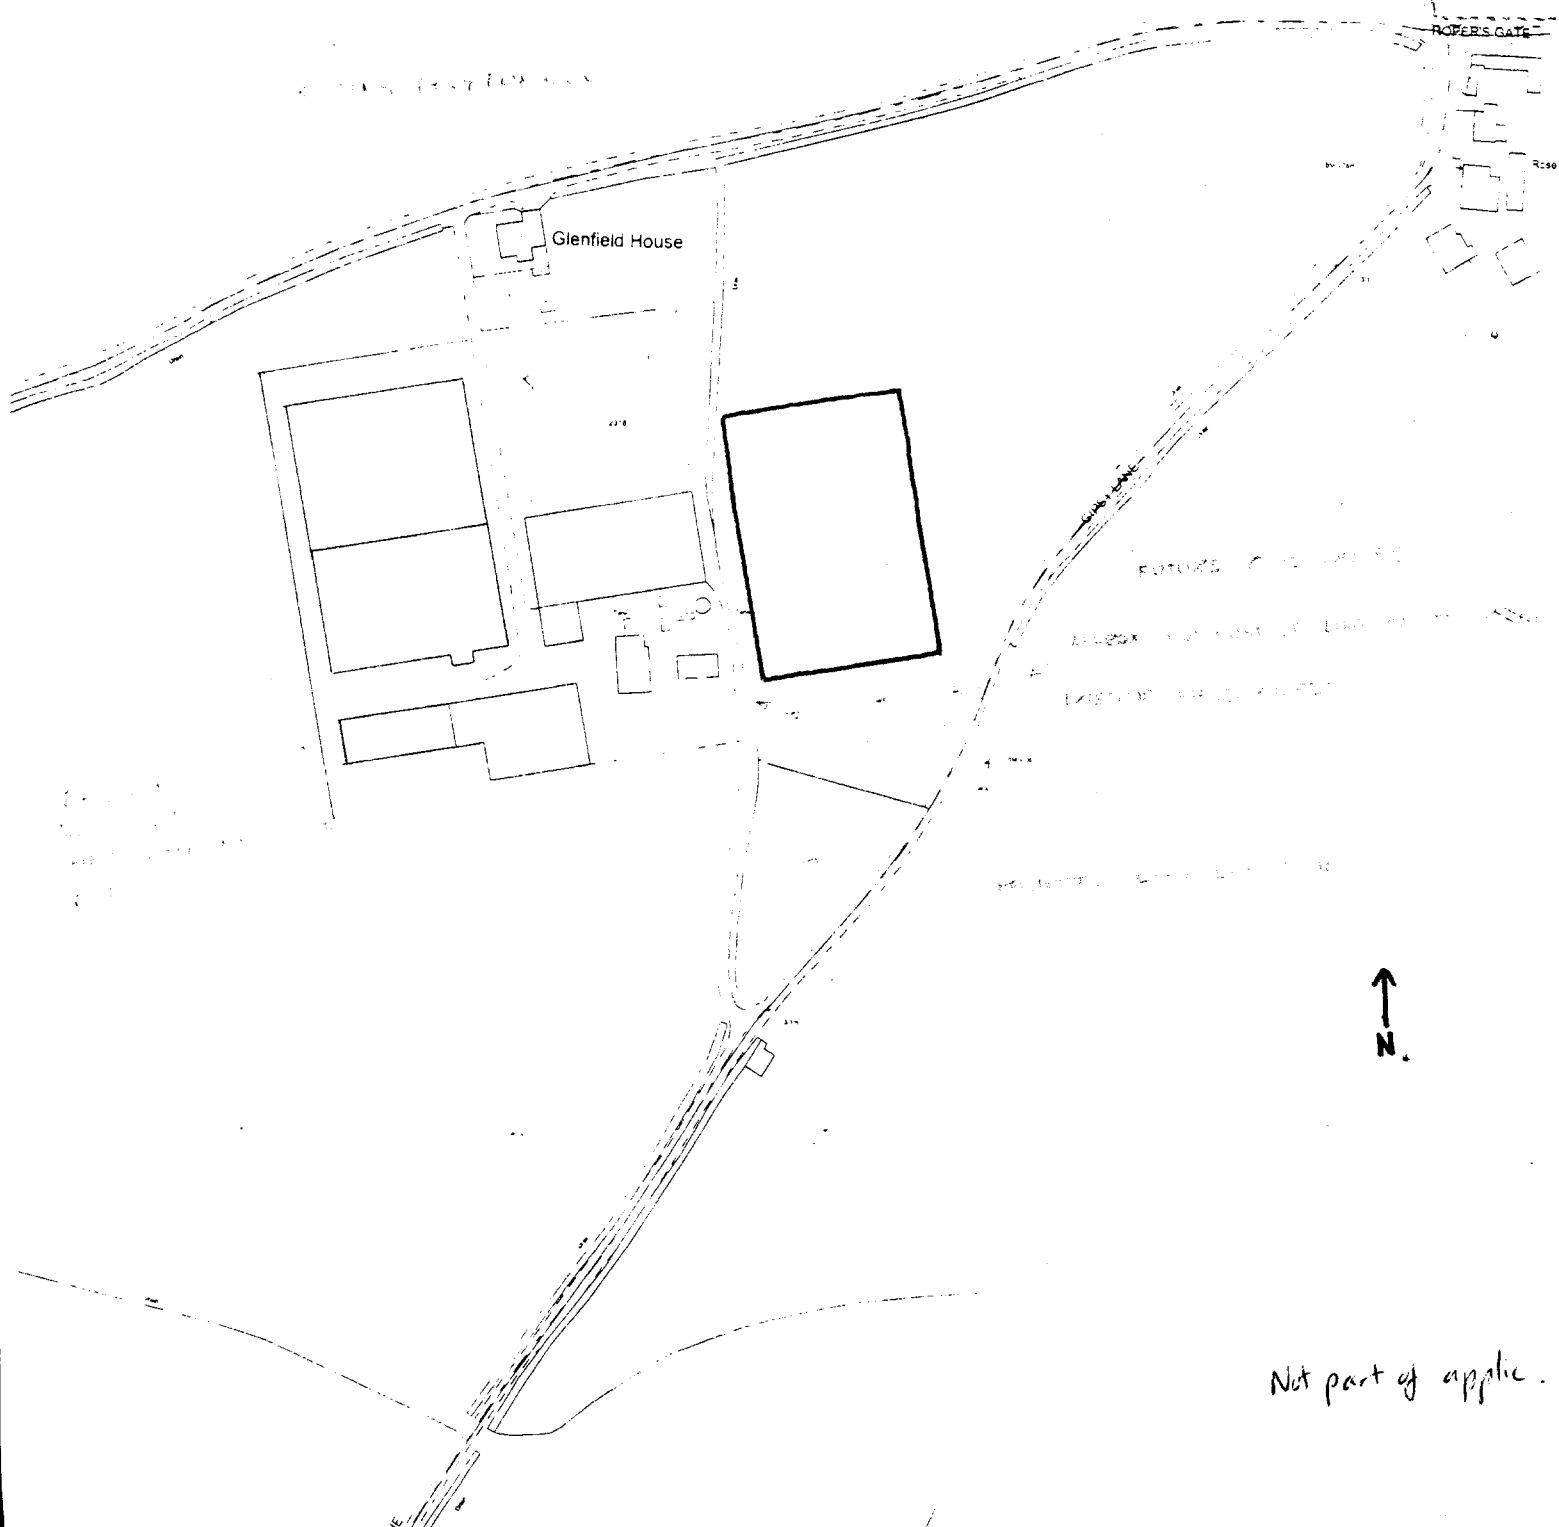

Not part of applic.



S O U T H



Planning and Development


Council Offices, Priory Road, Spalding, Lincolnshire
PE11 2XE

Scale: 1:2500

March 2003

This map is reproduced from Ordnance Survey material with permission of Ordnance Survey on behalf of Her Majesty's Stationery Office (c) Crown copyright. Unauthorised reproduction infringes Crown copyright and may lead to prosecution or civil proceedings. South Holland District Council LA079413 2003



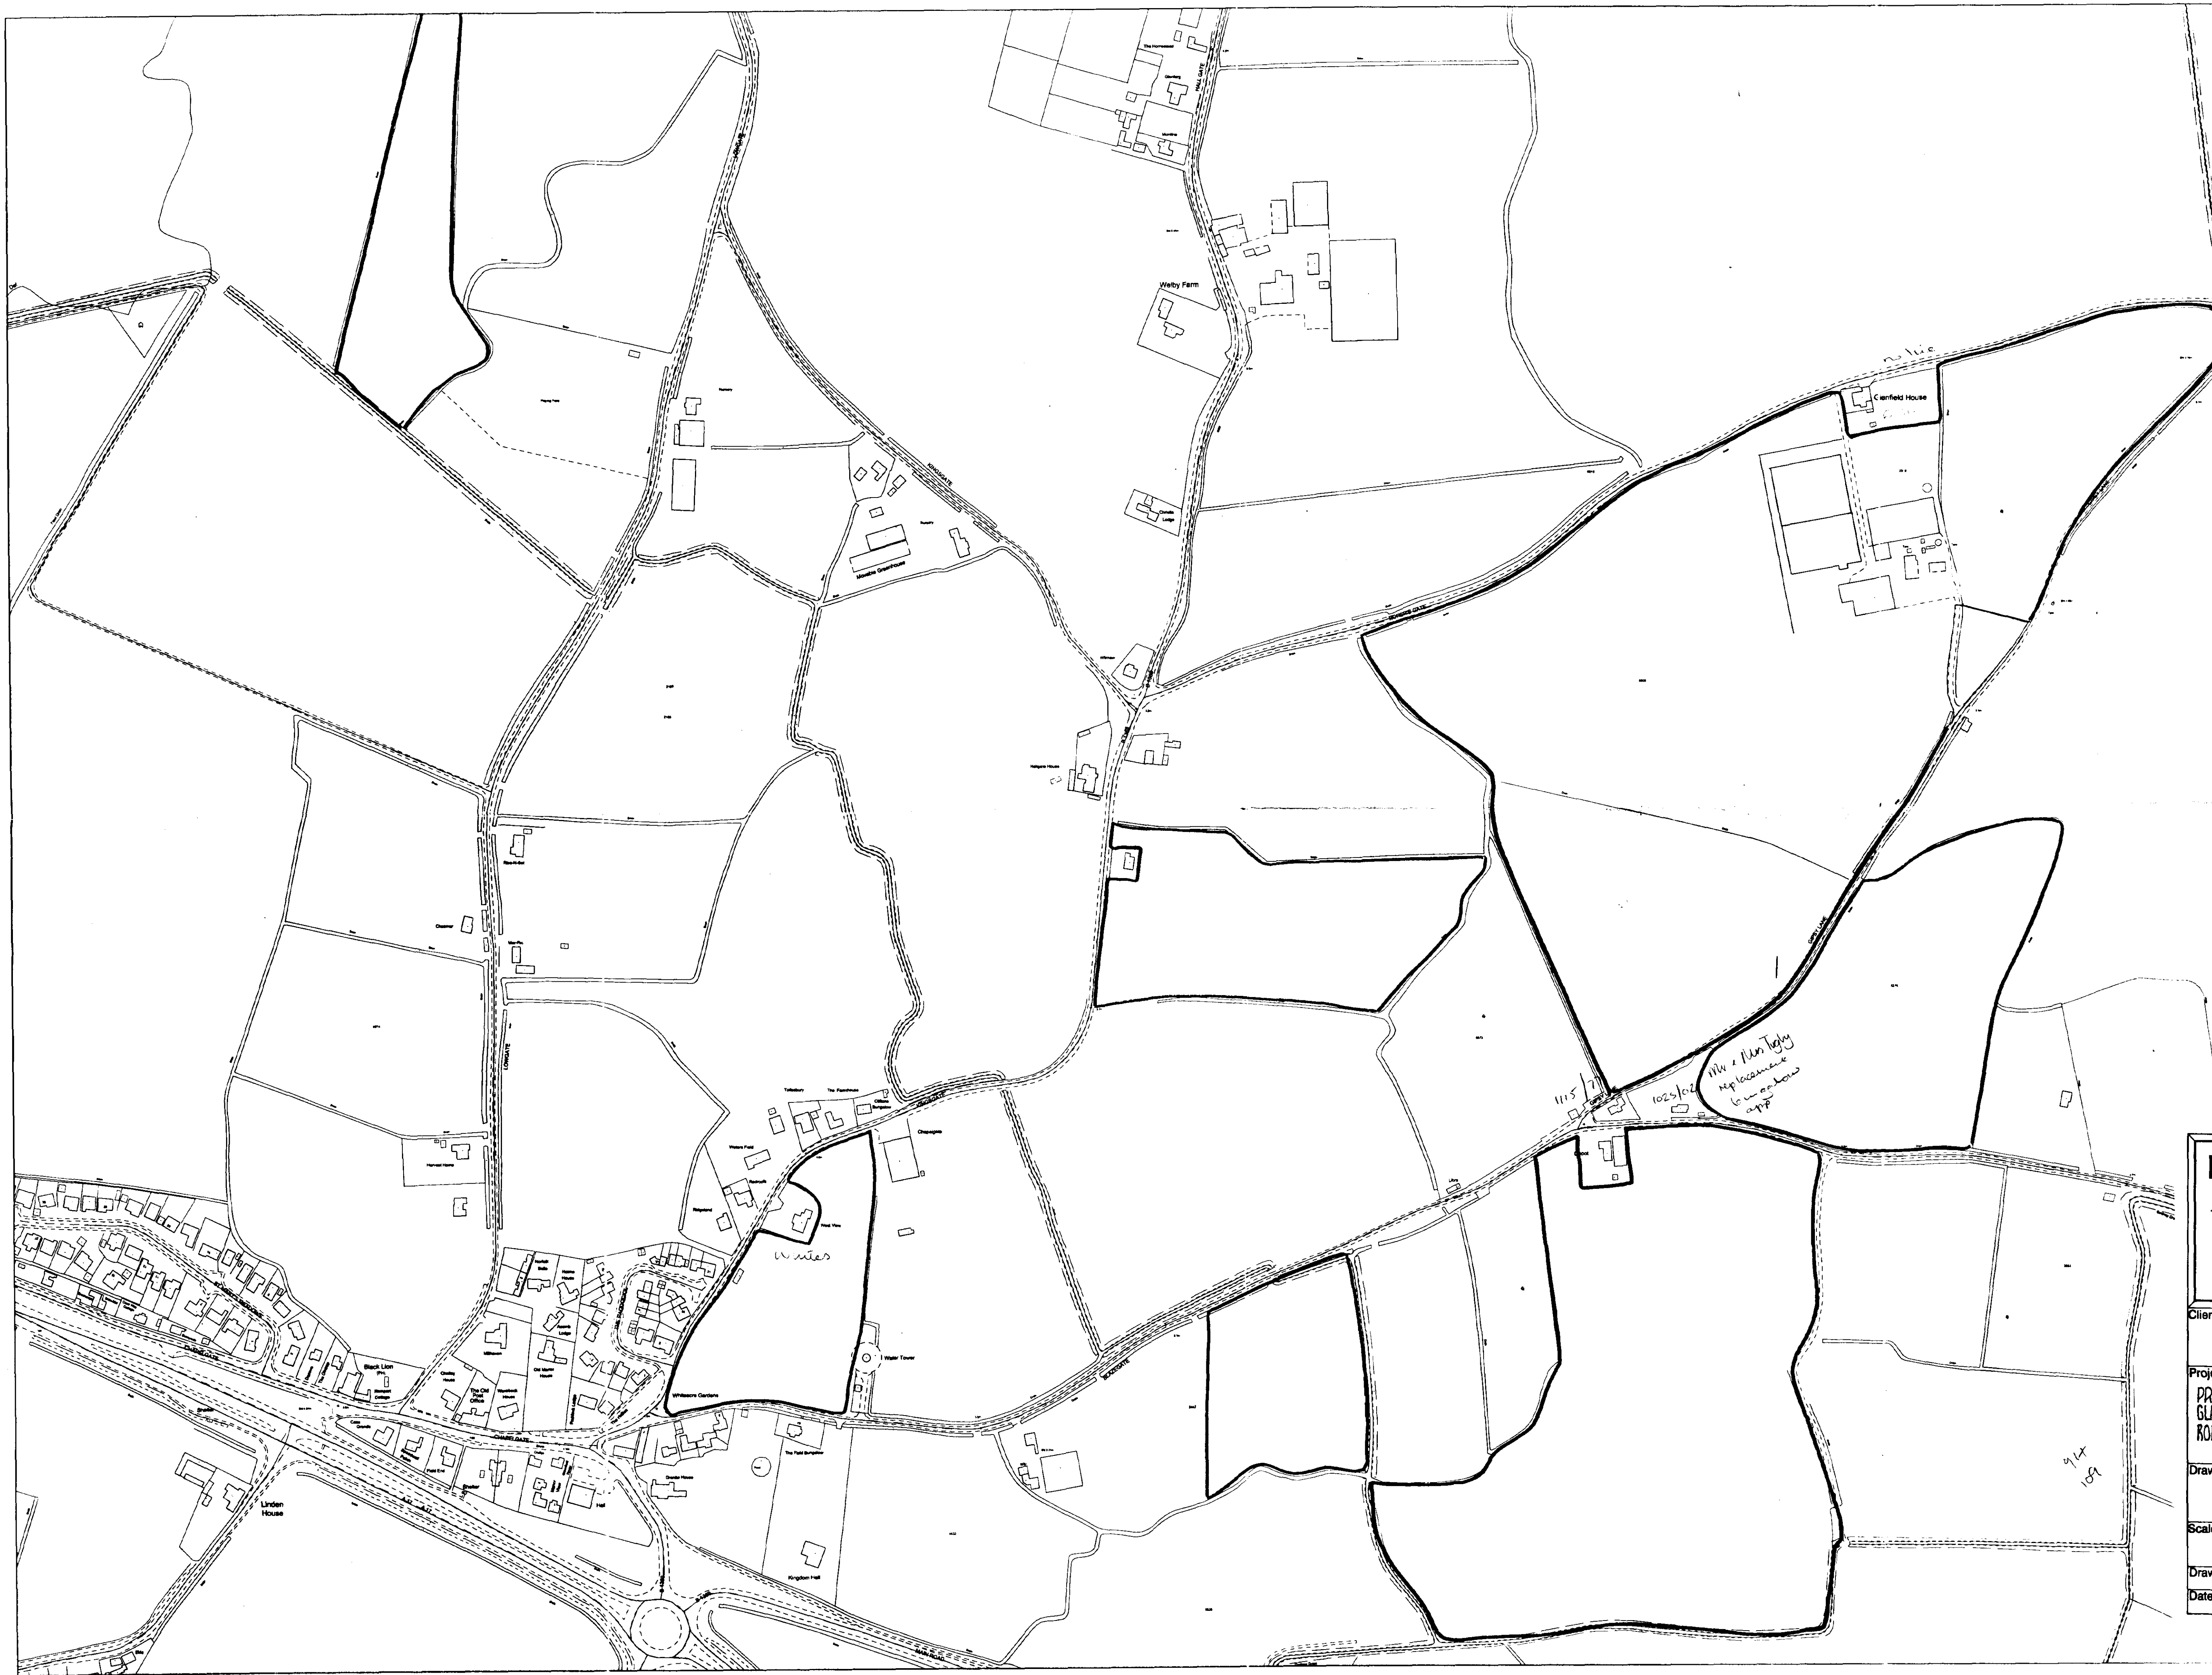

T.A. Pridmore. PRC/PA

PODDINGTONS


Architectural Design Consultants

Est. 1959

Rabbit Hollow, Church Lane, North Rauceby, Skefford
Lincs. NG34 9QU Tel: 01529 488033 Fax: 01529 488044

Home: 01529 488318

Mobile: 07836514990

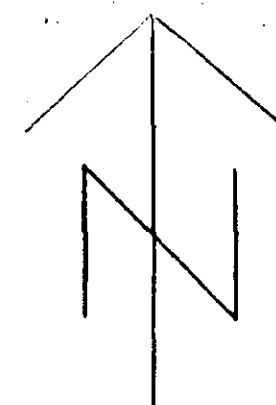

Key
--- OSCAR A Roads
--- OSCAR Allroads
--- OSCAR B Roads

**DETERMINED
PLAN**

31 JAN 2003
094/03

PODDINGTONS

Architectural Design Consultants

Est. 1969

Rabbit Hollow, Church Lane, North Rauceby,
Skefford, Lincs. NG34 9QU
Tel: (01529) 488033 Fax: (01529) 488044

Client:

MR & MRS S MUNSON

Project:

PROPOSED FARMHOUSE AND
GLASSHOUSES AT GLENFIELD HOUSE FARM
ROPER'S GATE / GIPSY LANE, GEDNEY.

Drawing:

LOCATION PLAN

Scale:

1:2500




Drawn:

Date:

Drawing No.

3115 1

Rev.

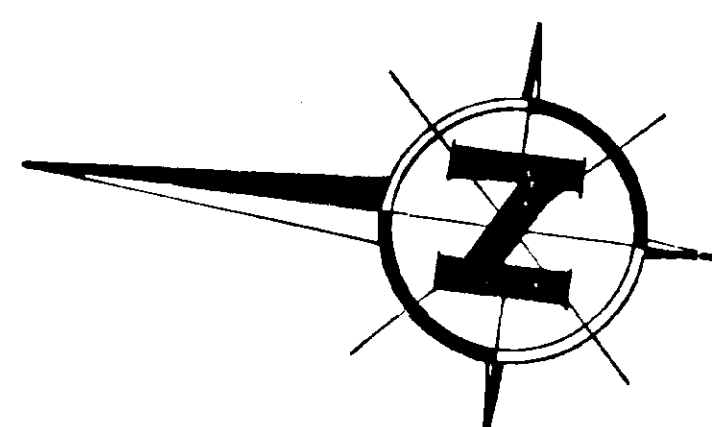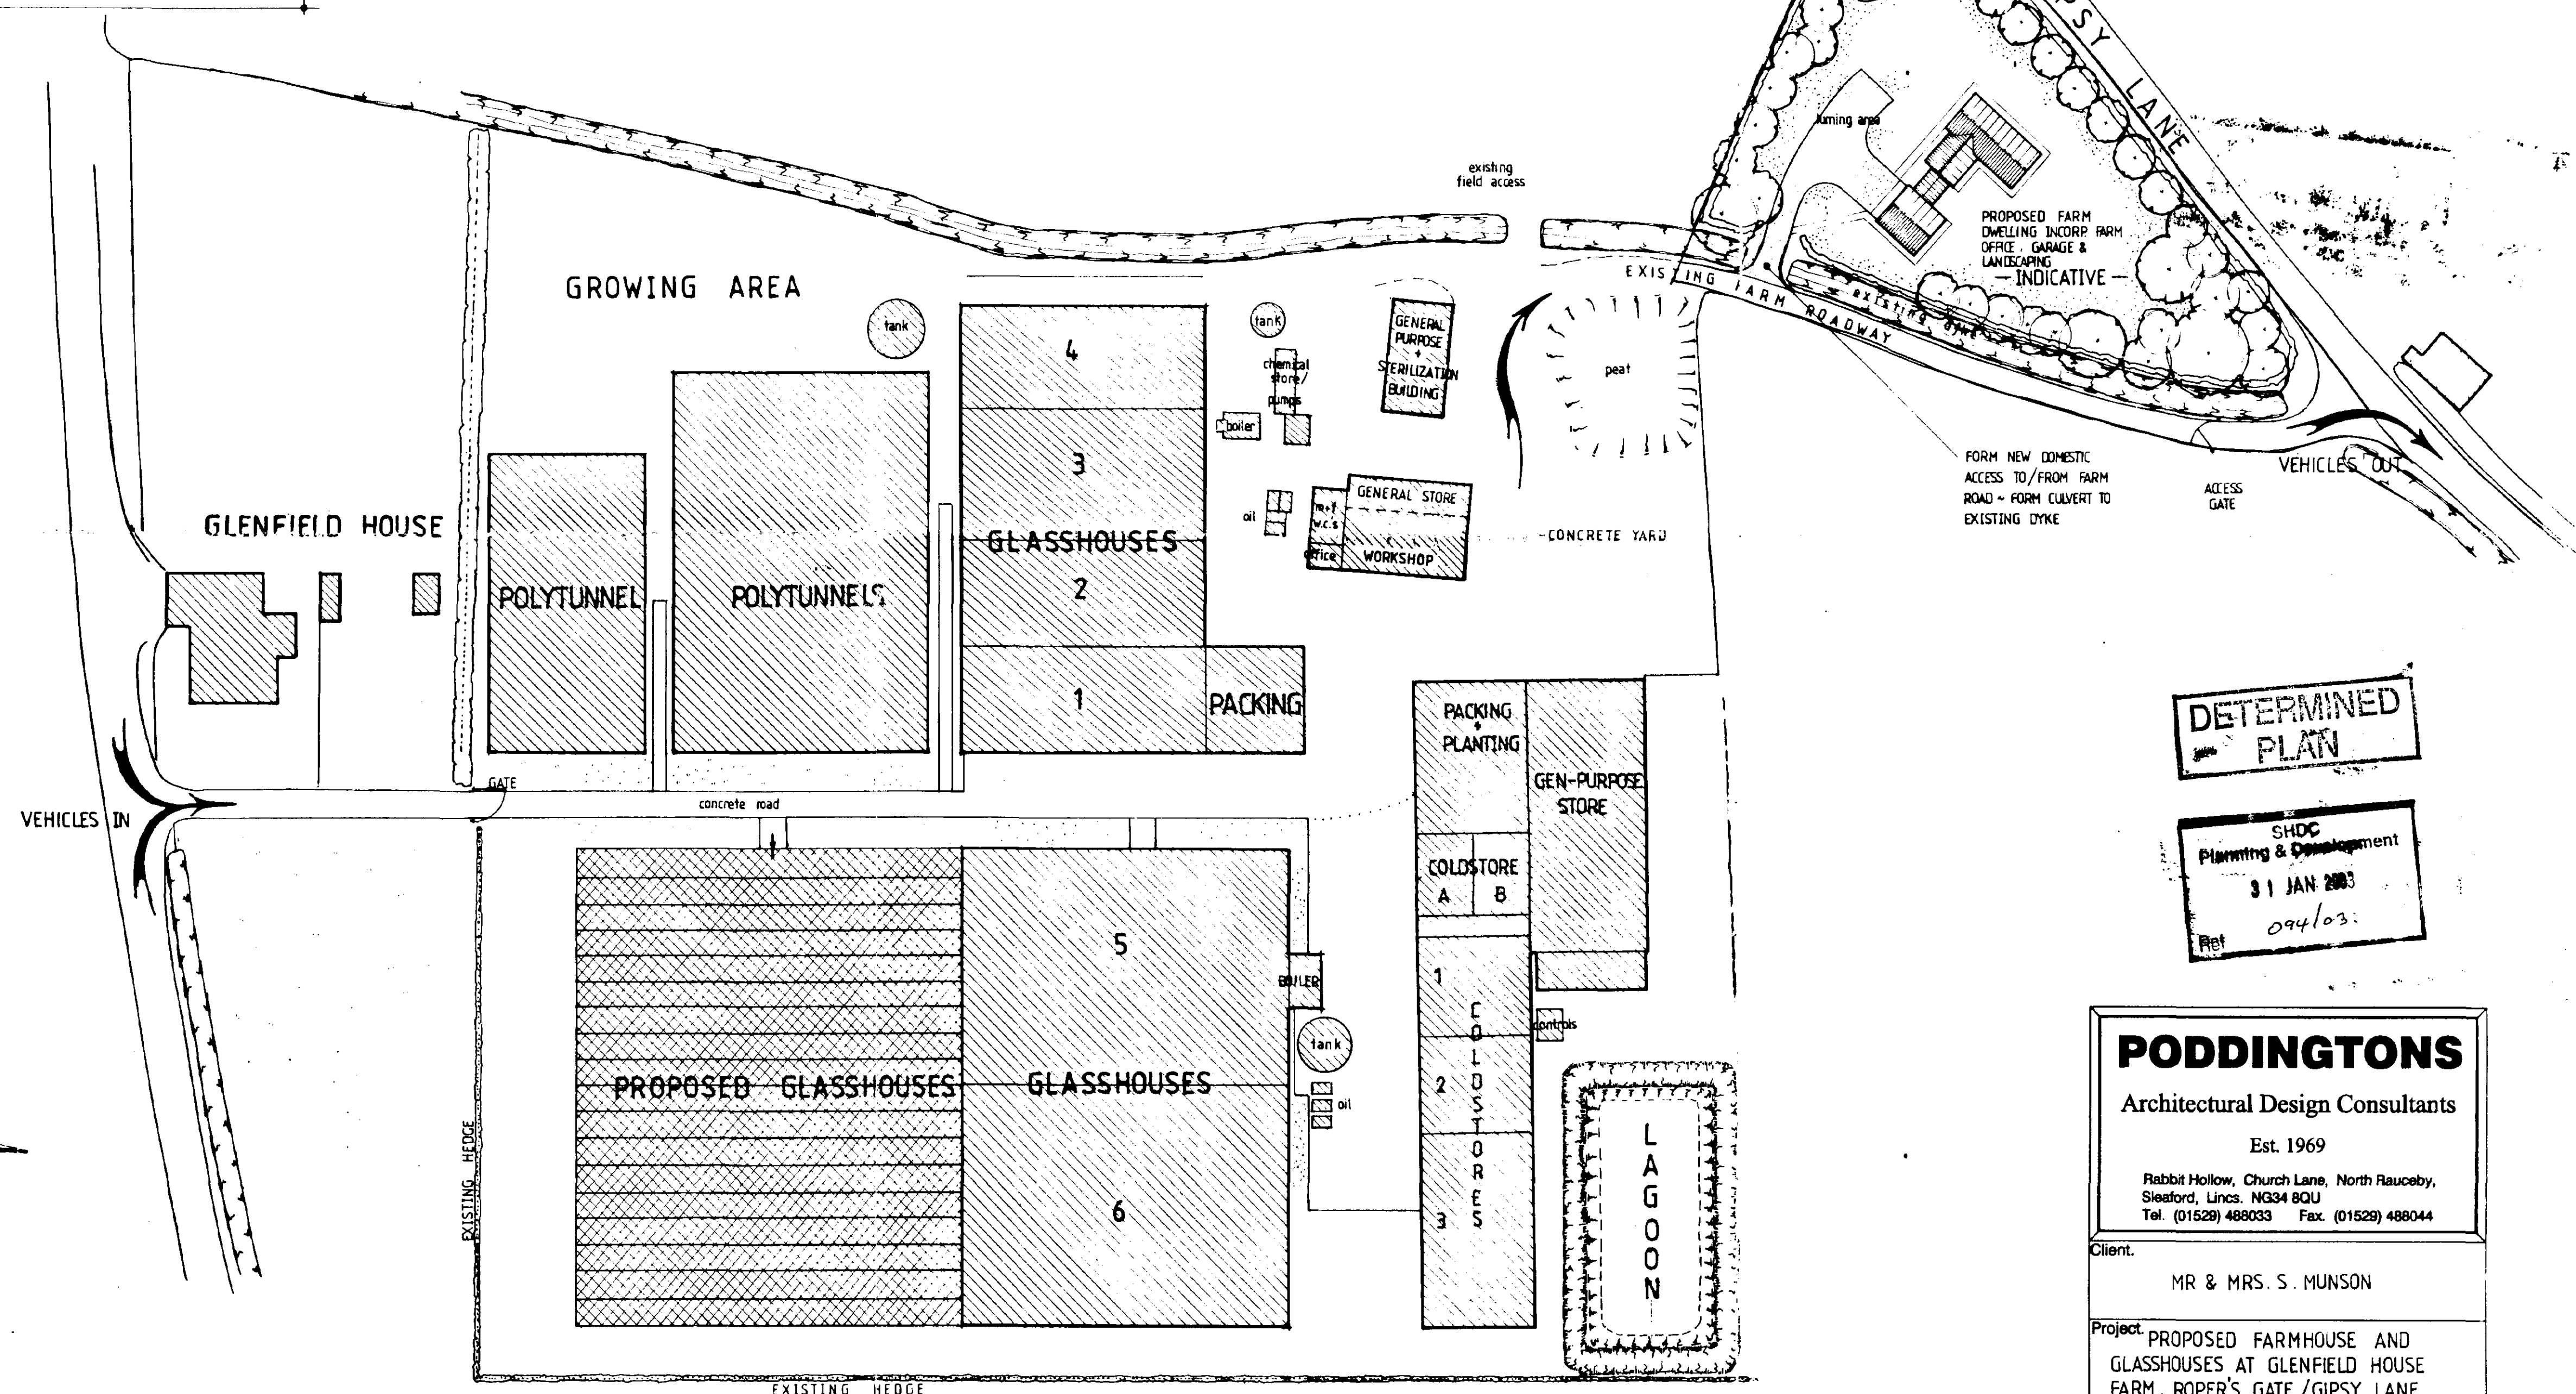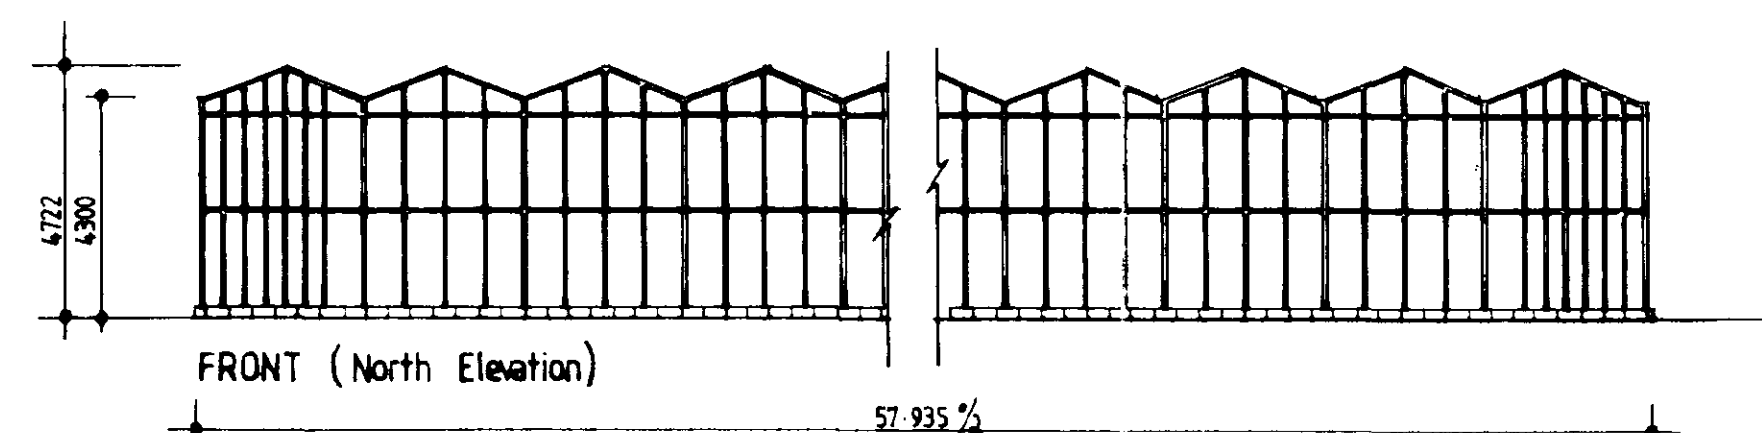

SITE LAYOUT PLAN

THIS DRAWING IS TO BE READ IN CONJUNCTION WITH DRAWING NO. 3115 - 1

**DETERMINED
PLAN**

SHOC
Planning & Development
31 JAN 2003
094/03
Ref

PODDINGTONS
Architectural Design Consultants

Rabbit Hollow, Church Lane, North Rauceby,
Sleaford, Lincs. NG34 8QU
Tel. (01529) 488033 Fax. (01529) 488044

Client. MR & MRS. S. MUNSON

Project: PROPOSED FARMHOUSE AND
GLASSHOUSES, AT GLENFIELD HOUSE
FARM, ROPER'S GATE /GIPSY LANE,
GEDNEY, SPALDING. Lincs.

Drawing.

SITE / LOCATION PLAN.

Scale.	1:500 , 1:150
Drawn.	
Date.	

Drawing. No.	3115-2
--------------	--------

	P