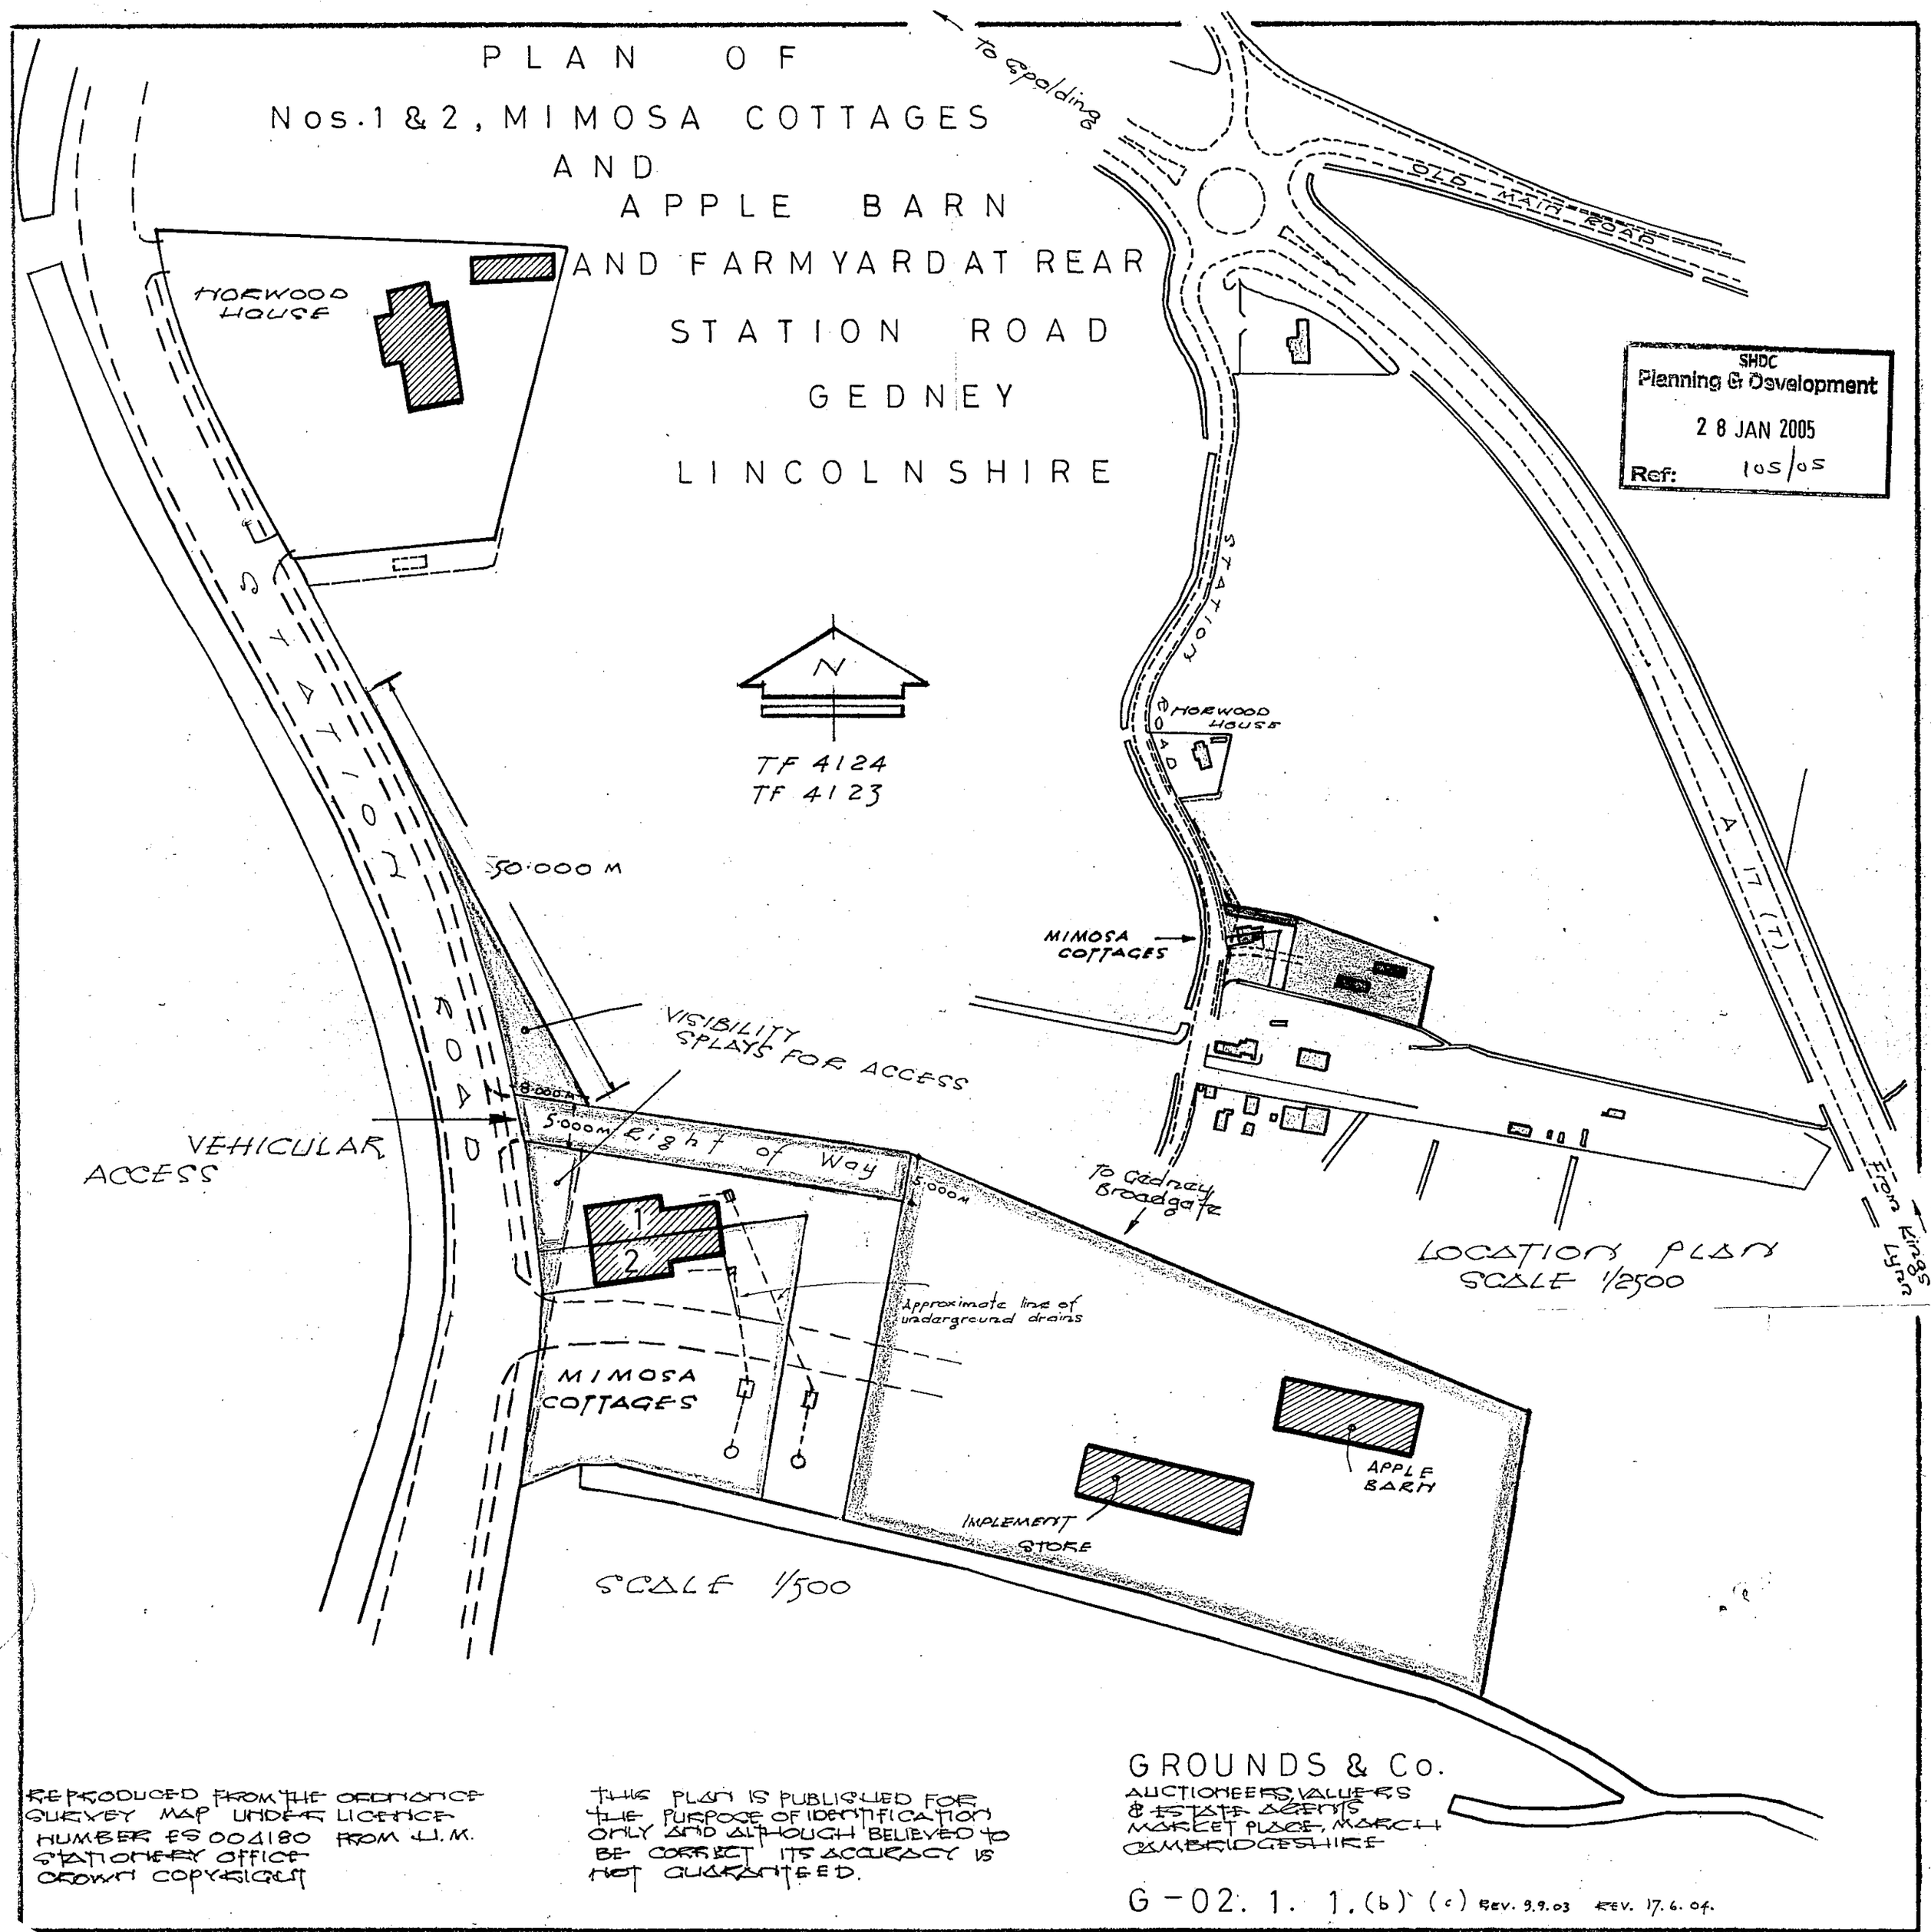
PLAN OF
Nos. 1 & 2, MIMOSA COTTAGES
AND
APPLE BARN
AND FARMYARD AT REAR
STATION ROAD
GEDNEY
LINCOLNSHIRE
To Spalding
OLD MAIN ROAD
SHDC
Planning & Development
28 JAN 2005
Ref: 105/05
HORWOOD HOUSE
STATION ROAD
N
TF 4124
TF 4123
50.000 M
MIMOSA COTTAGES
VISIBILITY SPLAYS FOR ACCESS
8.000 M
5.000 M
Right of Way
5.000 M
VEHICULAR ACCESS
To Gedney Broadgate
LOCATION PLAN
SCALE 1/2500
From Kings Lynn
1
2
Approximate line of underground drains
MIMOSA COTTAGES
APPLE BARN
IMPLEMENT STORE
SCALE 1/500
GROUNDS & Co.
AUCTIONEERS, VALUERS & ESTATE AGENTS
MARKET PLACE, MARCH
CAMBRIDGESHIRE
REPRODUCED FROM THE ORDNANCE SURVEY MAP UNDER LICENCE NUMBER ES 004180 FROM H.M. STATIONERY OFFICE CROWN COPYRIGHT
THIS PLAN IS PUBLISHED FOR THE PURPOSE OF IDENTIFICATION ONLY AND ALTHOUGH BELIEVED TO BE CORRECT ITS ACCURACY IS NOT GUARANTEED.
G-02. 1. 1. (b) (c) REV. 9.9.03 REV. 17.6.04.