

LANDSCAPING, TREE PLANTING & FENCING SCHEME.



- A - EXISTING POST & RAIL FENCE
- B - PROPOSED LINCOLN/WHITE POST & RAIL FENCE
- C - EXISTING WATTLE HEDGE TO BE RETAINED
- D - SILVER BIRCH (BETULA FRUTICOSA) FEATHERED - 1.5m to 1.6m WITH A TERMINAL SHOOT AND LATERAL SHOOTS
- E - WATTLE/SPRUE (SORBUS ARBA) FEATHERED - 1.5m to 1.6m WITH A TERMINAL SHOOT AND LATERAL SHOOTS
- F - GAWWEL DRIFT.

All planting to be in accordance with BS 4428:1989 and amendment No. 1 (1992).

All trees to be planted with minimum 0.6m plastic mulch mat and to be staked, tied and tubed.

1/3 to 1/2 bag of peat free tree and shrub planting compost to be incorporated into backfill for each tree hole.


All trees, shrubs and bushes shall be maintained by the owner or owners of the land on which they are situated for a period of five years beginning with the date of completion of the scheme and during that period all losses shall be made good as and when necessary.

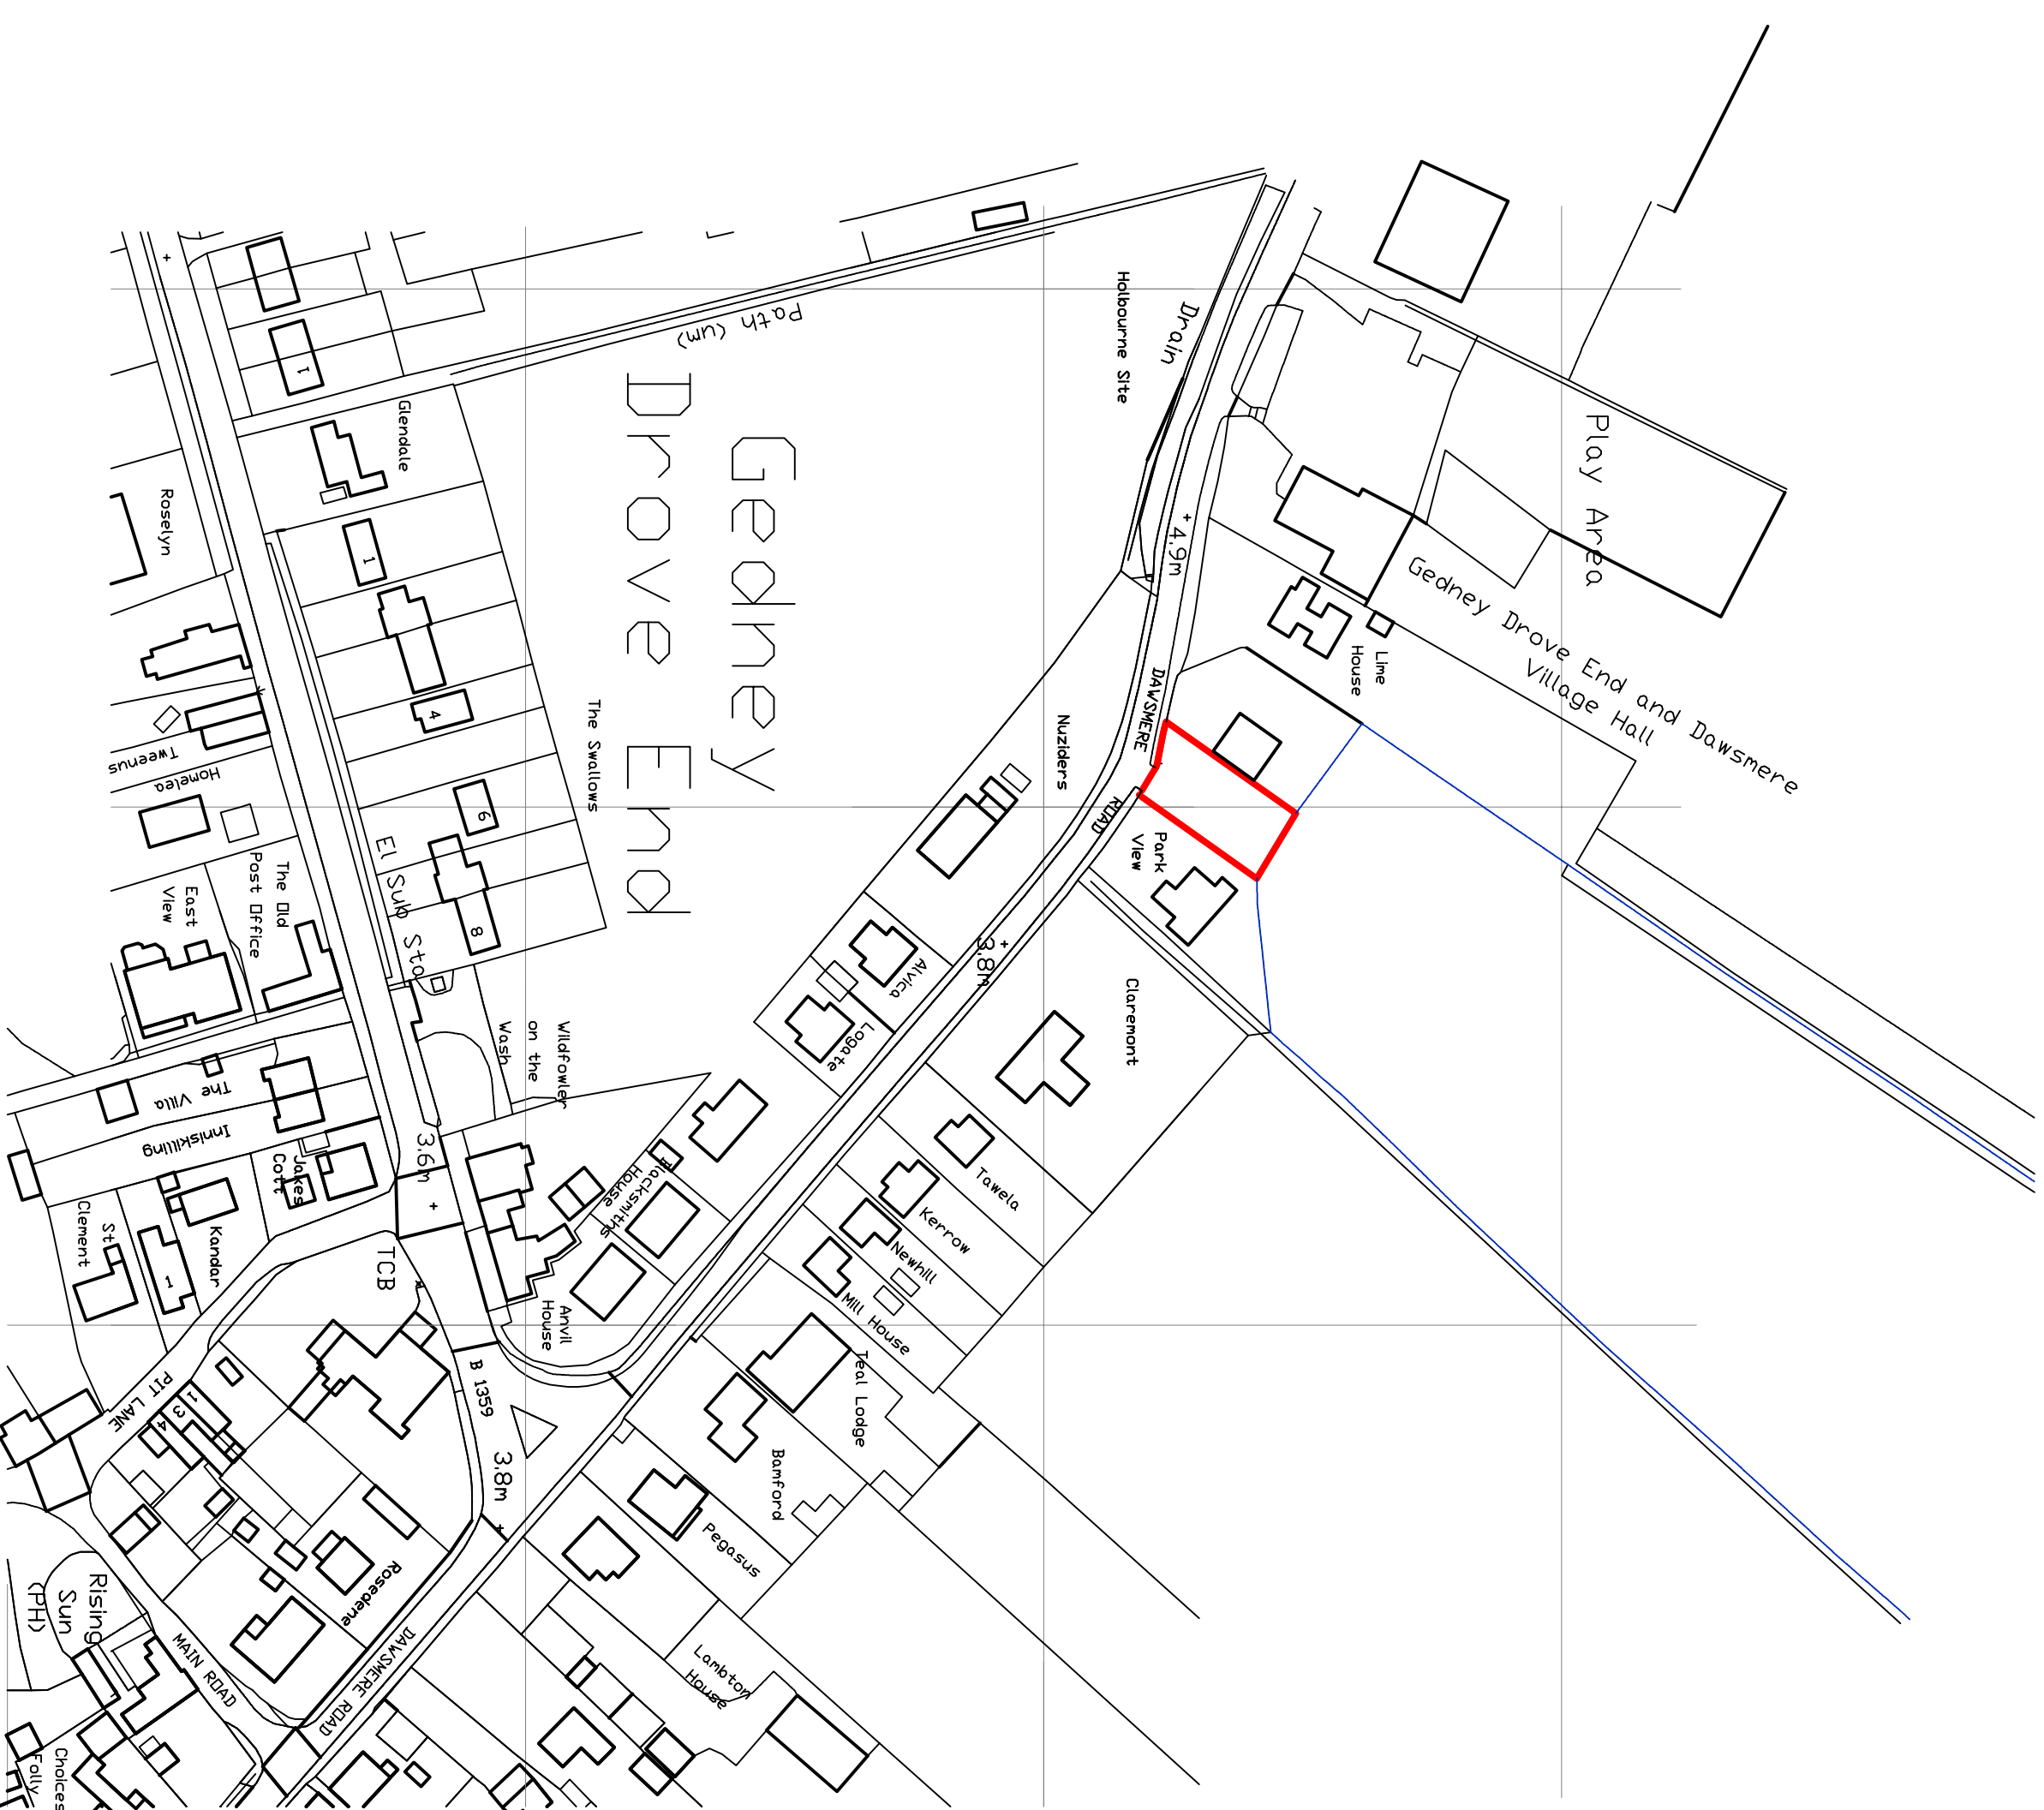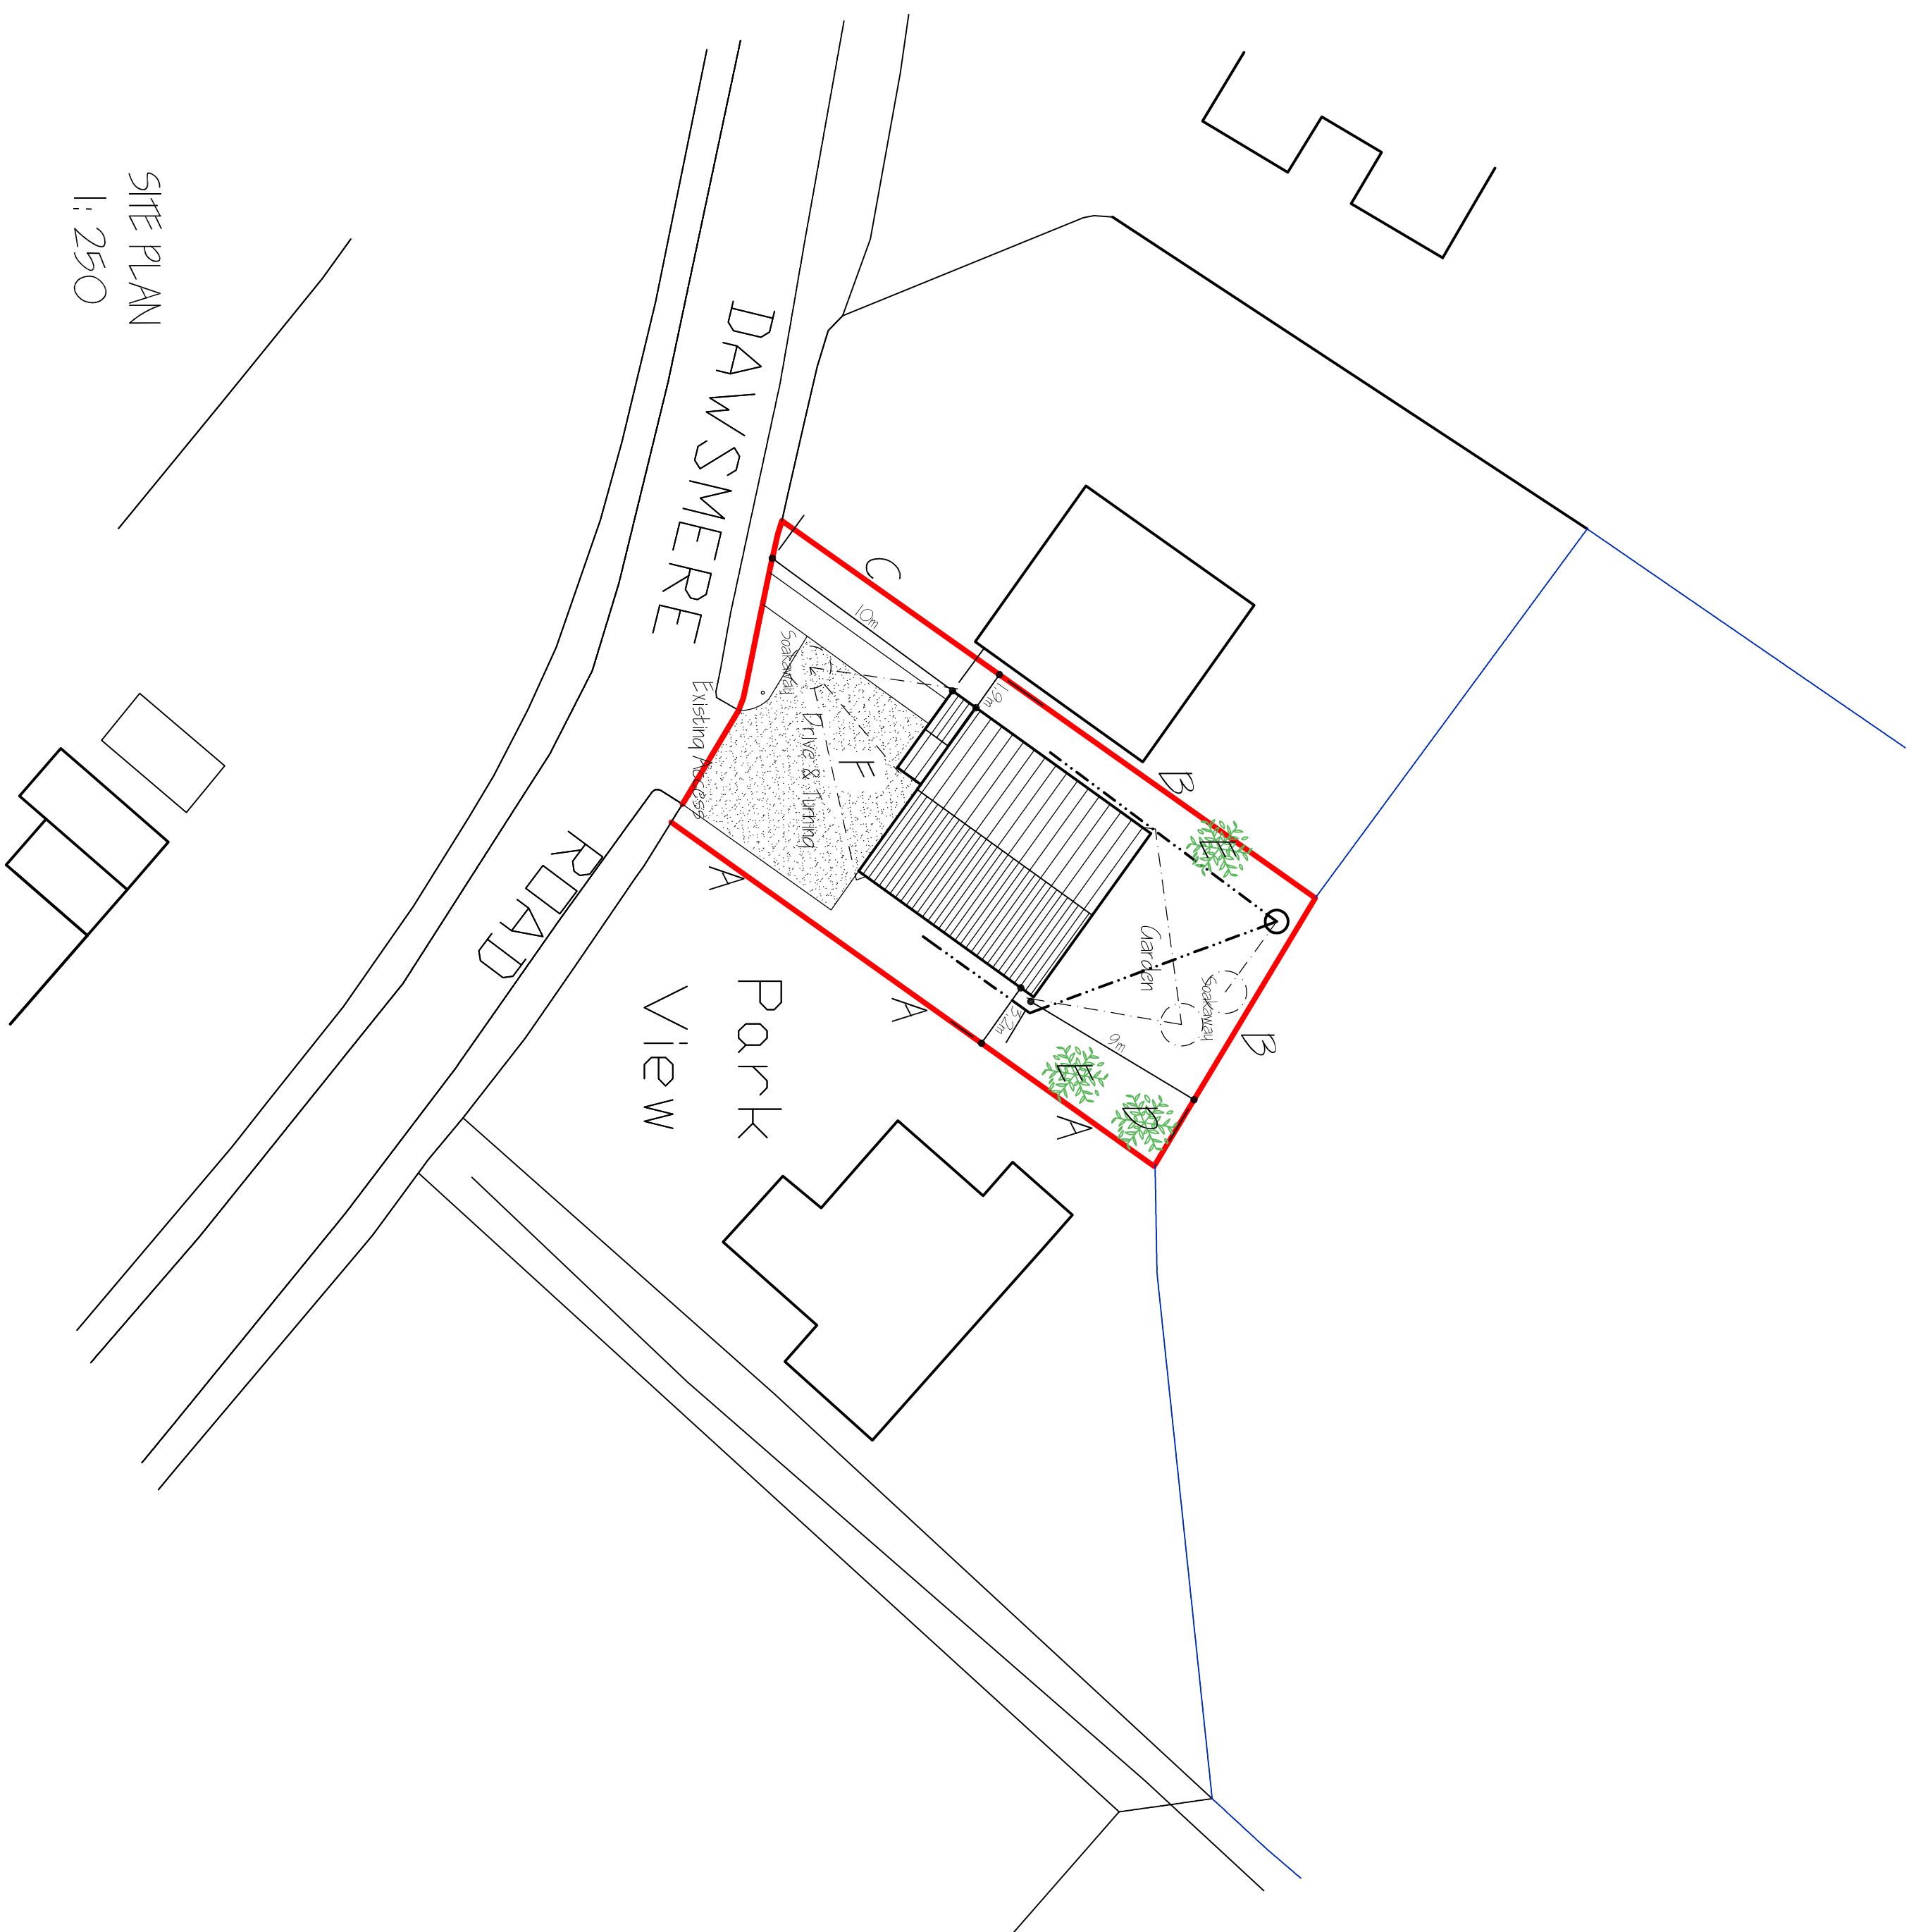

Drondance Survey (c) Crown Copyright 2022. All rights reserved. Licence number 100022432

LOCATION PLAN
1:1250

NOTE :-
NEW ACCESSSES TO BE IN ACCORDANCE WITH THE SPECIFICATION
8. THE REQUIREMENTS OF L C C HIGHWAYS.

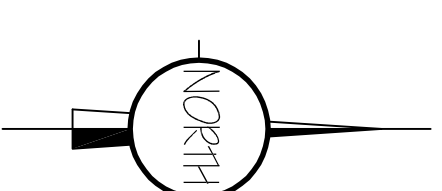[illegible]

G. R. MERCHANT LTD.
1, LENG AMICE FIMO
**ARCHITECTURAL, STRUCTURAL
AND LAND DRAINAGE
CONSULTANTS**
4 Wrights House
12A Park Road, Hotham,
Spalding, Lincs., PE13 7EE
Tel: 01 406 480800
Fax: 01 406 425724
E-Mail: gr.merchant@tiscinet.com

Project
ERECTION OF DWELLING
ADJ. PARK VIEW

MR A. HAY.

Draw

SITE & LOCATION PLANS

Job Ref.	Drawing No.
3962-21	02.
Date	Drawn
JANUARY 2022.	S.D.

AS STATED,

DO NOT SCALE FROM THIS DRAWING

