




Issue Status			
Preliminary			
This drawing is copyright. Only figured dimensions to be worked to.			
Revision		Drawn	Check
A	First Issue	WF	AD
B	Updated as per client comments	WF	AD
C	Updated as per client comments	WF	AD

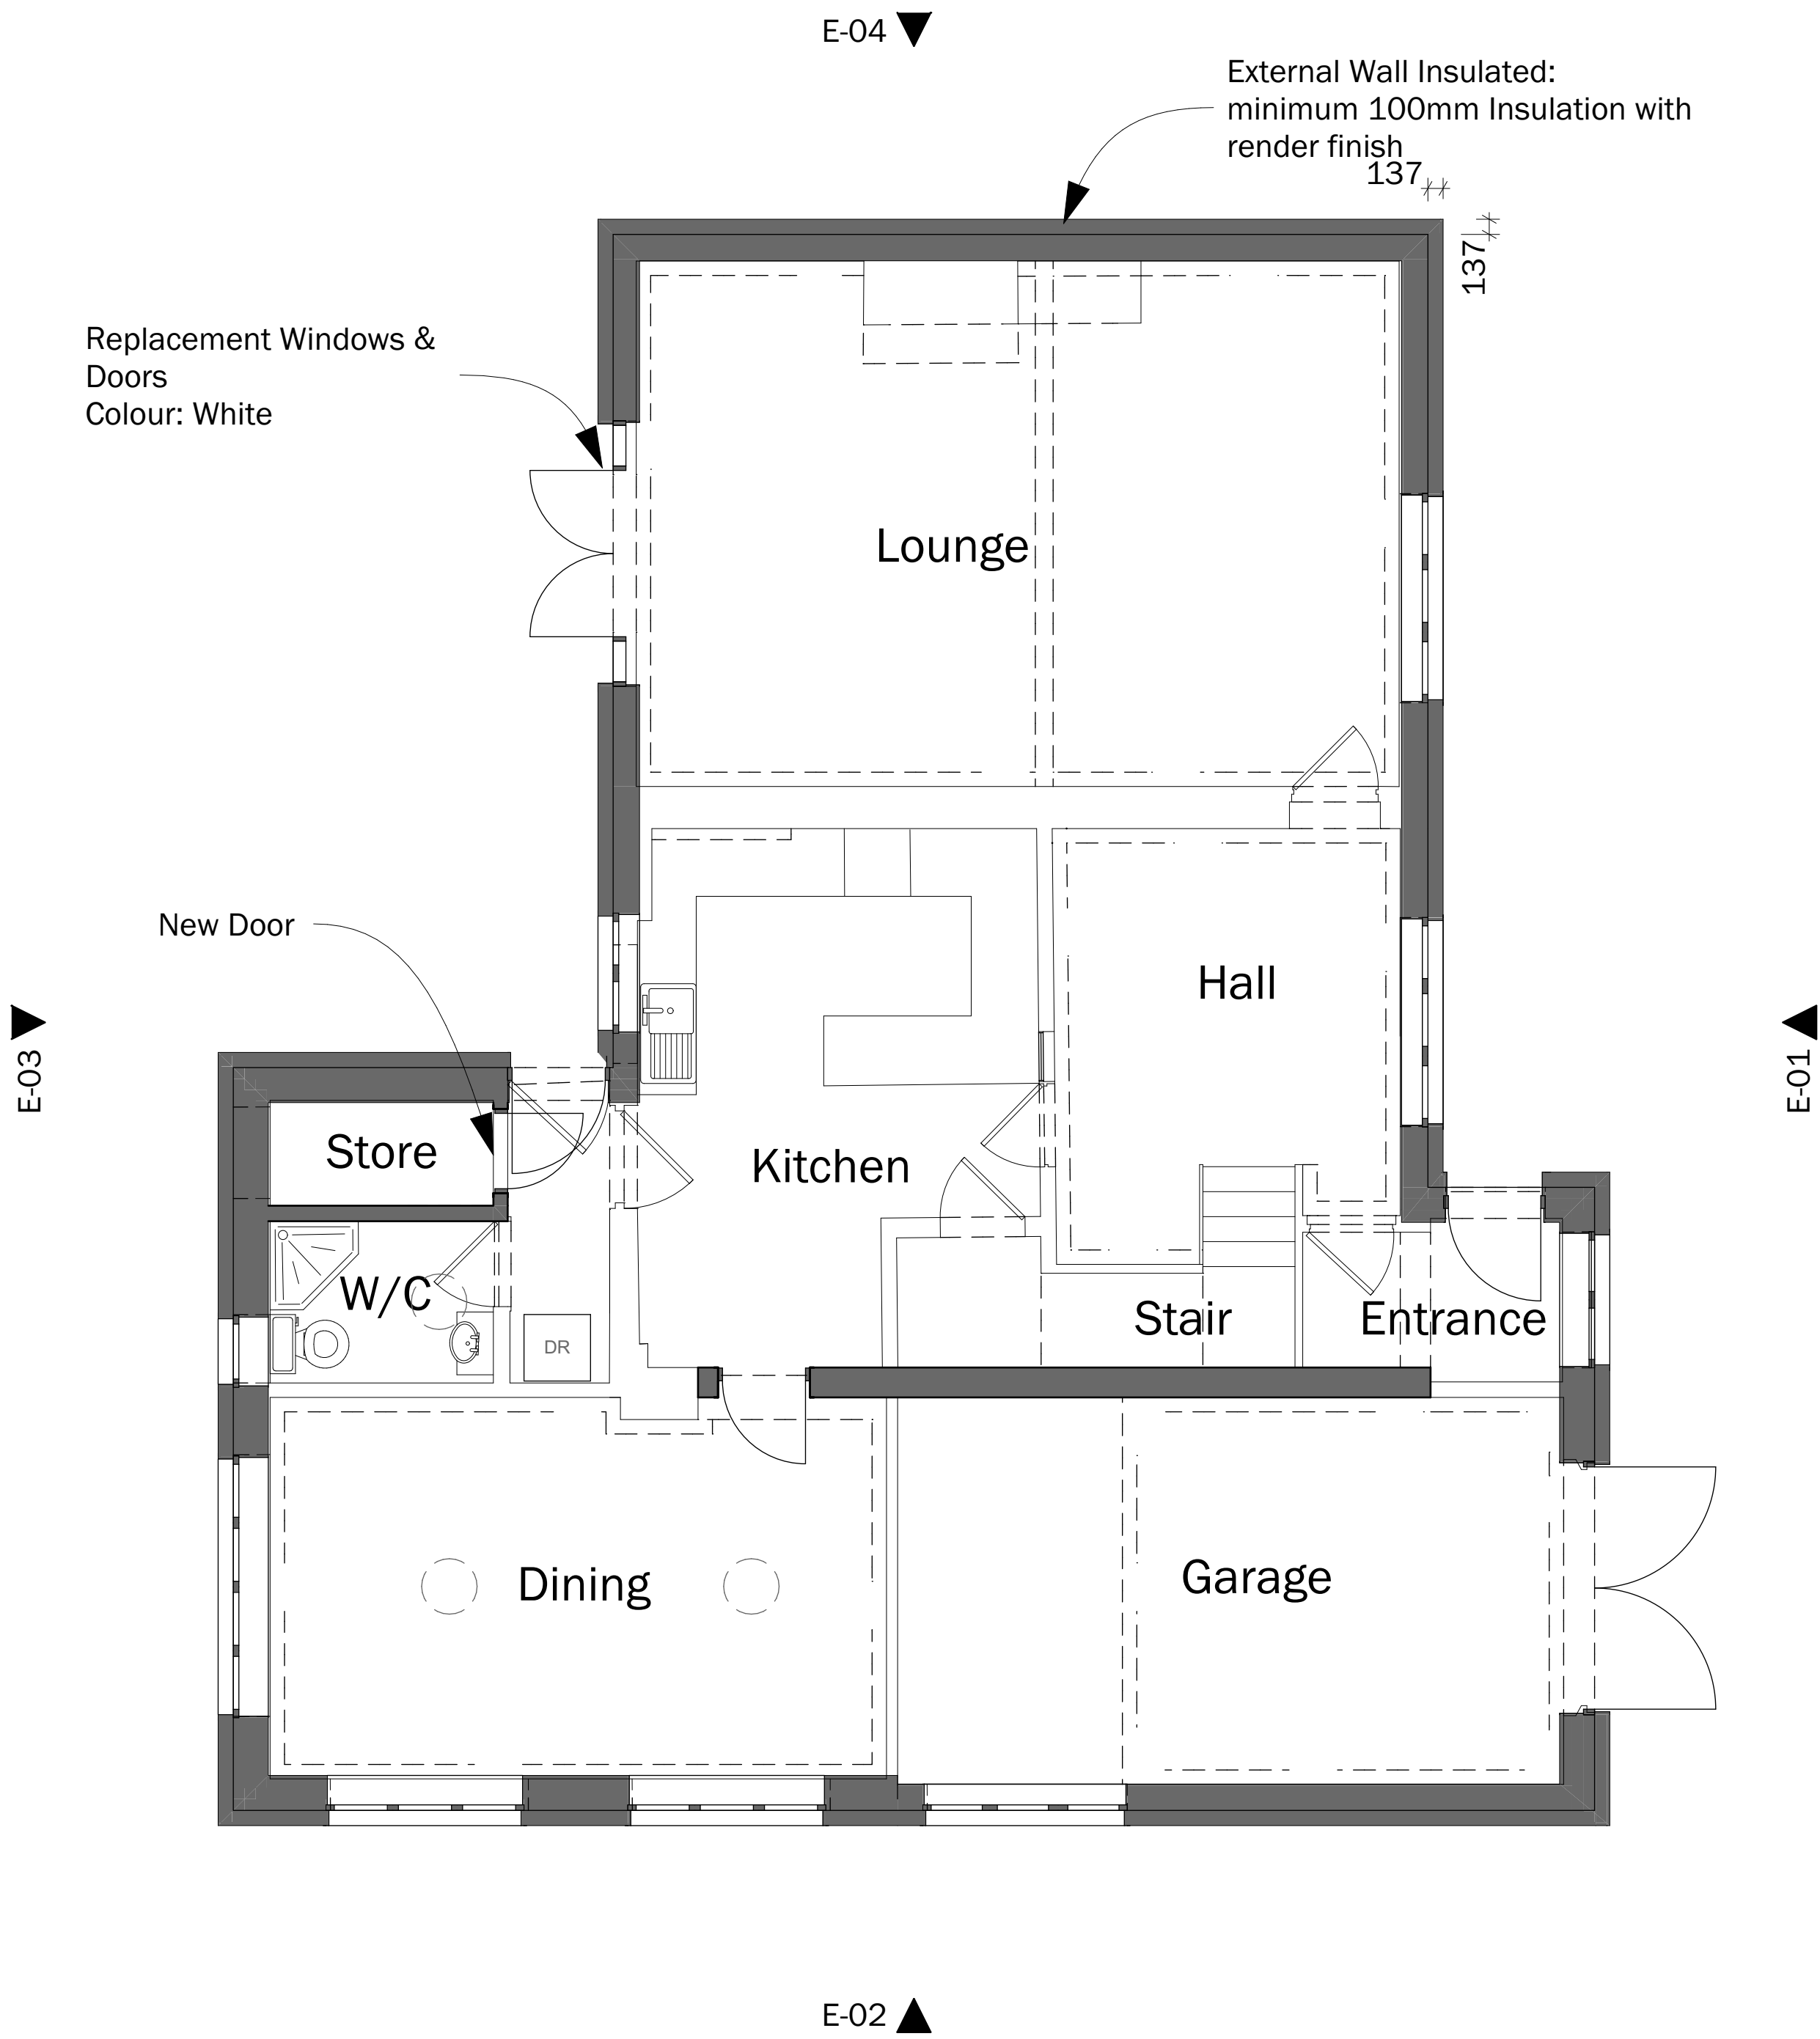

Ground Floor

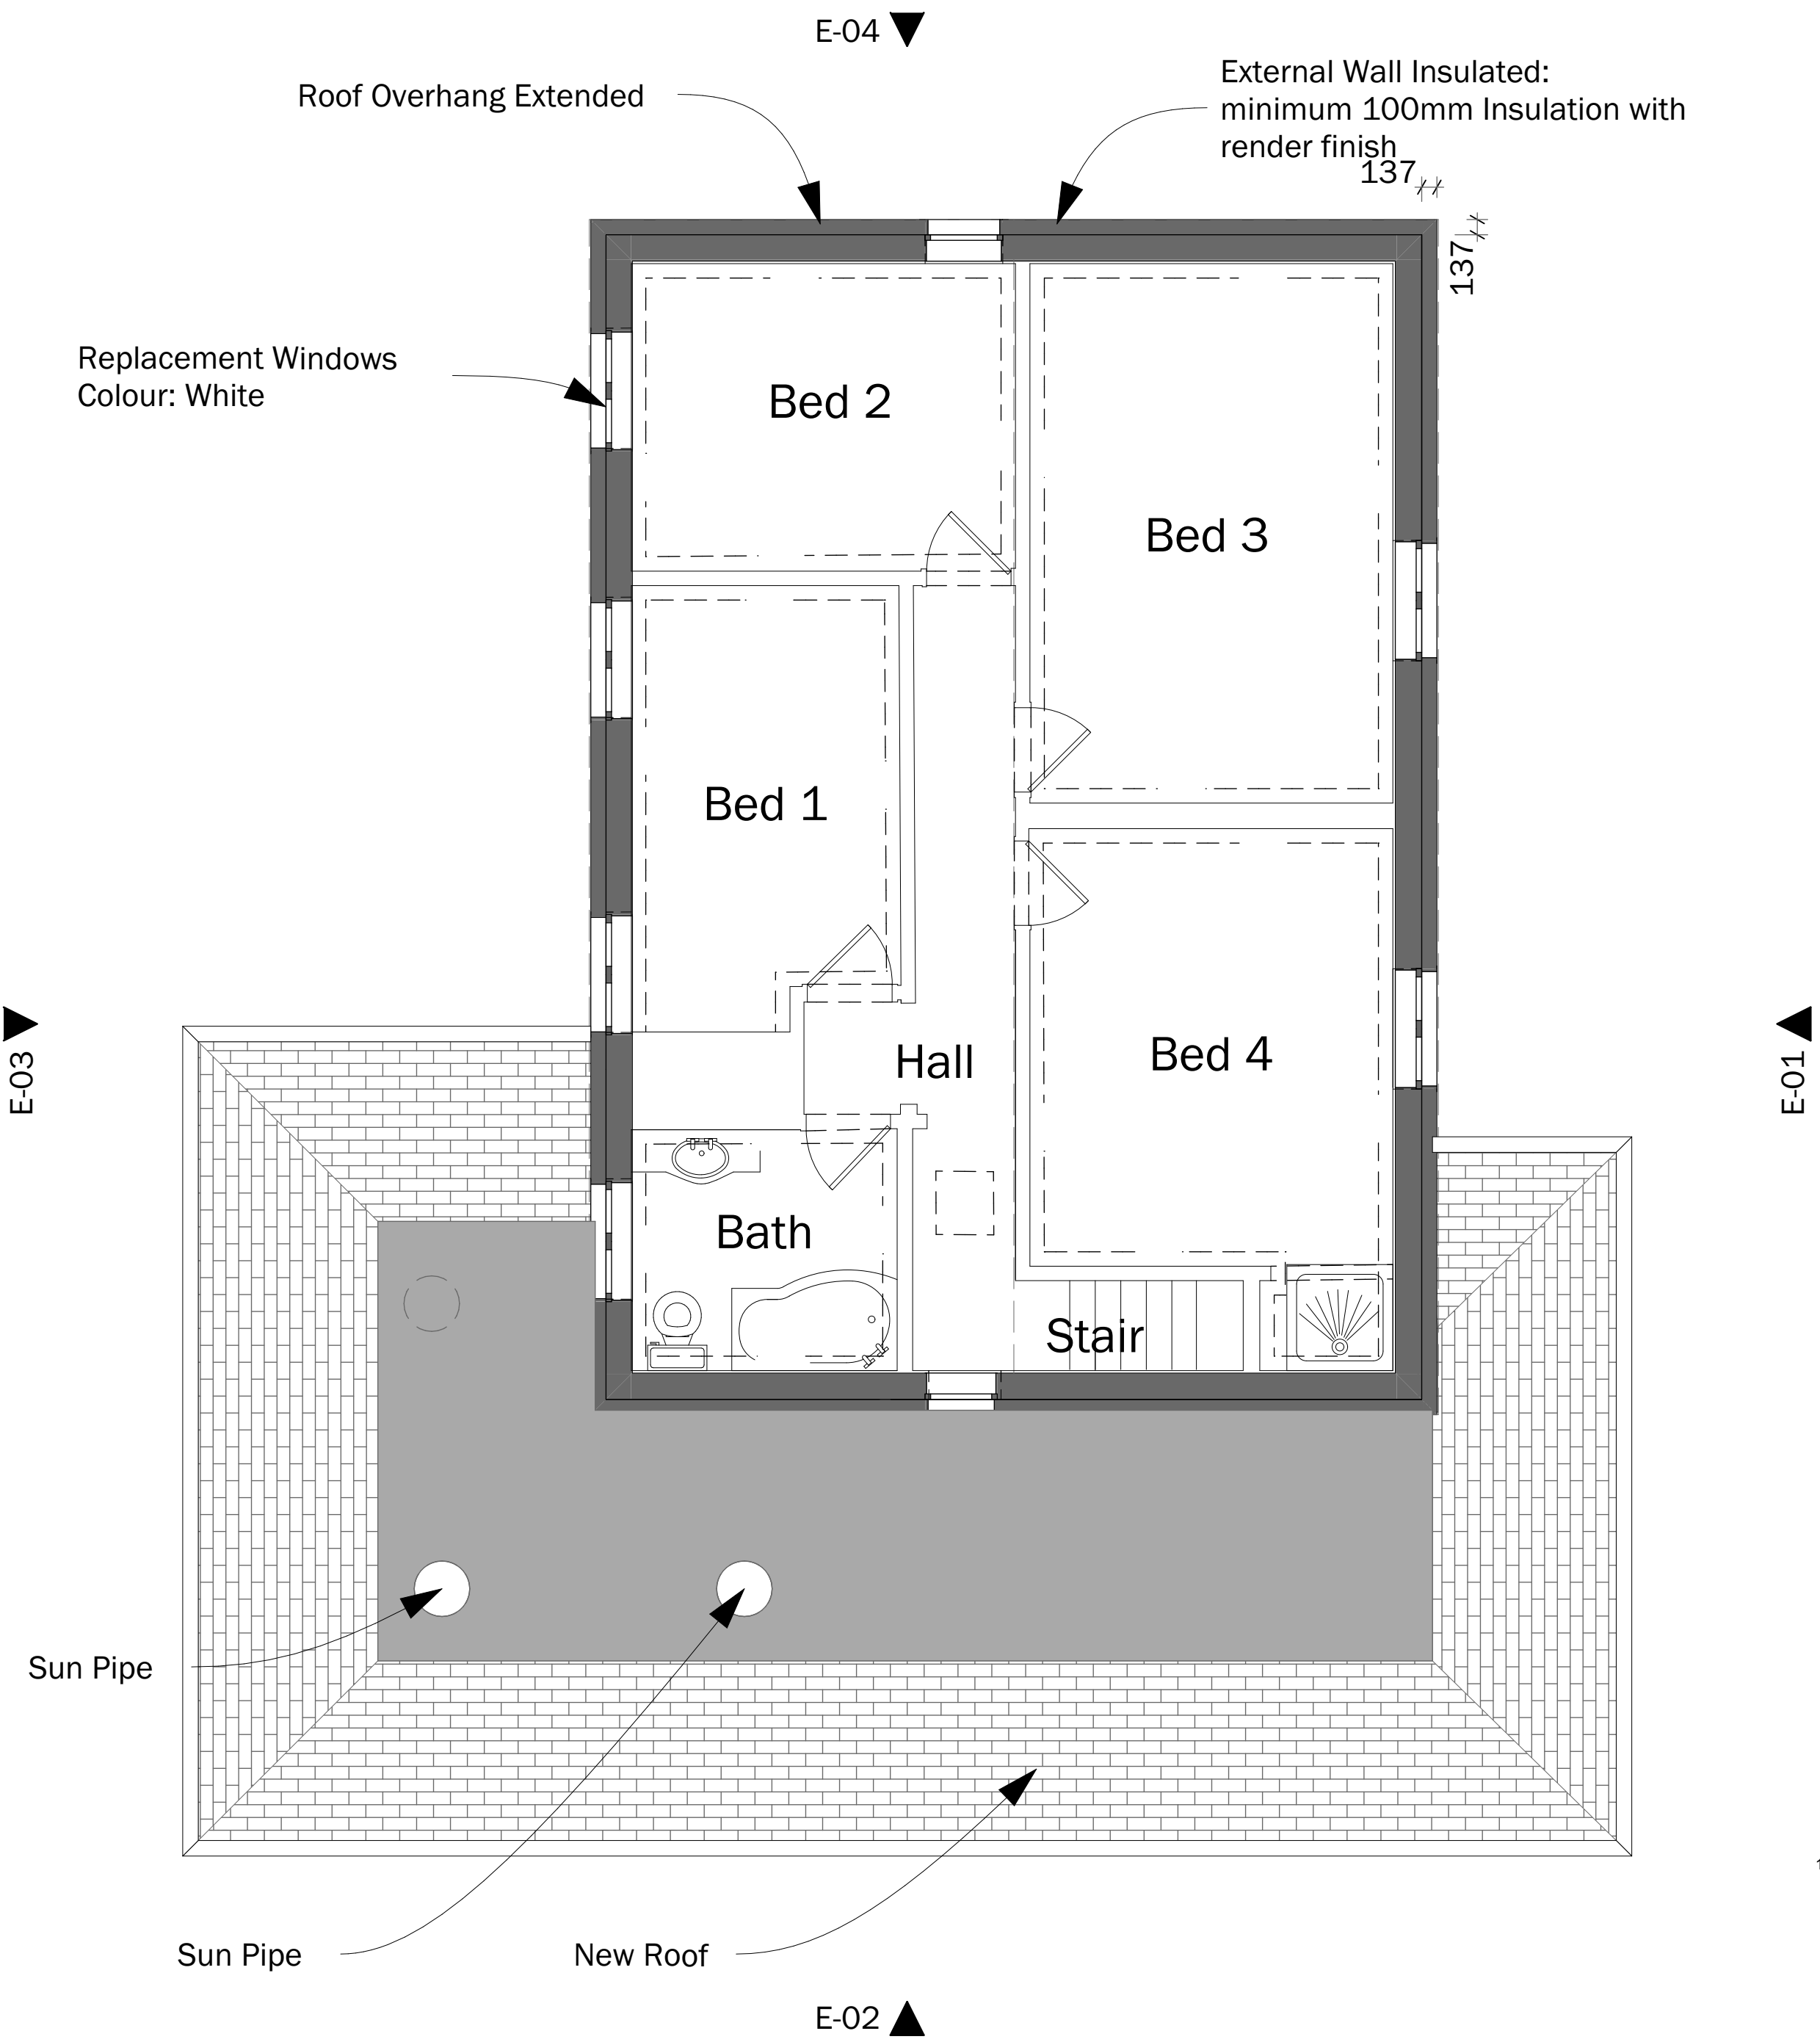

First Floor

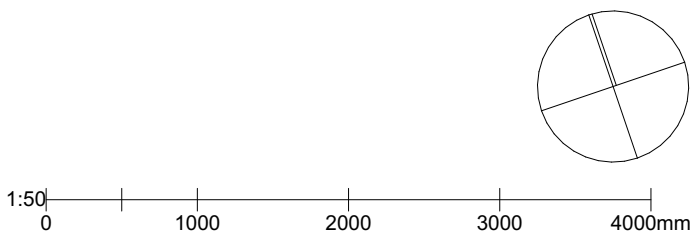

client			
Scholl			
project			
Harford Gate, Spalding Property Improvements			
drawing			
Plans As Proposed			
date	15.12.21	scale	1:50 @ A1
drawn	MJ	check	AD

BROWN & CO

ARCHITECTURE + PLANNING
www.brown-co.com

Norwich 01603 629871
St Neots 01480 213811
Bing 01552 654833
Bairbury 01295 273555
Brown & Co Registered Office: The Atrium, St. George's Street, Norwich, Norfolk, NR3 1AB.
Registration no: 00302092. Registered in England & Wales.

21	053	K0002	C
----	-----	-------	---