



Photo A



Photo B



Photo C



Photo D



Photo E



Photo F

PHOTO A - Granite House fence on right, Field Bungalow fence 4.8m from road.



PHOTO B- Field Bungalow fence 5m from road.

PHOTO C- Granite House fence, showing overgrown ditch.

PHOTO D- Extent of Highway verge from road, showing 2m.

PHOTO E- Overgrown Highway verge and ditch

PHOTO F- Overgrown Highway verge

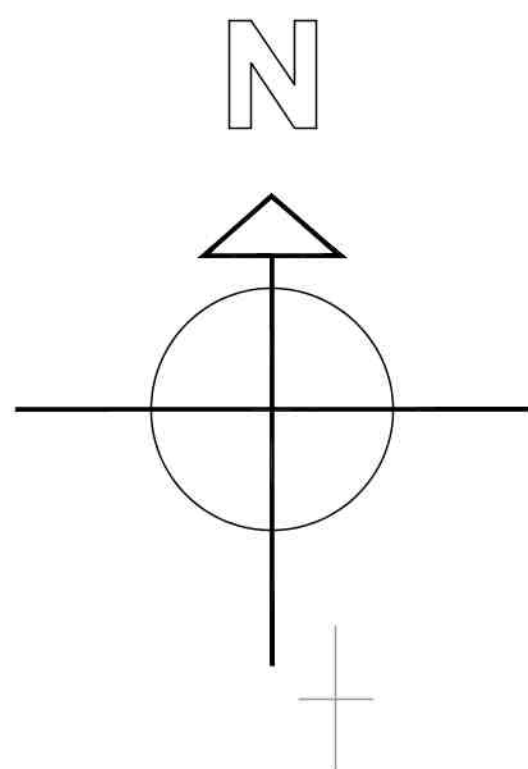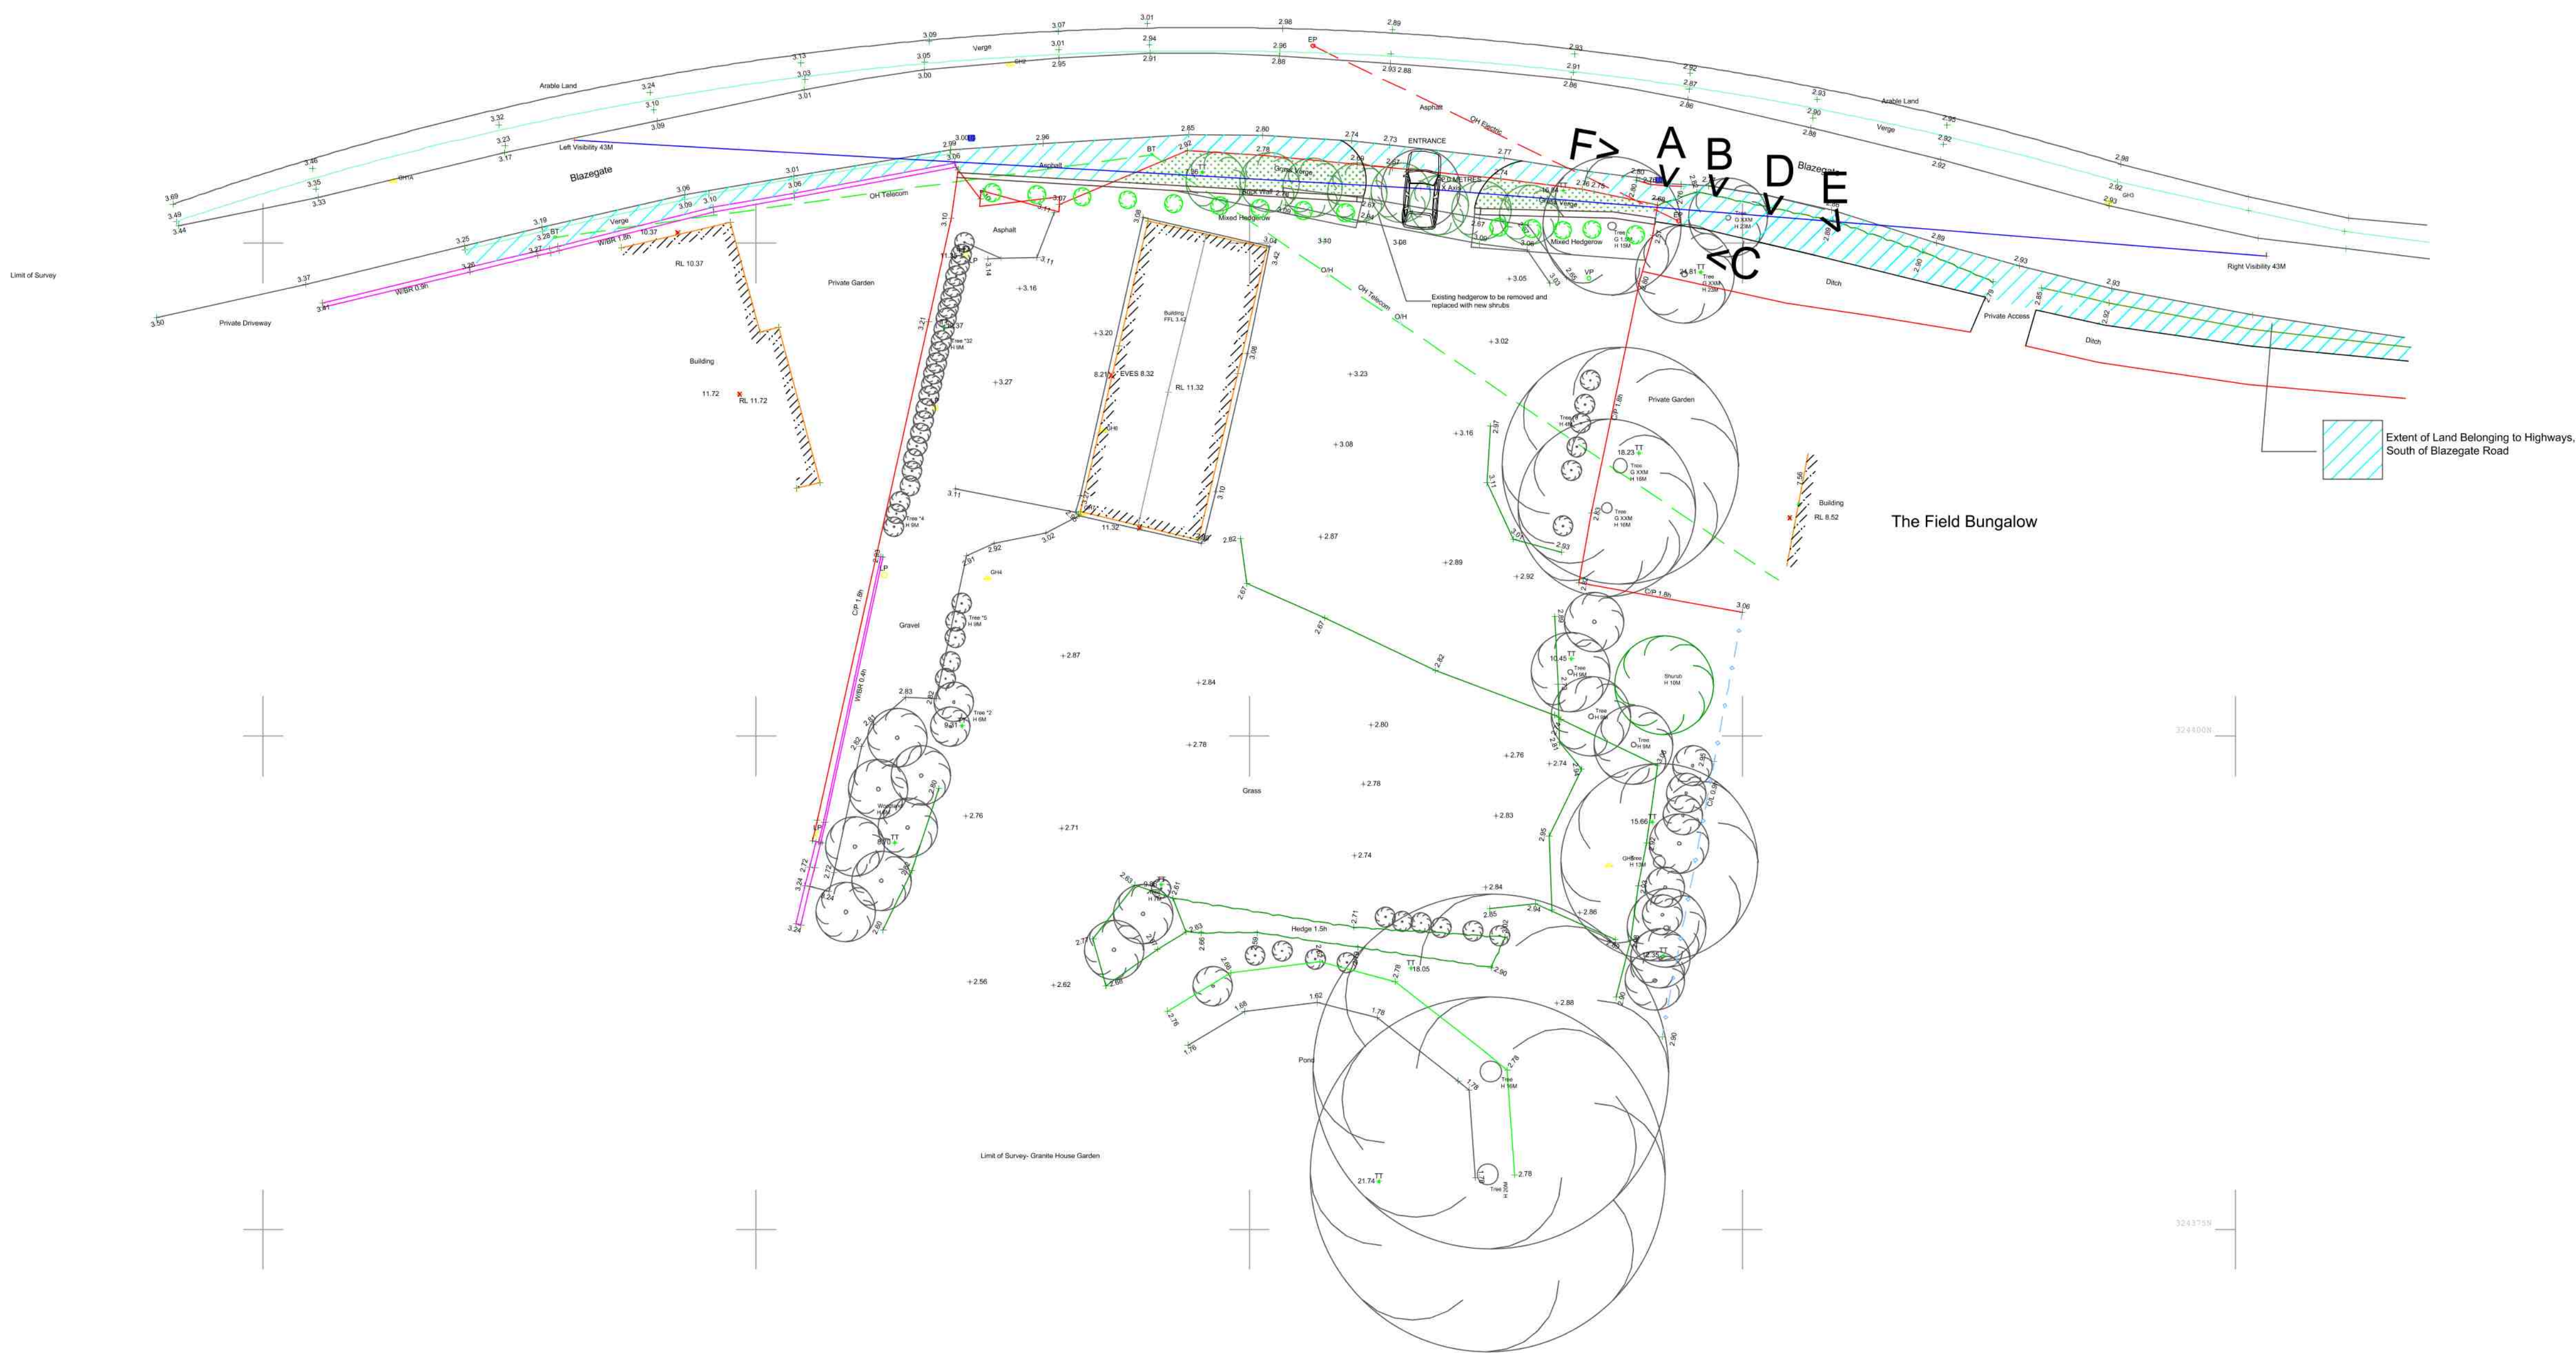

Notes / Legend:

[illegible]

Topographical Surveys

The description and heights of trees should be used as a guide only

All below ground survey details have been identified from above ground therefore all details relating to these will be approximate only

Some features or location may not have been surveyed due to obstructions or not reasonably visible at the time of the survey

General

This drawing shows the existing topography of the existing highway and land to the east of 5 Blazegate, Gedney. Land owned by Granite house and forms part of the existing Garden

Original Survey Carried out 28th October 2019

Station	Easting	Northing	Level	Description
GH2	541262.881	324434.082	2.979	PK Nail
GH3	541263.089	324434.089	2.943	PK Nail
GH4	541261.728	324408.023	2.937	Peeg&Nail
GH5	541293.237	324393.461	2.978	Peeg&Nail
GH6	541267.588	324415.493	5.014	Reflector
GH7	541266.493	324411.270	4.782	Reflector

SURVEY GRID AND LEVEL DATUM

Ordnance Survey (OS) national grid coordinates have been established for survey control point GH2 using GNSS and related to OSTN15(GB). The survey grid is orientated to Grid North with a scale factor of 1.000

All levels relate to the Ordnance Survey (OS) level datum at survey control point GH2 using GNSS OSGM15 (GB)

	Topographical Survey	28/10/15
Revision	Details	Date

Disclaimer:

This plan should only be used for its original purpose. MFM accepts no responsibility for this plan if supplied to any party other than the original client.

All dimensions and or level information shown should be checked on site prior to design and construction.

This drawing is not to be used in whole or part other than for the intended purpose and project as defined on this drawing. Refer to the contract for full terms and conditions.

All dimensions in metres

Client:

Mr C Plumb
Granite House
Gedney
Lincolnshire

Project Title:

Existing Garden of Granite House, Blazegate,
Gedney

Drawing Title:

Topographical Survey of Granite House Garden
off Blazegate, Gedney
2D

Scale:	Sheet Size:	Drawn:	Date:
1:200	A1	M.M	17.07.2020

Drawing Number:	Revision:
-----------------	-----------