
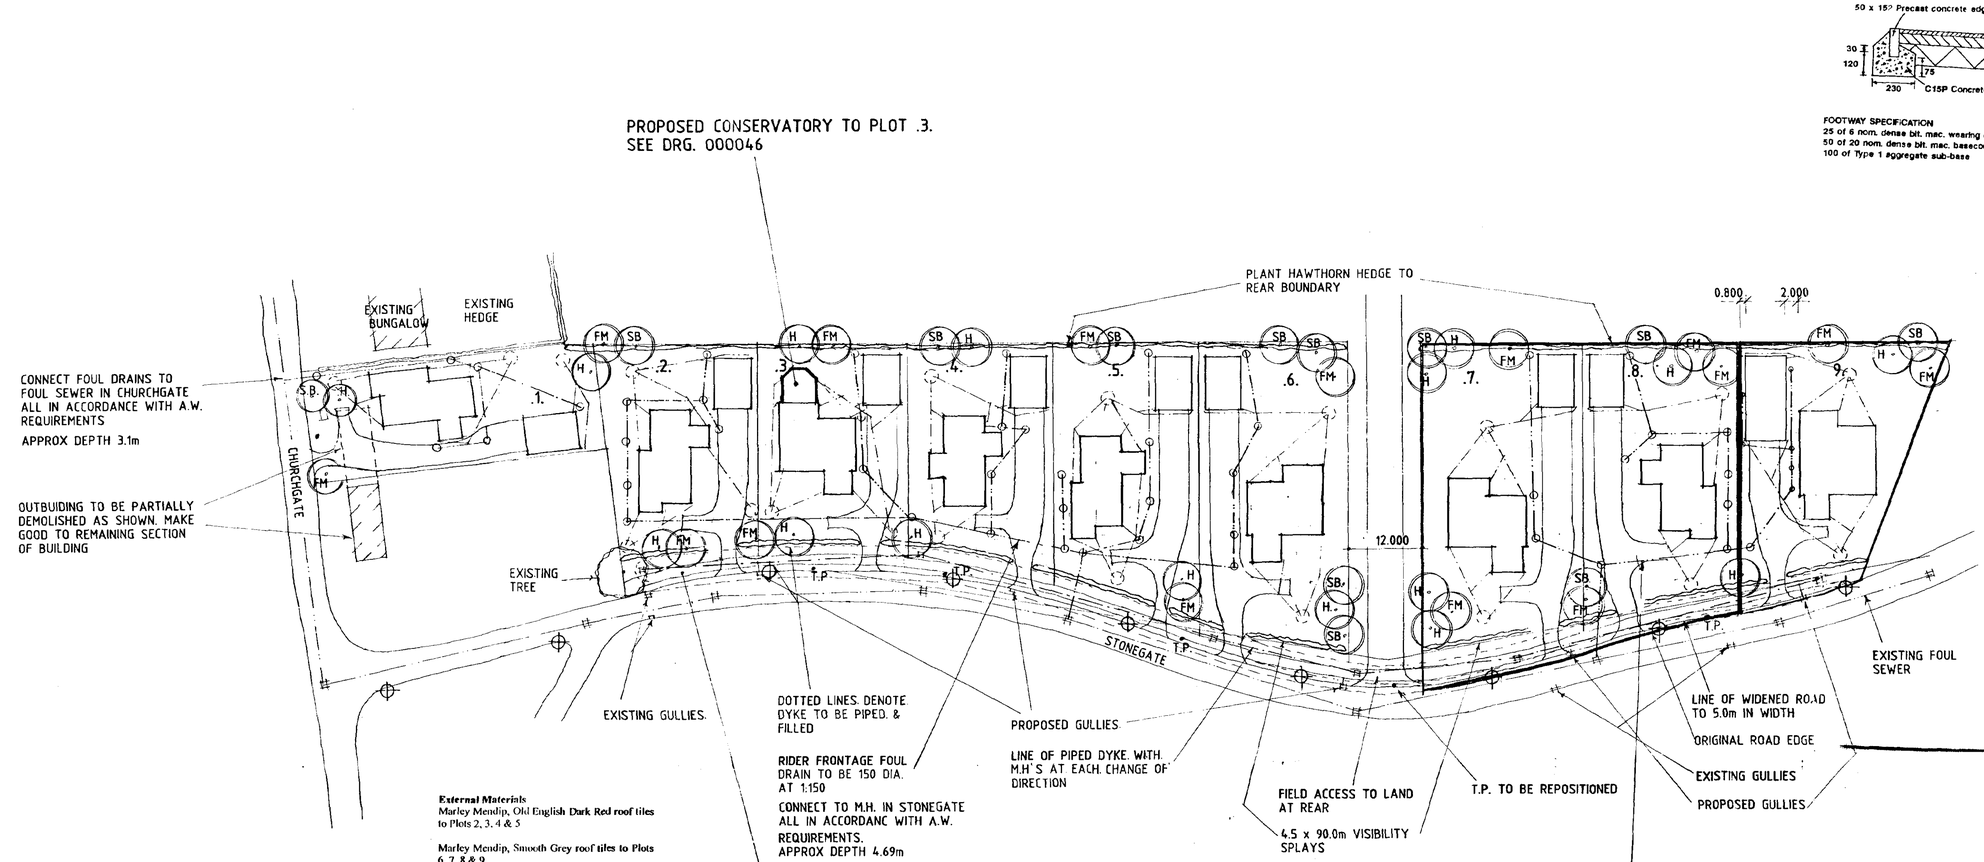


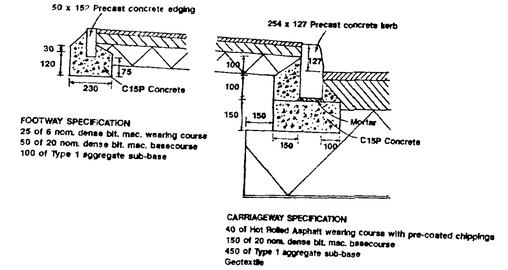

FOOTWAY SPECIFICATION
25 of 6 nom. dense bit. mac. wearing course
50 of 20 nom. dense bit. mac. basecourse
100 of Type 1 aggregate sub-base

CARRIAGEWAY SPECIFICATION
40 of Hot Rolled Asphalt wearing course with pre-coated chippings
150 of 20 nom. dense bit. mac. basecourse
450 of Type 1 aggregate sub-base
Geotextile

External Materials
Marley Mendip, Old English Dark Red roof tiles to Plots 2, 3, 4 & 5

Marley Mendip, Smooth Grey roof tiles to Plots 6, 7, 8 & 9

LBC Kempston, Cantata Antique facing bricks to Plots 2 & 3

LBC Kempston, Seville Antique facing bricks to Plots 4 & 5

LBC Kempston Andante Golden Buff facing bricks to Plots 6 & 7


LBC Kempston, Mozart Blend facing bricks to Plots 8 & 9

SITE PLAN

PROVIDE 1.8m WIDE FOOTPATH TO FULL SITE FRONTAGE WITH 2.0m WIDE VERGE BETWEEN ROAD & FOOTPATH CONSTRUCTED ALL IN ACCORDANCE WITH L.C.C. DEVELOPMENT ROAD SPECIFICATION & CONSTRUCTION 1991

STREET LIGHTS

5 METRE COLUMN TYPE 3 MIO [APP 19/3] WITH POST TOP MOUNTED LANTERN TO APP 14/2 [URBIS SAPPHIRE 1 OR EQUIVALENT] & 1.6 SETBACK FROM KERBFACE . APPROX SPACINGS = 30m

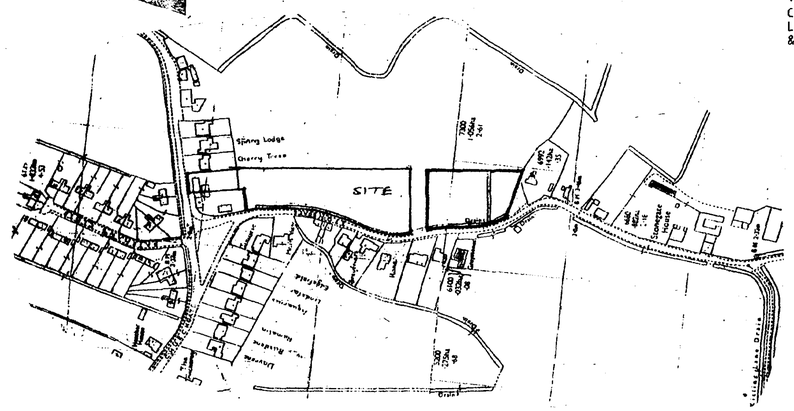

LOCATION PLAN

THIS DRG. TO BE READ IN CONJUNCTION WITH ULLSWATER, LANGDALE-2,DERWENT, CONISTON, GTL/SD/1 & HARLITE IMFORMATION DATED 12.8.98

STREET LIGHT DESIGN BY LCC DATED 30.8.01- REFS05230/175

Drives
Washed gravel on 100mm consolidated hardcore. Concrete edging kerbs.

Turning
Provide turning bays from garages as shown all to local authority requirements.

Accesses
Accesses to be minimum 2.5m wide and constructed all in accordance with Lincolnshire County Council requirements.

Dyke
Dyke to site frontage to be piped with solid concrete pipes 450mm diameter and to be connected to existing 600mm diameter pipe outlet. Levels and falls to suit existing outlet. New road gullies as shown to be connected into new pipeline. All works to be in accordance with Lincolnshire County Council and South Holland Internal Drainage Board requirements.

Road Improvements
Road frontage to site along Stonegate to be widened to a minimum width of 5m. All works to conform to Lincolnshire County Council Development Road Specification and Construction 1997

Landscaping
Plant trees as shown, minimum height on planting to be 2m.

SB Silver birch
FM Field maple
H Hawthorn

To site frontage where shown plant hawthorn hedge.

Foul Drainage
Connect to existing foul drainage system in Church Gate and Stonegate as shown.

Street Lighting
6 no. high pressure sodium 5m tubular street lighting columns with post top mounted Philips MSD70T/I lantern for 70 watt SON-T lamp and SELC ECU.

Existing lighting to be removed.

For street lighting details and specification etc. see Harlite information dated 12.08.98.

External Materials N/A
Marley Mendip, Old English Dark Red roof tiles to Plots 1, 2, 3 & 4.

Marley Mendip, Smooth Grey roof tiles to Plots 5, 6, 7 & 8.

LBC Kempston, Cantata Antique facing bricks to Plots 1 & 3.

LBC Kempston, Seville Antique facing bricks to Plots 3 & 4

LBC Kempston, Andante Golden Buff facing bricks to Plots 5 & 6.

LBC Kempston, Mozart Blend facing bricks to Plots 7 & 8.

HAWTHORN HEDGE

HAWTHORN HEDGE TO BE PLANTED IN 2No ROWS STAGGERED AT 450 C/C & PLANTS TO BE 450 HIGH ON PLANTING

DWELLINGS

PLOT 1 - ULLSWATER
PLOT 2 - ULLSWATER
PLOT 3 - LANGDALE - 2
PLOT 4 - DERWENT
PLOT 5 - ULLSWATER
PLOT 6 - LANGDALE - 2 - HANDED
PLOT 7 - LANGDALE - 2
PLOT 8 - ULLSWATER - HANDED
PLOT 9 - LANGDALE - 3

GARAGES

GTL/SD/1 - TO PLOTS - 1,2,3,4,5,7
GTL/SD/1-HANDED - TO PLOTS - 6,8
GTL/DGGA/1 TO PLOT .9.

Notes & Revisions

Do not scale from this drawing.

This drawing is copyright and may not be altered, traced, copied, photographed or used for any purpose other than that for which it is issued without written permission from Messrs. Status Design.

The General Contractor is to check all dimensions on site and report discrepancies to the Architect.

All details shown on this drawing are based upon typical site conditions related to the area. No responsibility can be accepted for abnormal conditions unless reported to the Architects so that design amendments may be considered.

Please note: This drawing is not a conveyance drawing.

Construction work to be carried out with due regard to the Construction(Design and Management) Regulations 1994 (CDM) and the Health and Safety at Work, etc. Act 1974 (HSW Act).

F - STREET LIGHT ALTS - 31.8.01
E - GARAGE ALTS - 19.10.00
D - HEDGE DETAILS - 15.10.99
C - HEDGE ADDED - 18.6.99
B - PLOT ADDED - 7.4.99
A - DRAINS ETC. - 26.3.99

K - ALTS - 20.2.03
J - DESIGN ALTS TO PLOT .9. - 6.2.03
H - PLOT 5,6 &9 DESIGN ALTS - 6.11.01
G - CONSERVATORY TO PLOT .3. - 30.10.01

SHDC Planning & Development 21 [illegible] Rec 01/03


DESIGN Status
CONSULTANTS IN ARCHITECTURE & PLANNING

RESIDENTIAL DEVELOPMENT AT STONEGATE, GEDNEY FOR


G. T. L. DEVELOPMENTS

1:500	771987/4
NOV-98	B.GILHAM.

2 Edinburgh Walk, Holbeach, Spalding, Lincs. PE12 7AP.
Tel: 01406 424343 Fax: 01406 490702

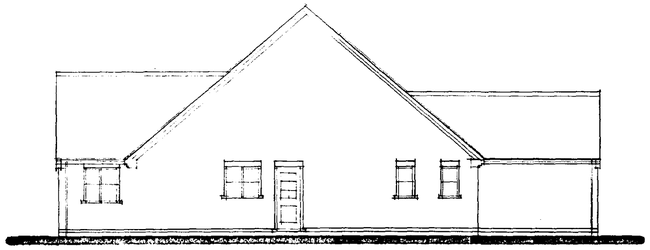


SIDE

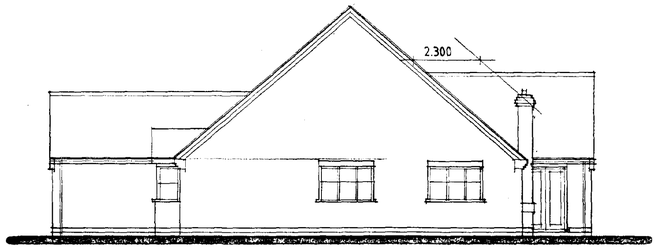


SIDE




FRONT

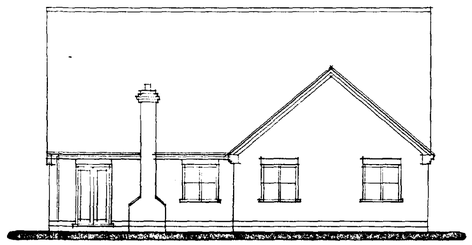


REAR

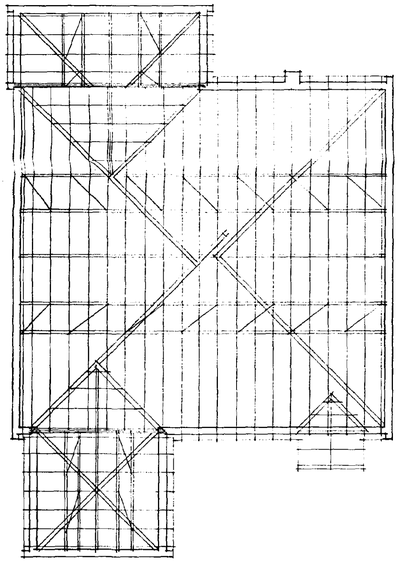

ROOF PLAN

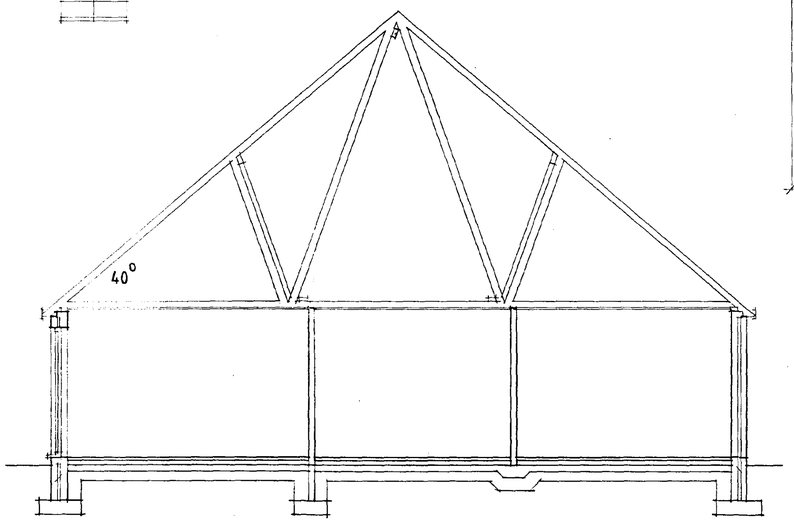

SECTION

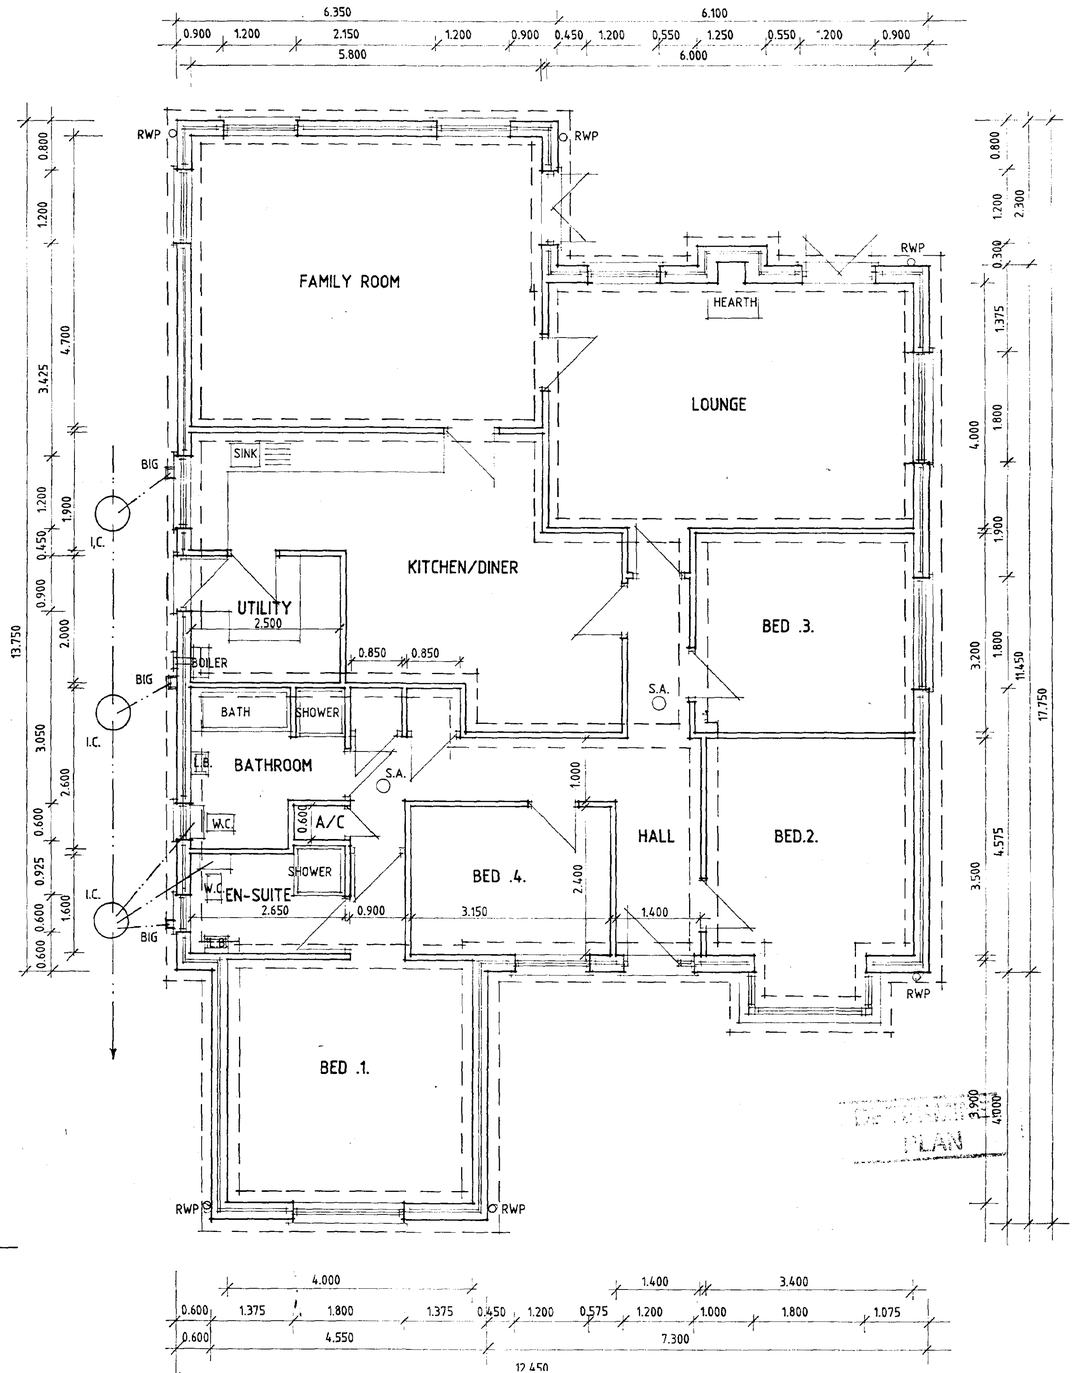

THIS DRG. TO BE READ IN CONJUNCTION WITH TECHNICAL IMFORMATION - GTL/TI-A.

SHDC
Planning & Development
21 FEB 2003
Ref 0197/03

Status
DESIGN
CONSULTANTS IN ARCHITECTURE & PLANNING


G. T. L. DEVELOPMENTS LTD.

LANGDALE-3


1:100 1:50 | FEB-03

B.GILHAM.


2 Edinburgh Walk, Holbeach, Spalding, Lincs. PE12 7AP
Tel: 01406 424343 Fax: 01406 490702

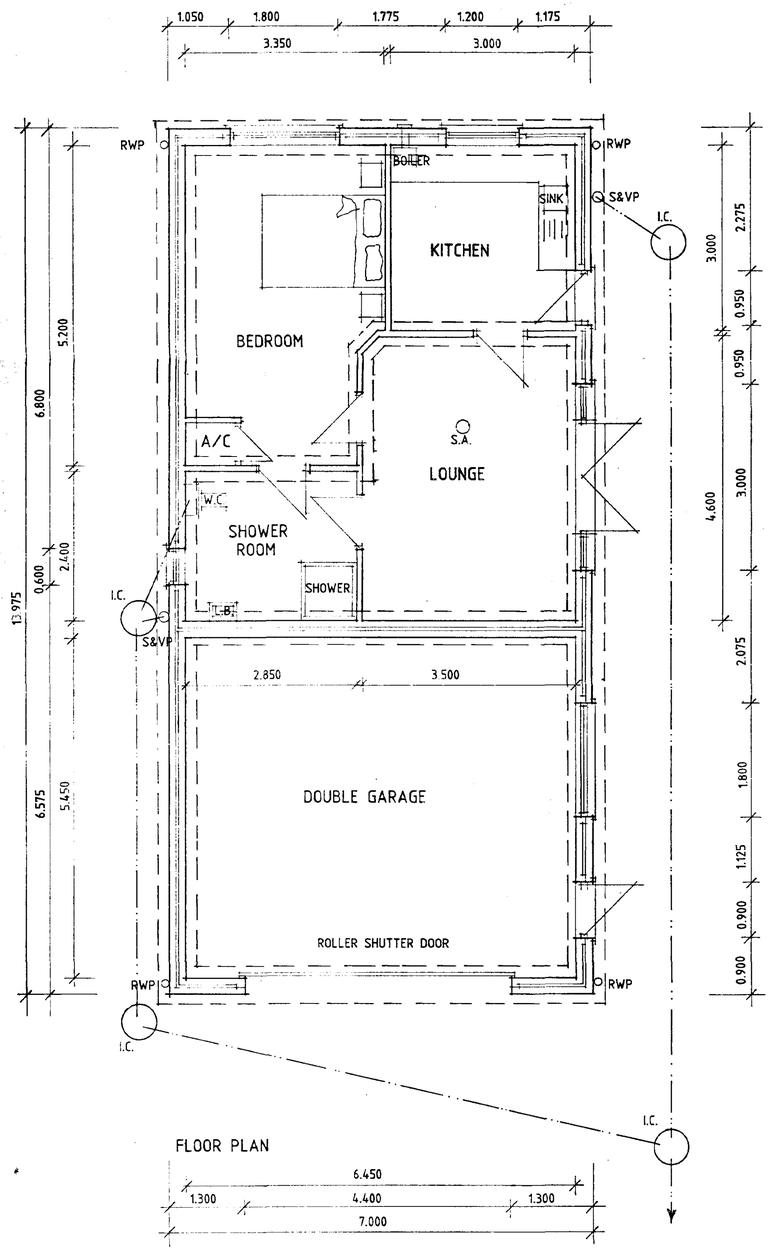


FLOOR PLAN

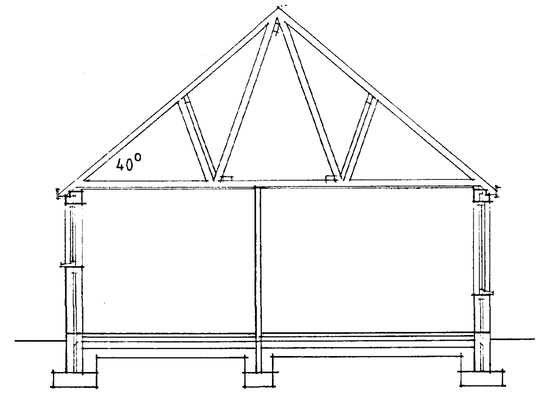


SECTION

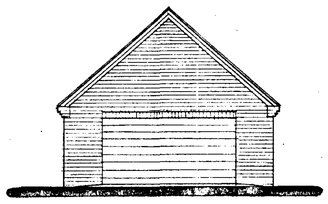


FRONT

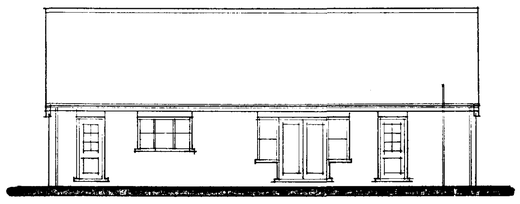

SIDE

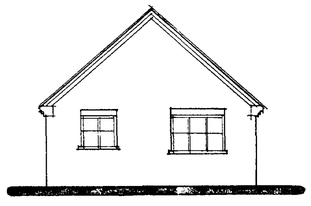

REAR

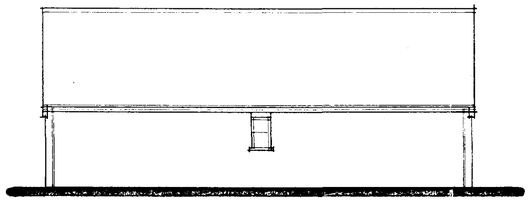

SIDE

THIS DRG TO BE READ IN CONJUNCTION WITH GTL/TI-A

SHDC
Planning & Development
21 FEB 2003
Ref 0197/03

Status Design
CONSULTANTS IN ARCHITECTURE & PLANNING

G. T. L. DEVELOPMENTS LTD

DOUBLE GARAGE & GRANNY ANNEXE

1:50 1:100	GTL/DGGA/1
FEB-03	B.GILHAM.

DETERMINED PLAN

2 Edinburgh Walk, Holbeach,
Spalding, Lincs. PE12 7AP
Tel: 01406 424343 Fax: 01406 490702