


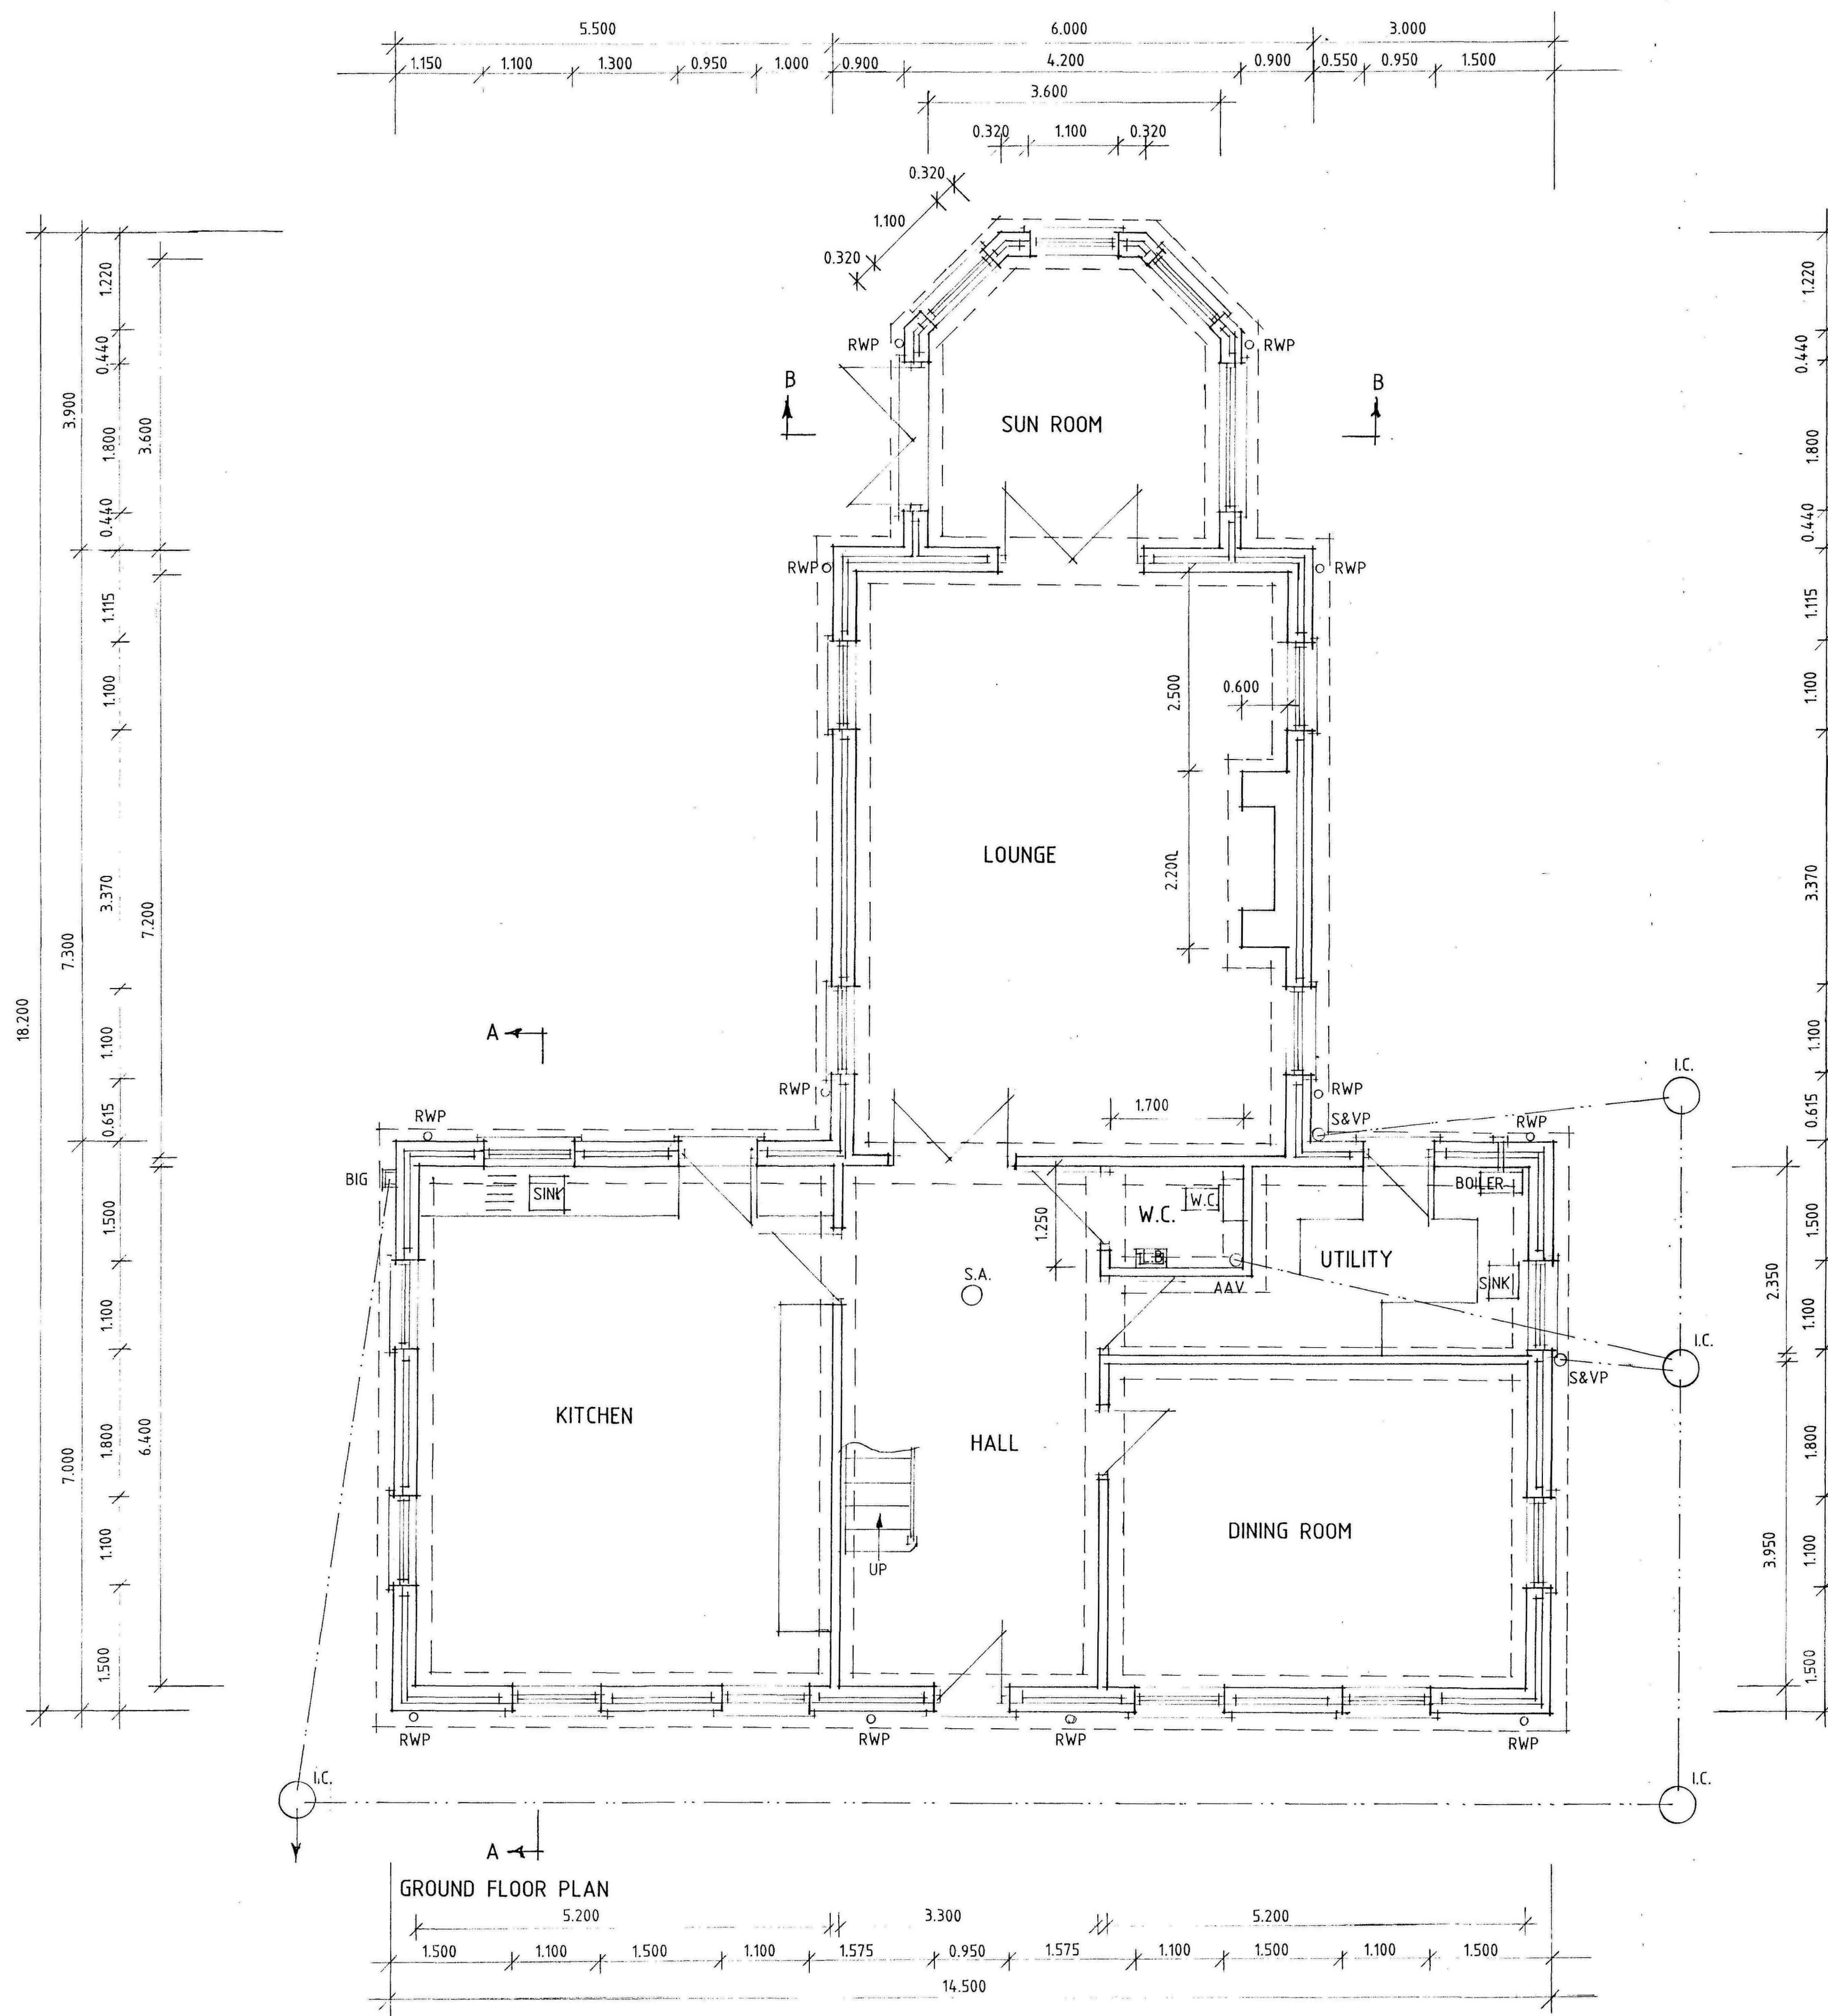

B - IMF. ADDED - 6.1.15
A - DESIGN ALTS - 27.11.14

Status
DESIGN
CONSULTANTS IN ARCHITECTURE & PLANNING

PROPOSED REPLACEMENT
HOUSE AT EXETER HUSE,
MAIN ROAD, GEDNEY FOR

MR. & MRS. P. THACKERY.

PROPOSED GROUND FLOOR
PLAN

1:50 SD14-032/6
NOV-14 B.GILHAM.

2 Edinburgh Walk, Holbeach,
Spalding, Lincs. PE12 7AP
Tel: 01406 674303 Fax: 01406 498702

