
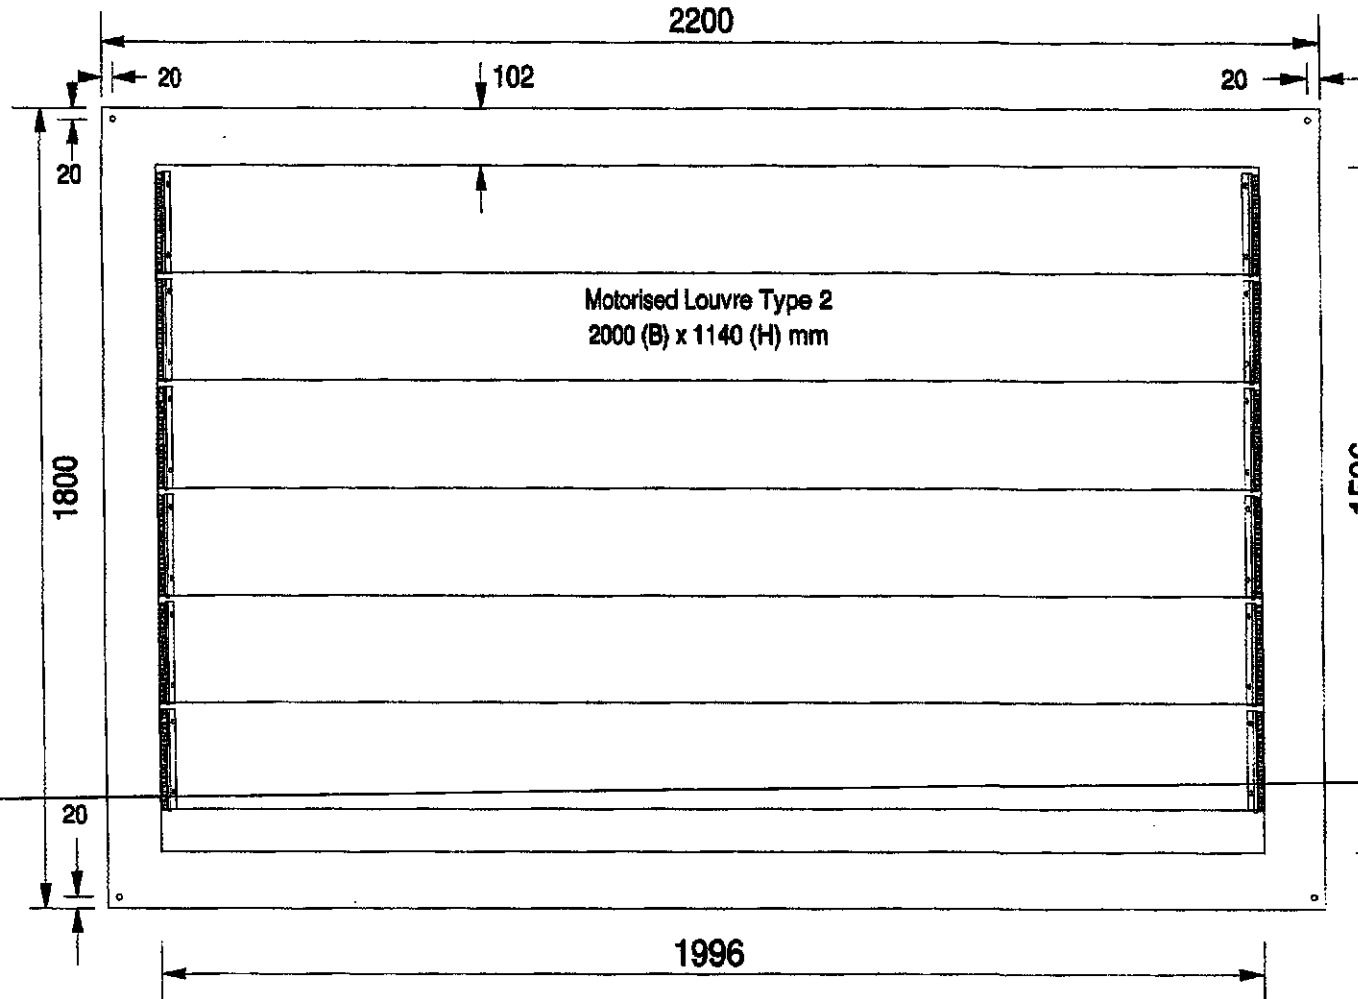


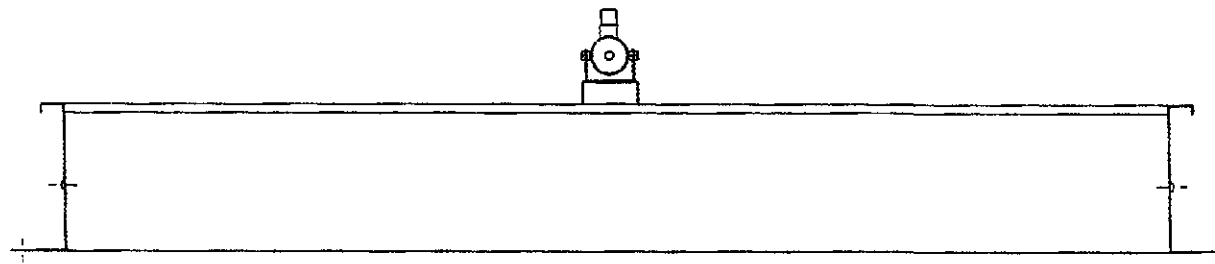


Fixing Holes 10 mm dia.

FRONT VIEW


Ref: 0293-10
30 MAR 2010
Planning & Design Unit

SIDE(260)

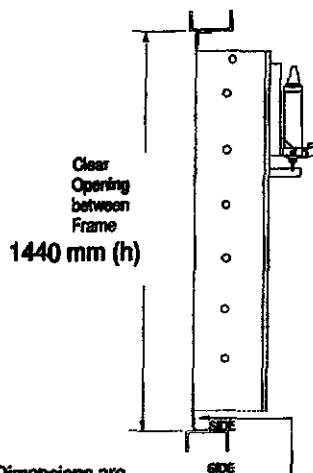

NB. Opening Dimensions are to Channel face not Angle edge.


MS Channel Frame
150 x 75 mm with
50 x 50 x 5 mm Angle attached

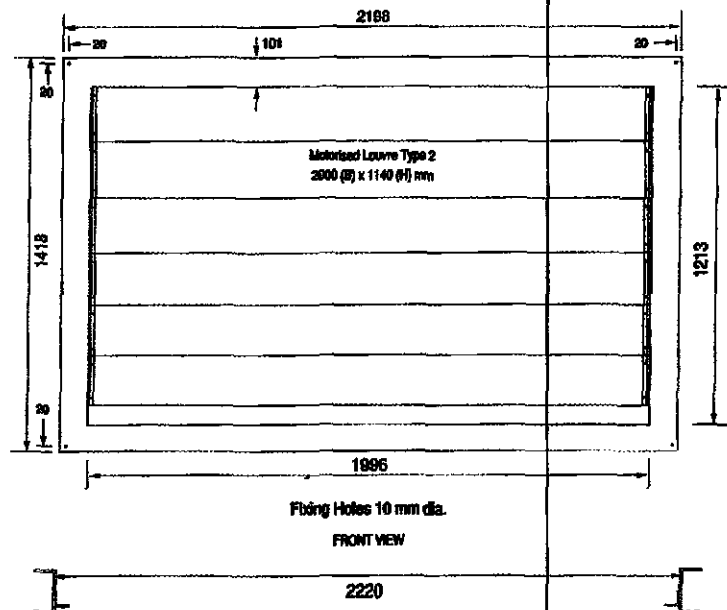


Clear Opening between Frame Channels
for width = 2220 mm (w)

1 x 2 No. Exhaust Louvres
Size: 2000 mm (b) x 1140 mm (h)
Fixing Flange 260 mm

Frame Channel Detail

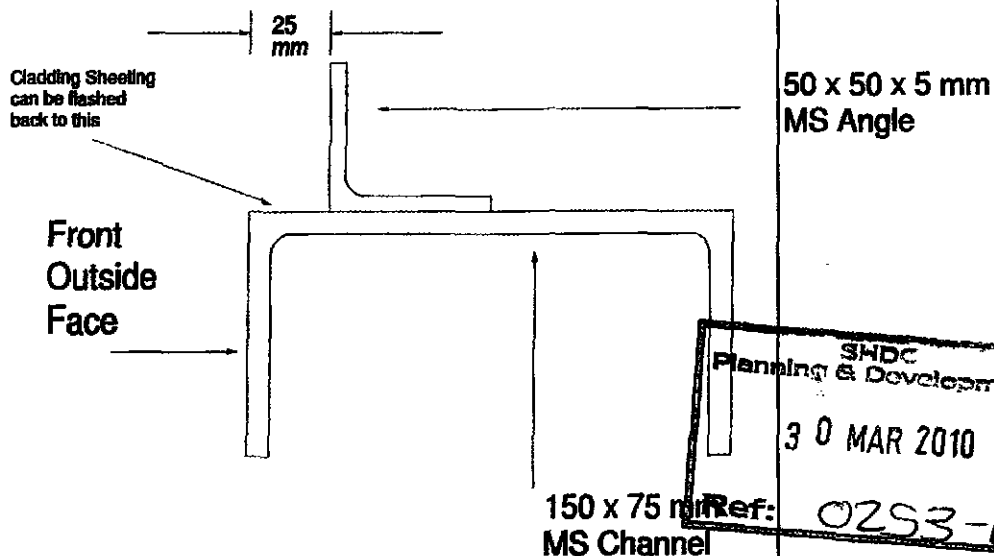

NB. Louvre Colour = TBA

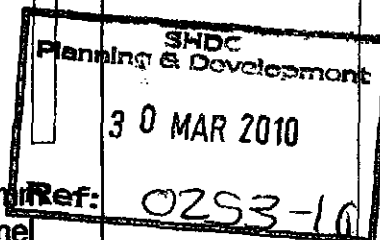

DRAWN BY: Paul Jackson	TITLE: Frame Detail for Exhaust Louvres (Single 1 of 2)	DATE: 29-10-09
Farm Electronics Farm Electronics Ltd. Gosport, Hants. PO15 5SD	NAME: ADDRESS:	SCALE: NTS
PROD.No: 0000		DRAWING NO: ME1966