




INFO
PLANT HAWTHORN HEDGE TO REAR BOUNDARY
FM
SB
H
.2.
.3.
.4.
.5.
.6.
12.000
T.P.
STONEGATE
EXISTING GULLIES.
DOTTED LINES. DENOTE DYKE TO BE PIPED. & FILLED
PROPOSED GULLIES.

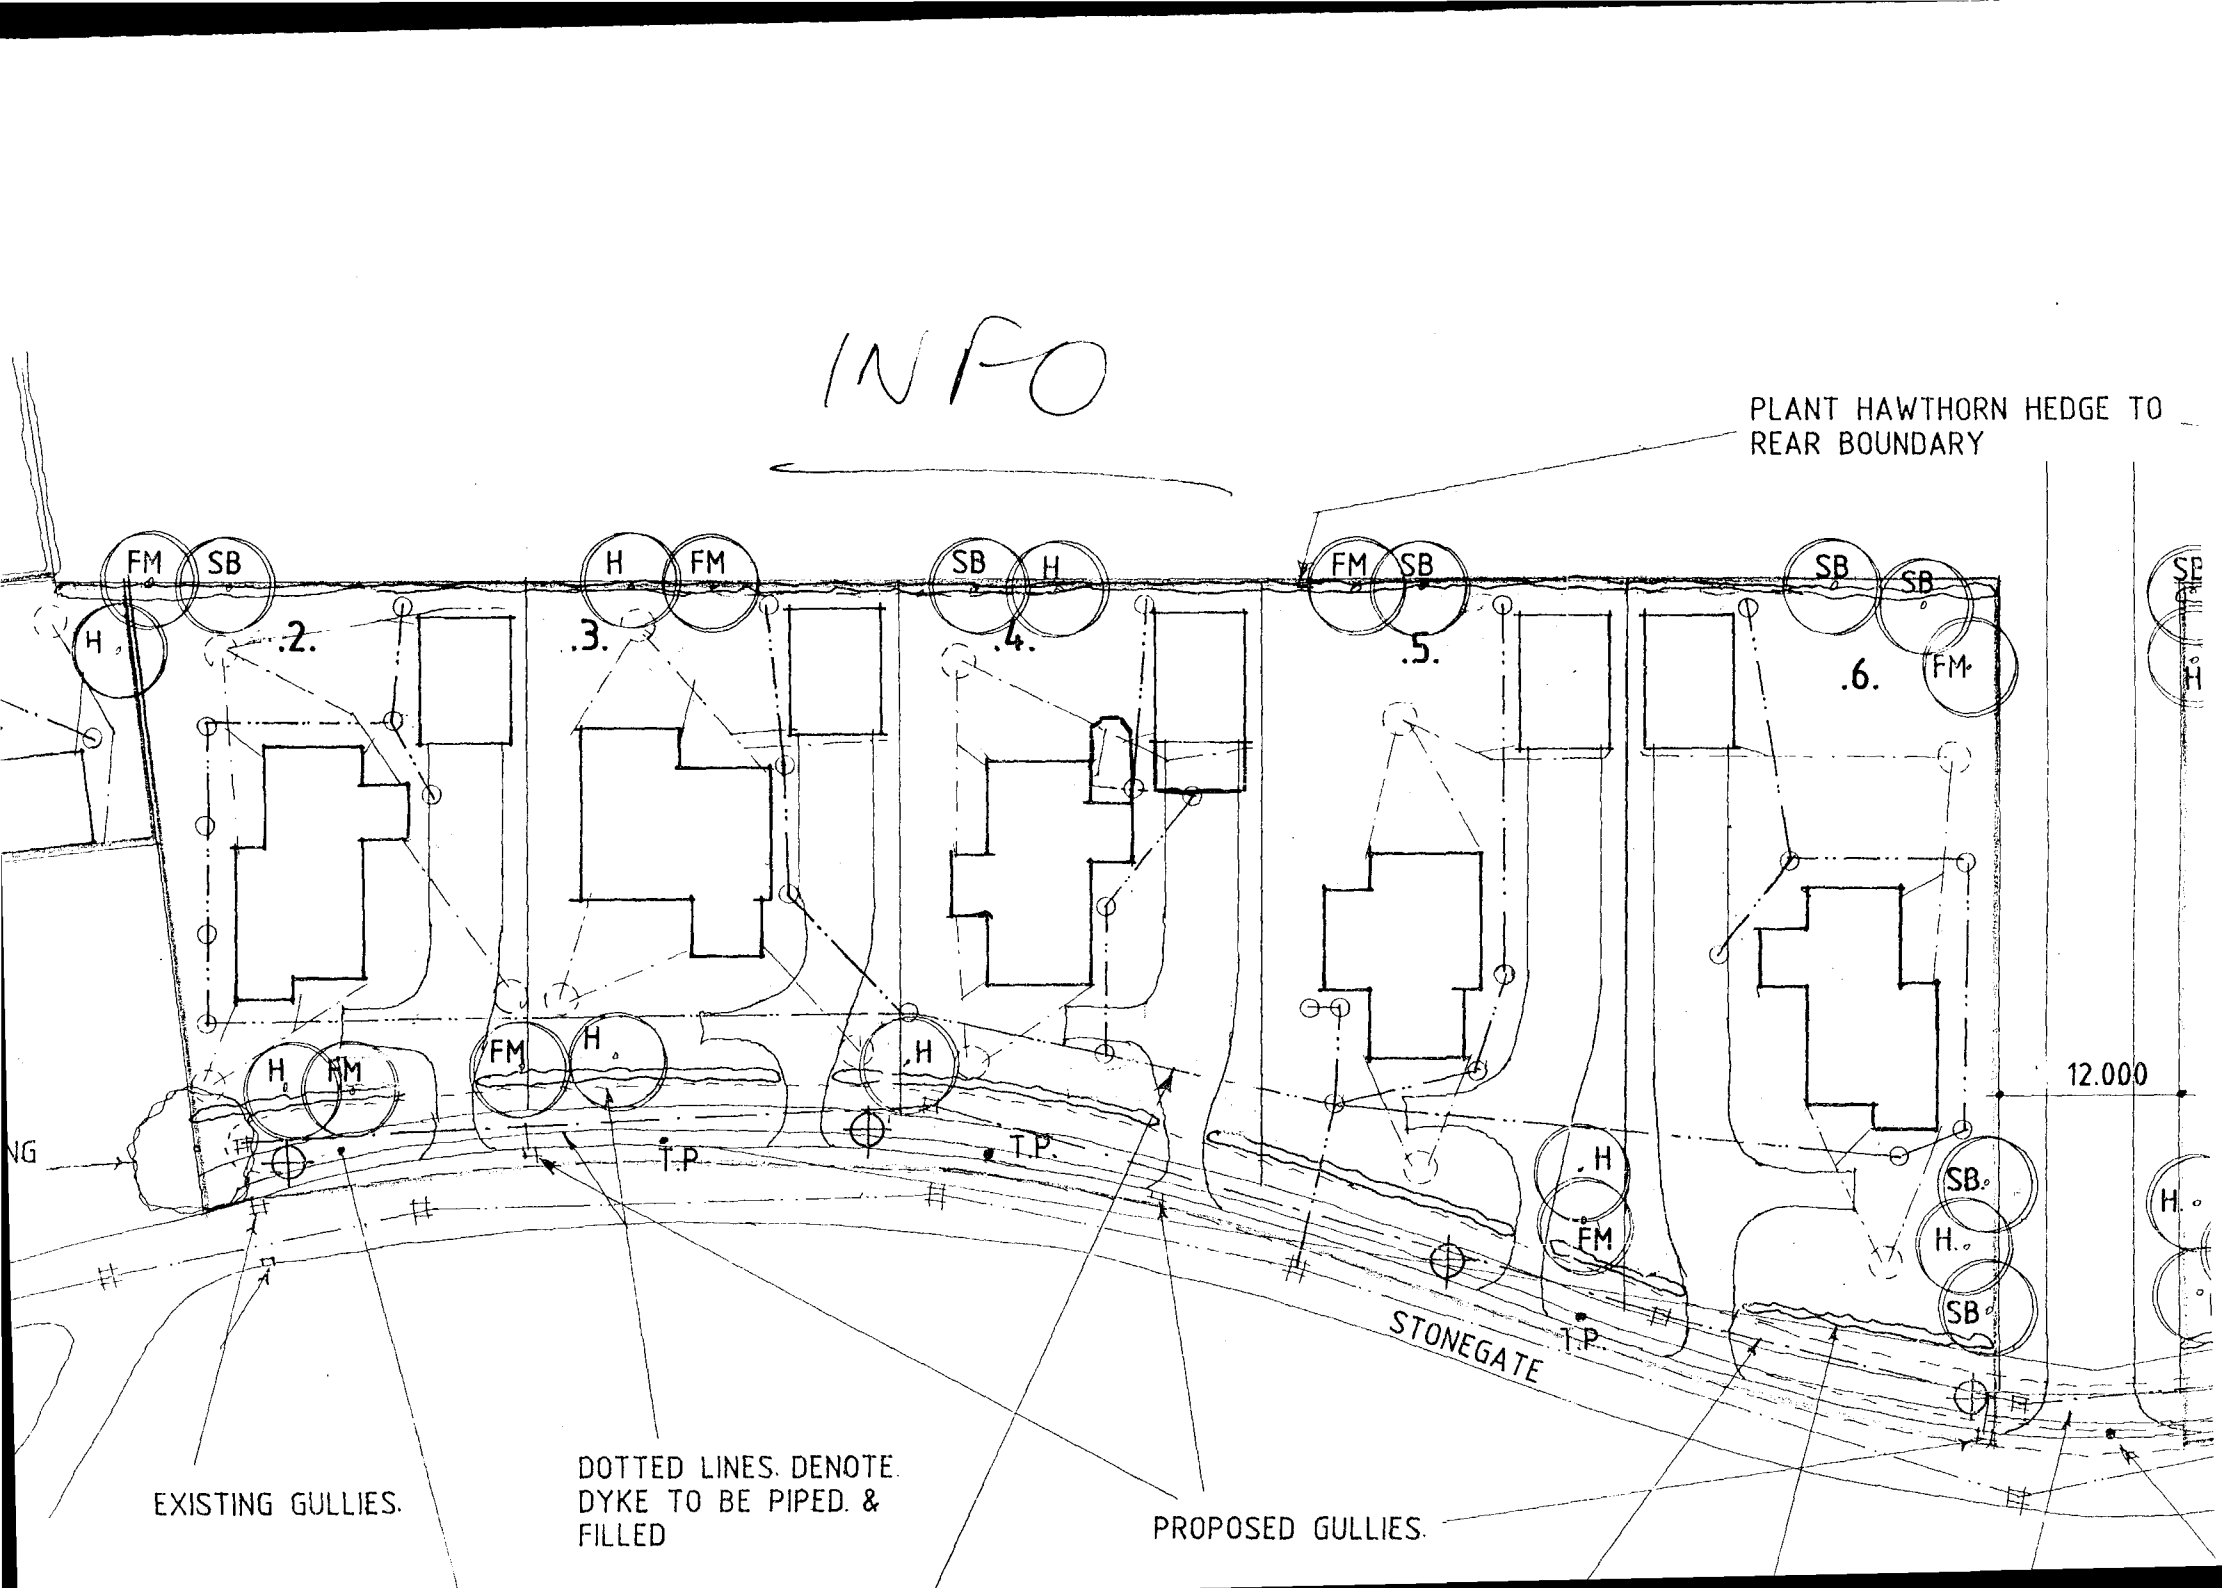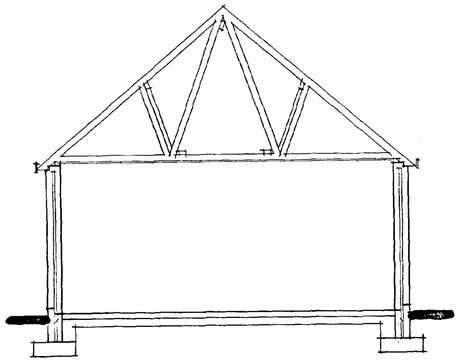


SECTION

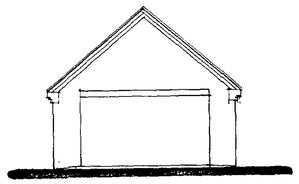


FRONT

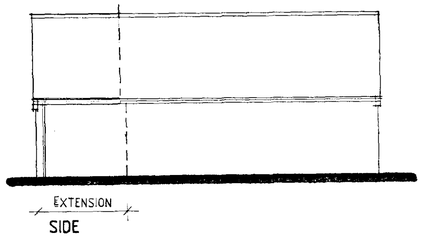


SIDE

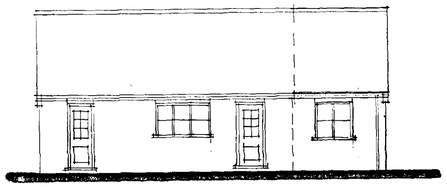


SIDE

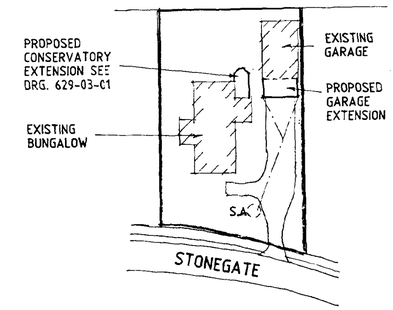


SITE PLAN

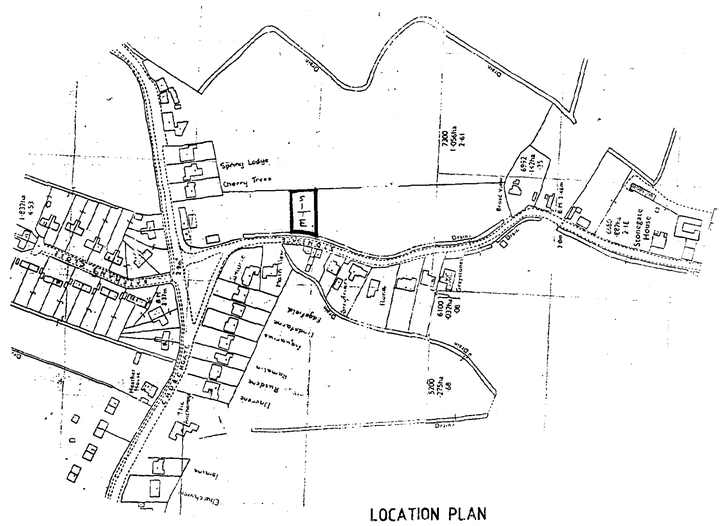

Spinny Lodge
Cherry Trees
Stonegate

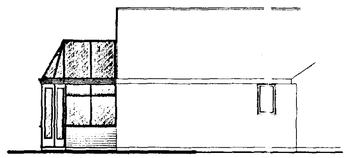


SIDE ELEVATION

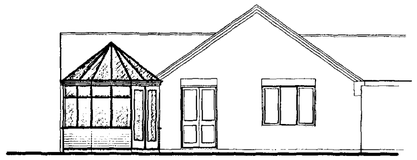

REAR ELEVATION

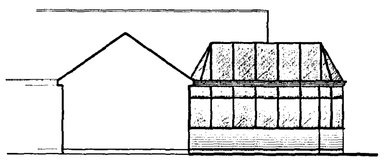

SIDE ELEVATION

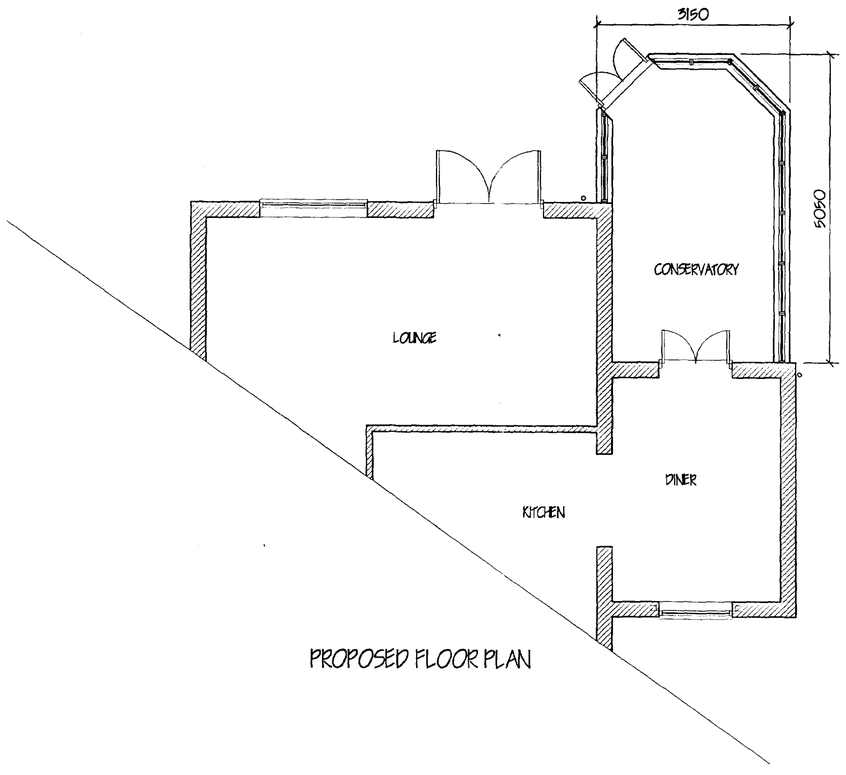

PROPOSED FLOOR PLAN

LIMITATIONS.
This drawing is limited in the amount of information contained and does not purport to contain a full specification of the works. It is solely for the purpose of obtaining Planning/ Building Regulation approval.
The drawing must not be used as a contract document alone.
All dimensions shall be taken from site from actual work. Under no circumstances shall measurements be scaled from this drawing for construction or ordering purposes.
All given dimensions shall be checked by the Builder/ Contractor and will be his responsibility from commencement of site works.
The works will not be supervised or inspected on site by G.R. Merchant. or any representative thereof. It is the client or their appointed agents responsibility to control workmanship, substitution of materials, adherence to specification, variations to contract etc.

COPYRIGHT RESERVED.
Copies of this drawing, must be made only with the written permission of G. R. Merchant.

STANDARDS.
All materials to be new unless otherwise stated and all components and materials etc. to be used Fitted and Installed etc. in strict accordance with manufacturers instruction and relevent Code of Practice.
Materials shall conform to appropriate British Standard Specification or BBA Certificate or European Code equivalent.

HEALTH & SAFETY.
The Employer/ Client shall ensure that the selected contractor is conversent with and adopts all measures necessary to achieve compliance with Health & Safety legislation for Building Sites and Work Places.
The Employer /Client is advised that should the works need to comply with the Construction Design and Management Regulations an independent Planning Supervisor will be required.

SCOPE OF THE WORKS.
The works shall comprise of all that is shown on the drawing and details. Work that may not be specifically shown but may be reasonably inferred as necessary to carry out the works shall be deemed to be included.

DETERMINED
PLAN

SHDC
Planning & Development
- 3 MAR 2003
Ref 0254/03

ref	revision	date

G. R. MERCHANT
I.ENG AMICE FIWO
ARCHITECTURAL, STRUCTURAL AND LAND DRAINAGE CONSULTANTS
Unit 4, Wrights Mews
12A Park Road, Holbeach,
Spalding, Lincs. PE12 7EE
Tel: 01406 490600
Fax: 01406 426744
E-Mail: G. R. Merchant @ Merchant. FS. Co. UK

Project
CONSERVATORY
'WAYSIDE'
STONEGATE
CROWLAND

Client
MR & MRS ARNALL

Drawing
FLOOR PLAN & ELEVATIONS

Job Ref.	Drawing No.
629-03	01
Date: FEB' 03	Drawn: GRM

Scales
1:50 1:100

DO NOT SCALE FROM THIS DRAWING
