

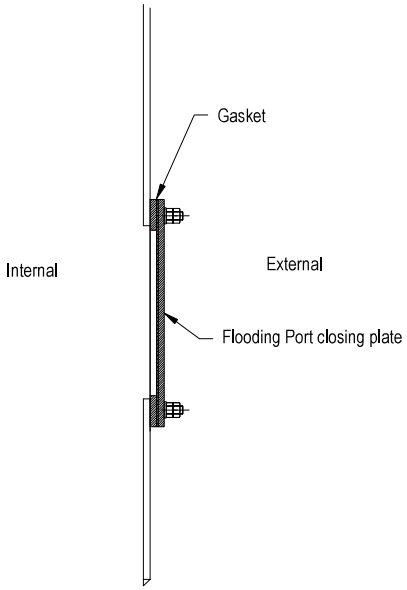


Section A-A

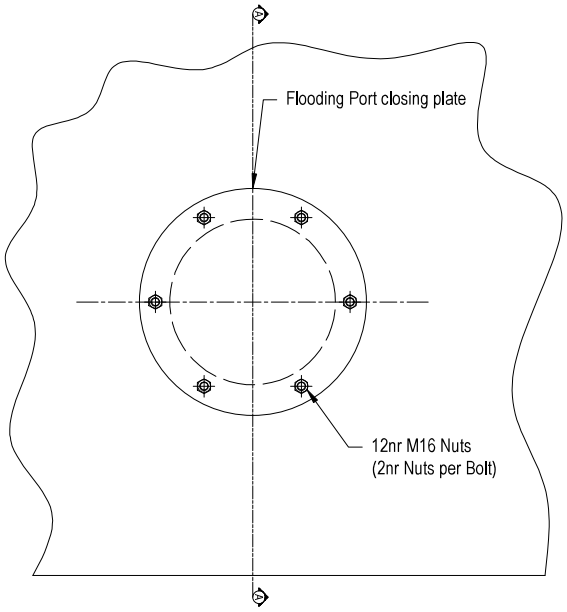


Outside Face View

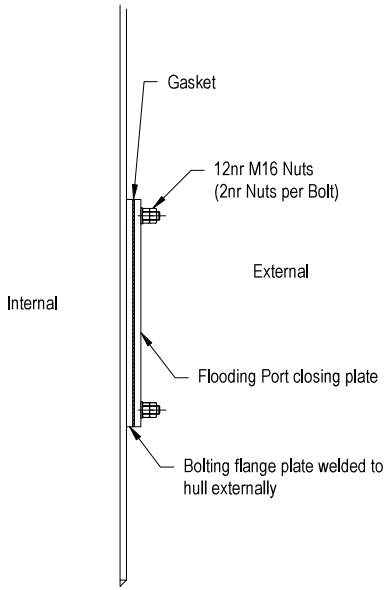

Valve Assembly Side View

Note: Blanking plate detail used at all Flooding Port locations

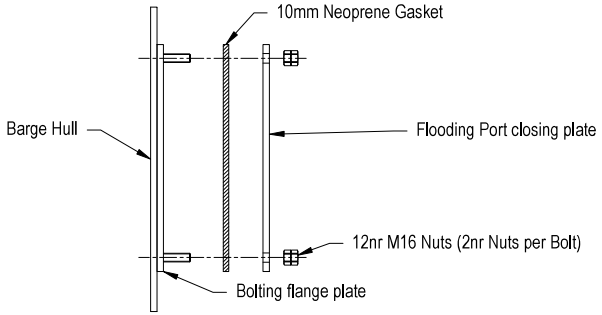

Exploded View

Notes:

1 - Do not scale this drawing. Work to figured dimensions only. This drawing is copyright of Marmus and should only be reproduced with their express permission. Check all dimensions on site. Any discrepancies should be reported to Marmus prior to commencement.

2 - All Dimensions in mm's unless noted.

3 - Steel Grade S275 JR UNO

4 - Bolts Grade 8.8 UNO

5 - All steelwork unfinished UNO

Rev	By	Appd	Date	Description
B	HB	GSS	25/10/24	Bolt length increased, notes section amended, status amended to for construction
A	HPM	GSS	25/10/24	Reduced number of bolts and bolt grades specified.
-	AHB	GSS	12/04/24	First Issue

MARMUS
Marmus Ltd
17-18 High Street | Leigh-on-Sea
Essex | SS9 2EN
T: 01702 714771
E: graham.slack@marmus.co.uk

Client: Landmarc

Project: Holbeach Target 6N Barges

Title: Flooding Port Detail

Drawing No: MC-2404-D-01

Revision No: B

Status: For Construction

Scale: 1:10

Original Size: A3

0 mm 10 mm 20 mm 30 mm 40 mm 50 mm 60 mm

MC-2404-FLOODING VALVES.DWG