

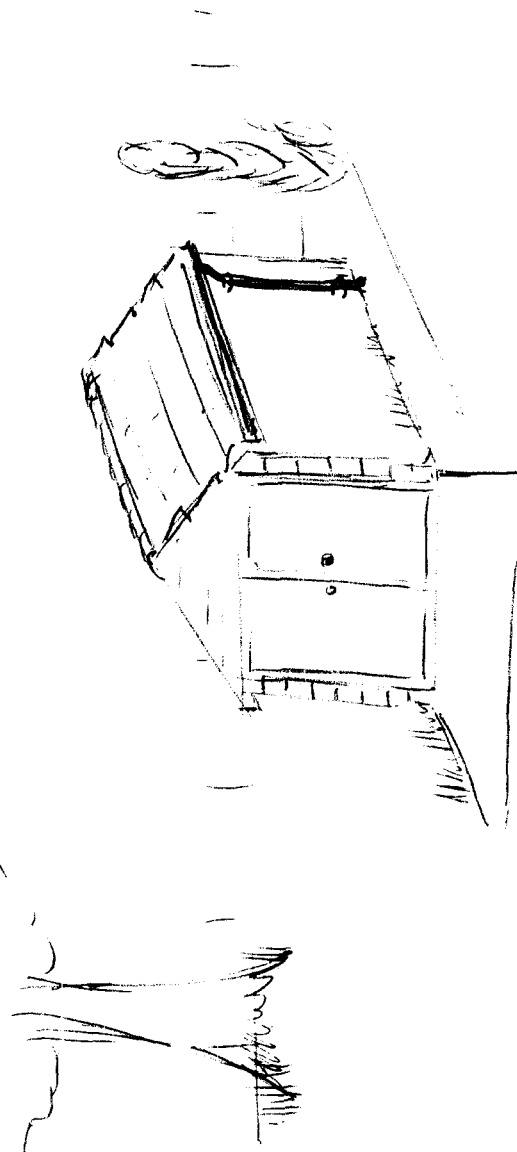


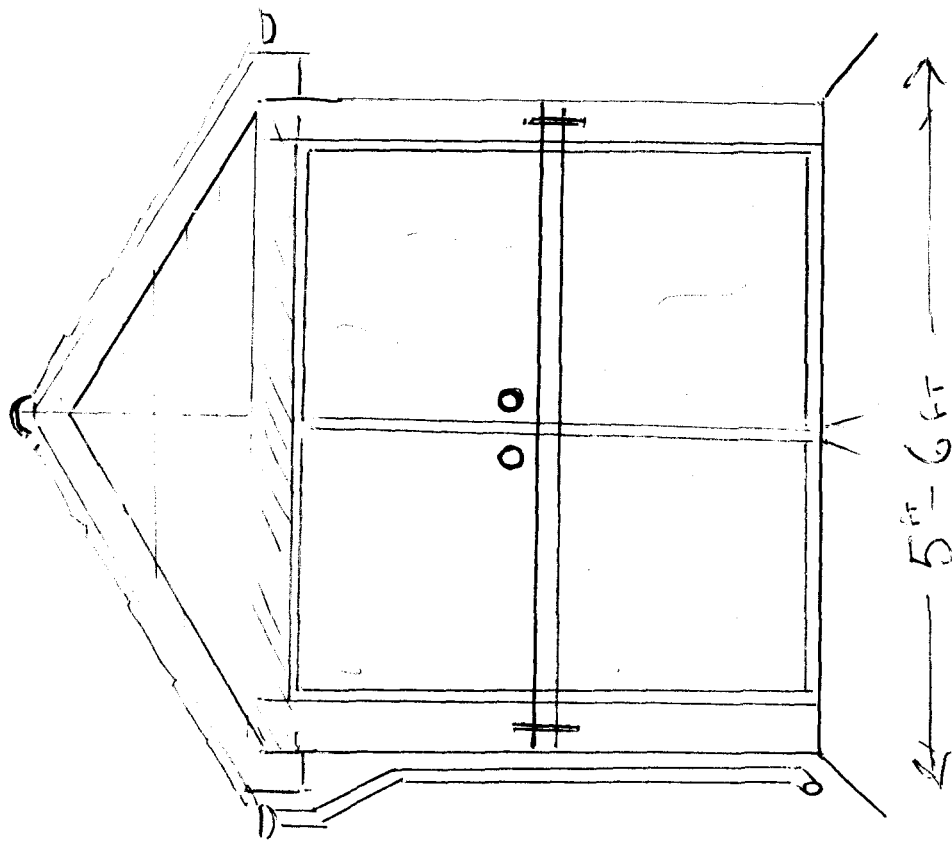

Planning
Shelton
- 4 APR 2002
Ref: 0404102



SHDC
Planning Department
- 4 APR 2002
Ref CATCH 102

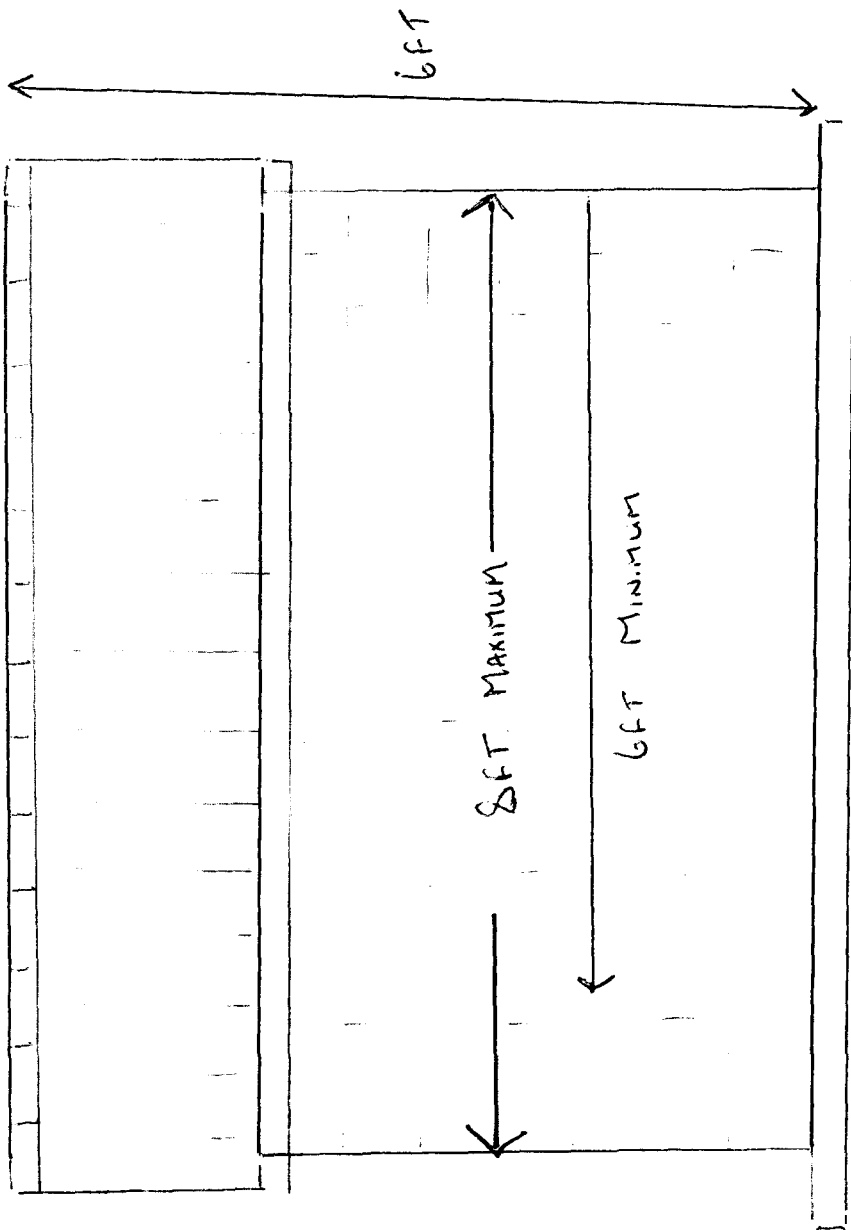

DRIVE WAY
BLAZE CATE




OLD LOCK UP

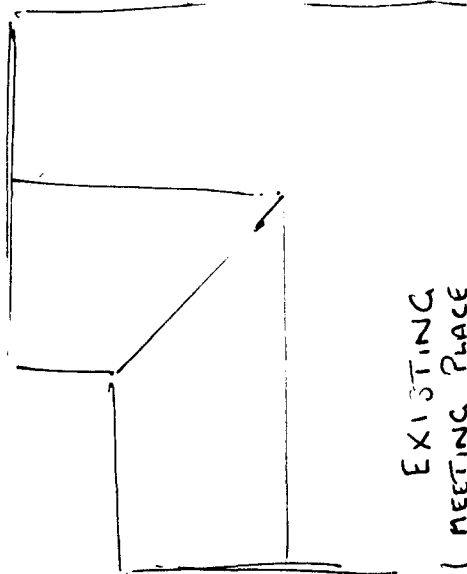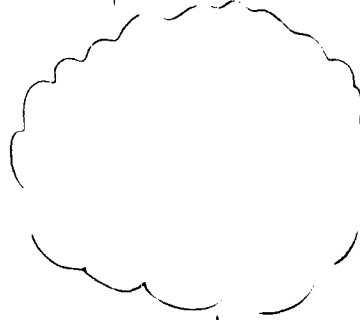

EXISTING
MEETING PLACE

CAR PARK

PROPOSED
NEW
BUILDING

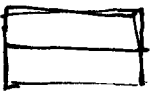

PROJECT : TO BUILD SHED FOR TRACTOR + TOOLS.

MATERIALS : -

- 1 WALLS - CONCRETE BLOCKS - SMOOTH RENDERED.
 - 2 BASE - DIG OUT - 12" DEEP - LAY CONCRETE BASE
THIS WILL REQUIRE TIMBER SHUTTERING! BEFORE HAND.
 - 3 ROOF STRUCTURE - 4" X 2" CUT + PITCH TIMBER.
 - 4 ROOF COVERING - FELT BATTEN + TILES.
 - 5 WALLS - SMOOTH RENDERED ON OUTSIDE.
PAINTED WITH MASONARY PAINT. COLOUR?
 - 6 DOORS - STEEL ANGLE + PUTWOOD $\frac{3}{4}$ " THICK.
STEEL SURROUND PUTWOOD REINFORCED.
 - 7 LOCKING. - A 'WASP' ALARM INSIDE - PLUS
A POST LOCK BUILT INTO CONCRETE BASE. IN FRONT.
DOORS A CASTLE GATE BAR LOCK WITH A VANDAL PROOF
PADLOCK EITHER END WILL BE ADVISED.
- SOME POTTED SHRUBS ODSIDE DOORS. THAT ARE
HEAVY TO MOVE MAY BE ADVISED.

TOTAL COST £ 800.00

Yours Brother Patrick Boyle
(in the servant).

