Drg No MPC/96286/2

CAD REF 5959/16/02

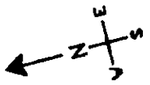

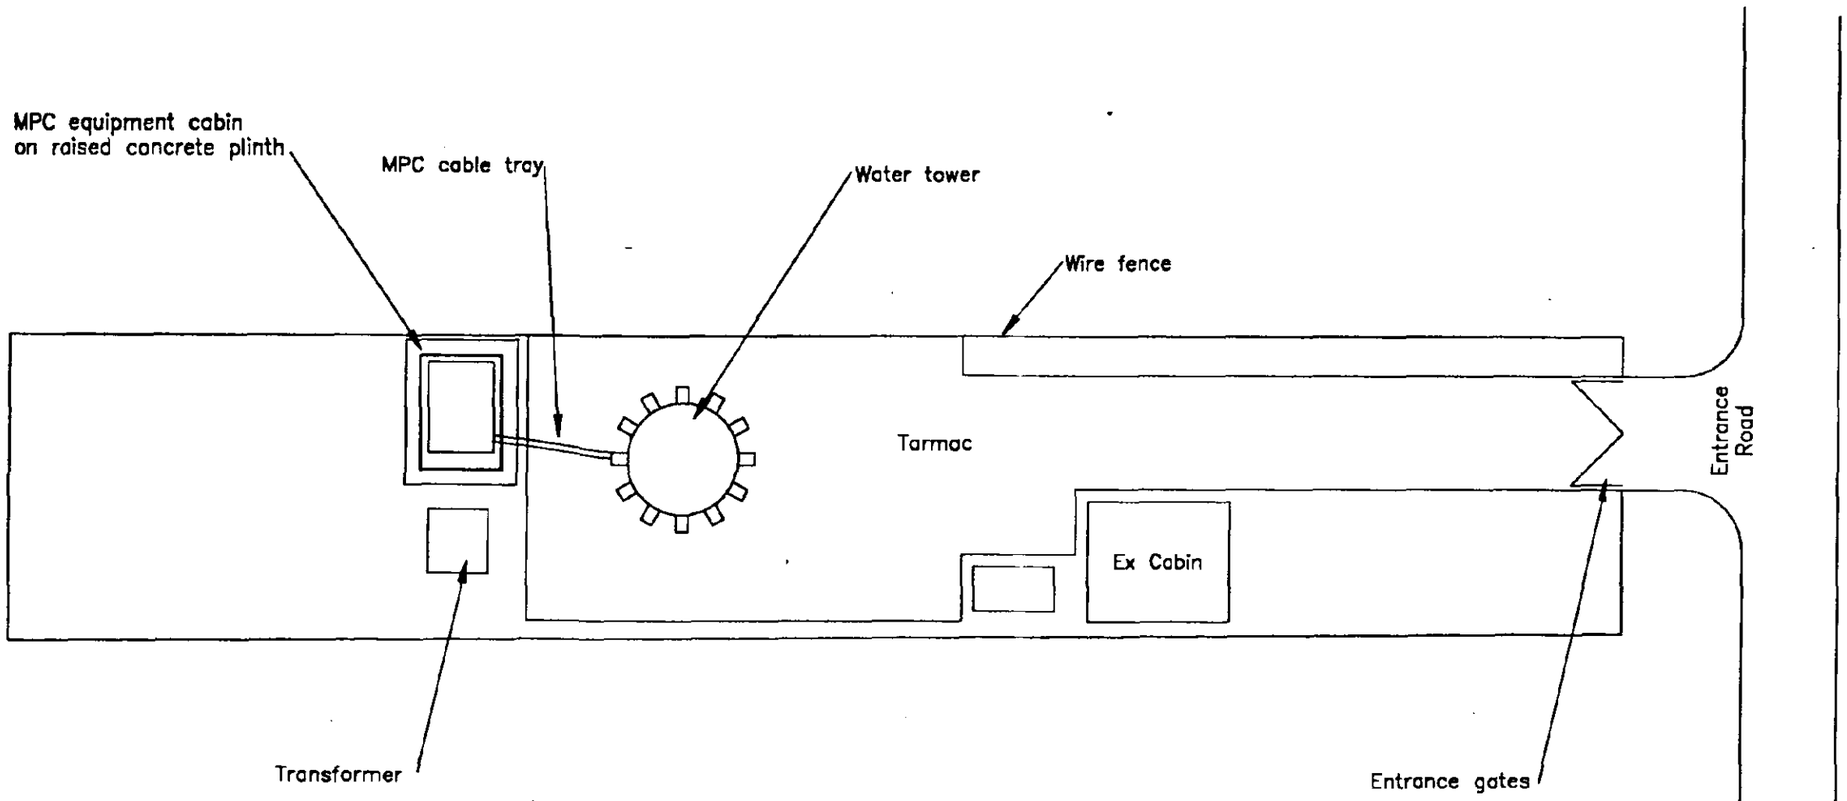

COMPOUND PLAN

SCALE 1 : 250

NOTES

1.1 Do not scale

1.2 All dimensions are in mm unless otherwise specified.

1.3 Assume all site details are existing unless otherwise specified.

MPC EQUIPMENT

PROPOSED CABIN DETAILS :
MPC Ref : Portasilo Large Cabin
Dimensions : 3700 x 2700 x 2500 high
Material : Steel
Colour : Light grey

PROPOSED ANTENNA DETAILS :
6 No. sector antennas with orientation of 0°, 120° & 240°

PROPOSED DISH DETAILS :

Dish ID	Dish size mm dia	Height m AGL	Bearing ° EGN	
D1	600			
D2	600			
D3	600			
D4	600			

	Date		
Mn	Approv.		
	Date		
Mn	Approv.		
	Date		
Mn	Approv.		
A	Date	First issue	
Mn	Approv.		

EASTERN ELECTRICITY contracting
BLACKSTONE ROAD STURCLEY MEADOWS IND. EST. HUNTINGDON, CAMBRIDGESHIRE PE18 6ET
Tel: (0234) 392131
FAX: (0480) 414883
EASTERN ELECTRICITY SITE ID 1 - 700436

Mercury Personal Communications
A Cable & Wireless / US WEST joint venture
Mercury Personal Communications is a partnership between Mercury Personal Communications Limited (USM PCN Inc. and MPC UK Limited
Imperial Place, Maxwell Road, Borehamwood, Herts. WD6 1EA
Telephone : 0181 214 2121 Facsimile : 0181 905 1601

Site name & Address:
GEDNEY WATER TOWER
BLAZE GATE, GEDNEY,
SPALDING, LINCS. PE12 0AD.

Title:
COMPOUND PLAN

Purpose of issue:

Drawing no:
MPC/96286/2

Cell no: 96286 | Site no: THREE

Issue:	Scale: As stated	Ch'k:	Date:
A	Drn: PTA Date: 16.04.96	Approv:	Date:

© Mercury Personal Communications 1995. This drawing and any information or descriptive matter set out hereon are the confidential and copyright property of Mercury Personal Communications and may not be reproduced or used or disclosed to any third party or copied or used for manufacturing, tendering or any other purpose without Mercury Personal Communications prior written consent.

CAD REF 5959/16/03

Drg No MPC/96286/3

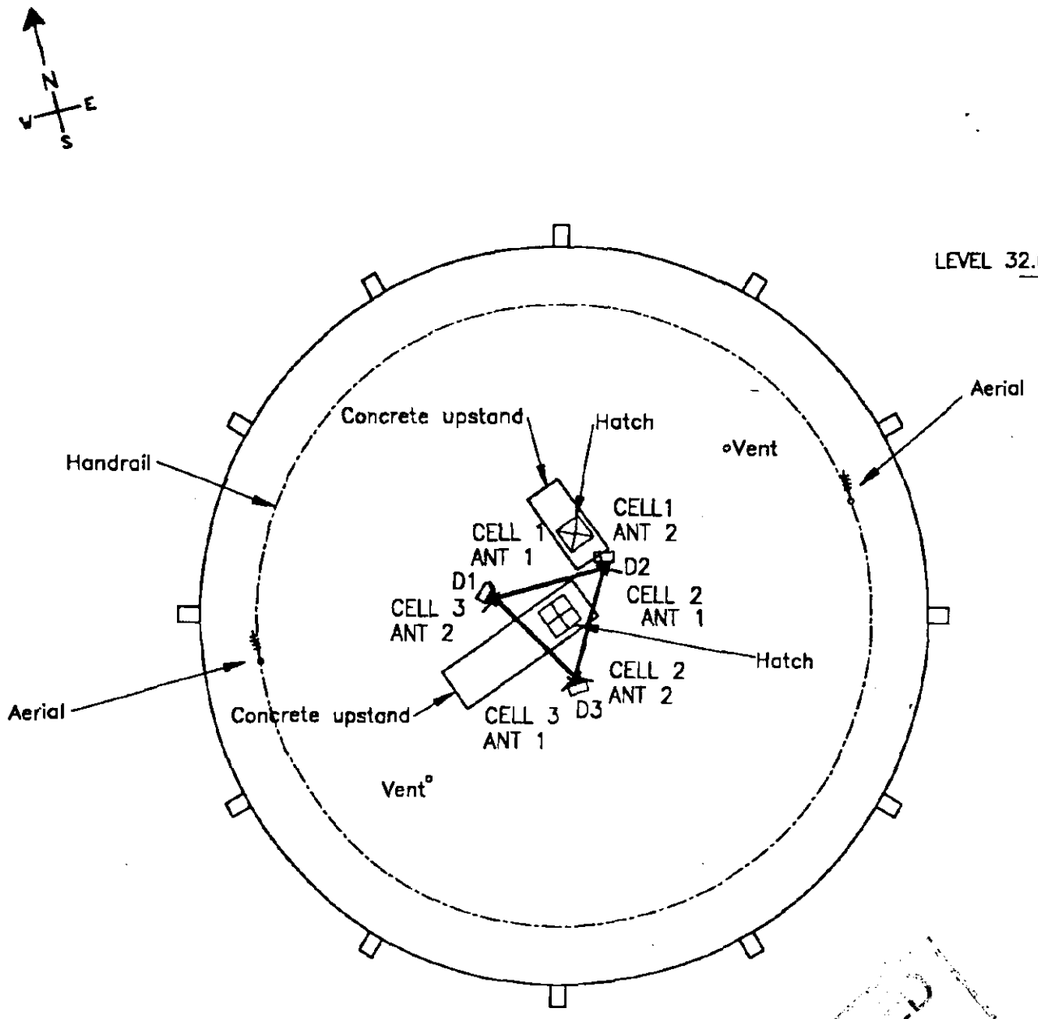

ROOF PLAN

SCALE 1 : 200

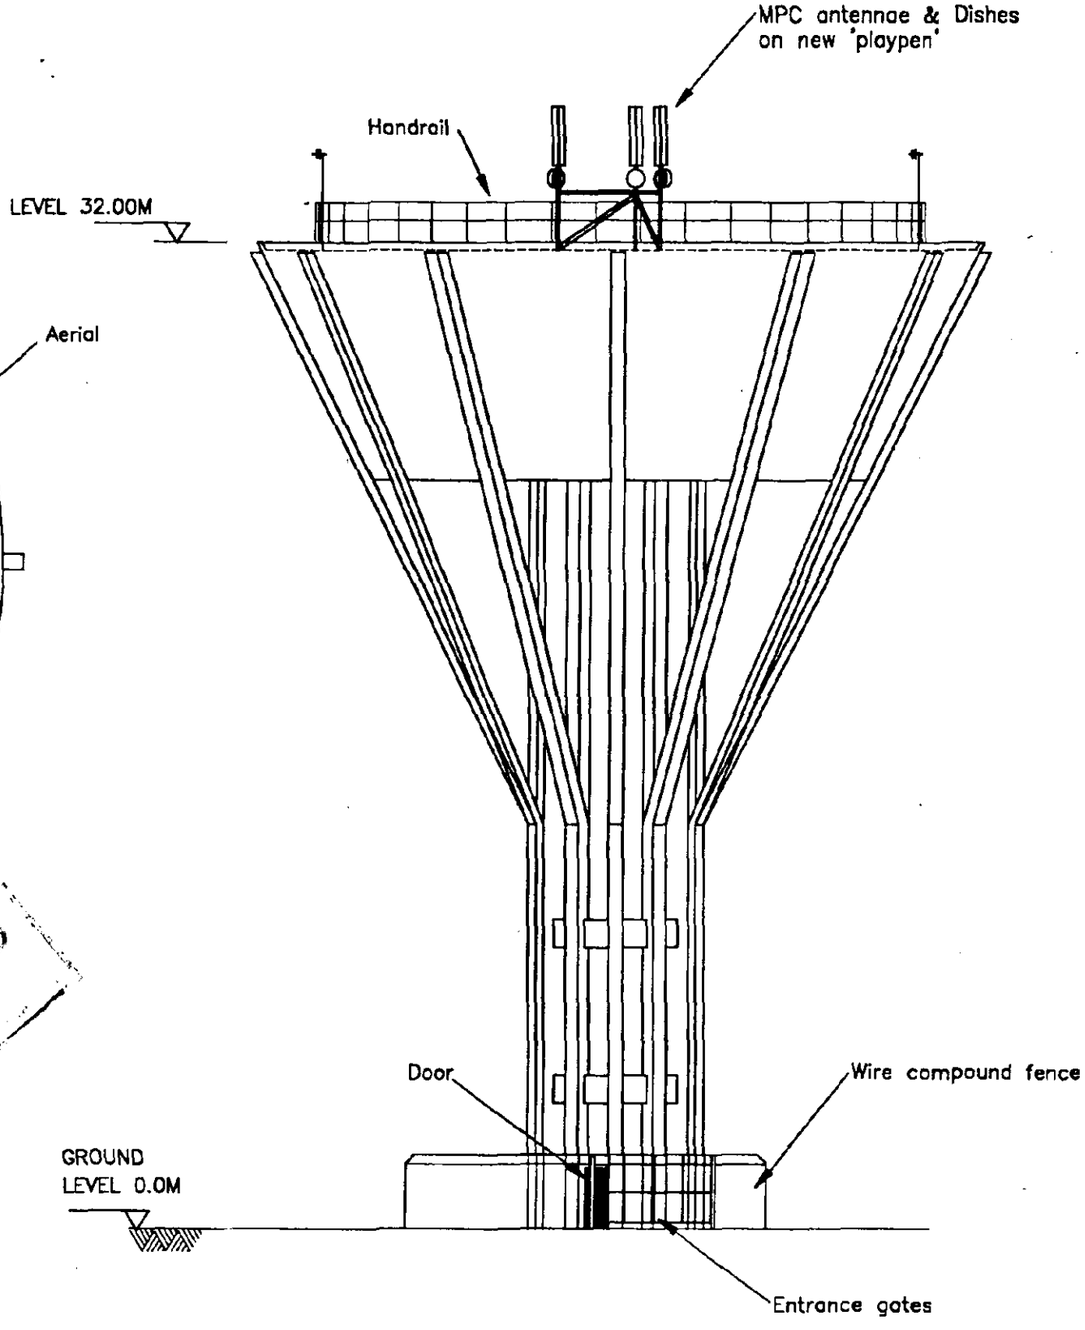

SOUTH ELEVATION

SCALE 1 : 200

NOTES

1.1 Do not scale

1.2 All dimensions are in mm unless otherwise specified.

1.3 Assume all site details are existing unless otherwise specified.

MPC EQUIPMENT

PROPOSED CABIN DETAILS :
MPC Ref : Portasilo Large Cabin
Dimensions : 3700 x 2700 x 2900 high
Material : Steel
Colour : Light grey

PROPOSED ANTENNA DETAILS :
6 No. sector antennas with orientation of 0°, 120° & 240°

PROPOSED DISH DETAILS :

Dish ID	Dish size mm dia	Height m AGL	Bearing ° EGN	
D1	600	x		
D2	600	x		
D3	600	x		
D4	600	x		

	Date	
Mn	Approv.	
	Date	
Mn	Approv.	
	Date	
Mn	Approv.	
A	Date	First issue
Mn	Approv.	

EASTERN ELECTRICITY contracting
BLACKSTONE ROAD
STUKELEY MEADOWS IND. EST.
HUNTINGDON, CAMBRIDGESHIRE
PE18 6EF
Tel: (0234) 262121
FAX: (0480) 414883

EASTERN ELECTRICITY SITE ID : - 700838

Mercury Personal Communications

A Cable & Wireless / US WEST joint venture.

Mercury Personal Communications is a partnership between Mercury Personal Communications Limited USW PCN Inc. and MPC 112 Limited
Imperial Place, Maxwell Road, Borehamwood, Herts. WD6 1EA
Telephone : 0181 214 2121 Facsimile : 0181 905 1851

Site name & Address:
GEDNEY WATER TOWER
BLAZE GATE, GEDNEY,
SPALDING, LINCS. PE12 0AD.

Title:
SOUTH ELEVATION
& ROOF PLAN

Purpose of issue:

Drawing no:
MPC/96286/3

Cell no: 96286

Site no: THREE

Issue: A

Scale: As stated

Drn: PTA

Date: 16.04.96

Chk'd:

Approv:

Date:

© Mercury Personal Communications 1995 This drawing and any information or derivative matter set out hereon are the confidential and copyright property of Mercury Personal Communications and must be held in the strictest confidence by the recipient and must not be used or disclosed to any third party or copied or used for manufacturing, tendering or any other purpose without Mercury Personal Communications prior written consent