





Marsh Rd. Godney Drive End
 Dwg No. 1. 1:100 H/2015. R. Lantry




Front
 East Elevation

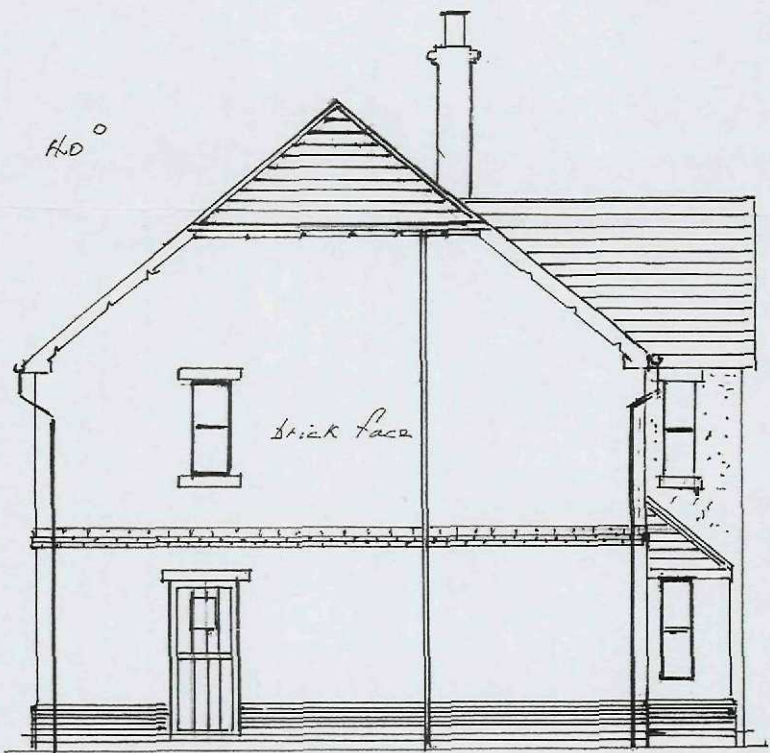

Side
 South Elevation

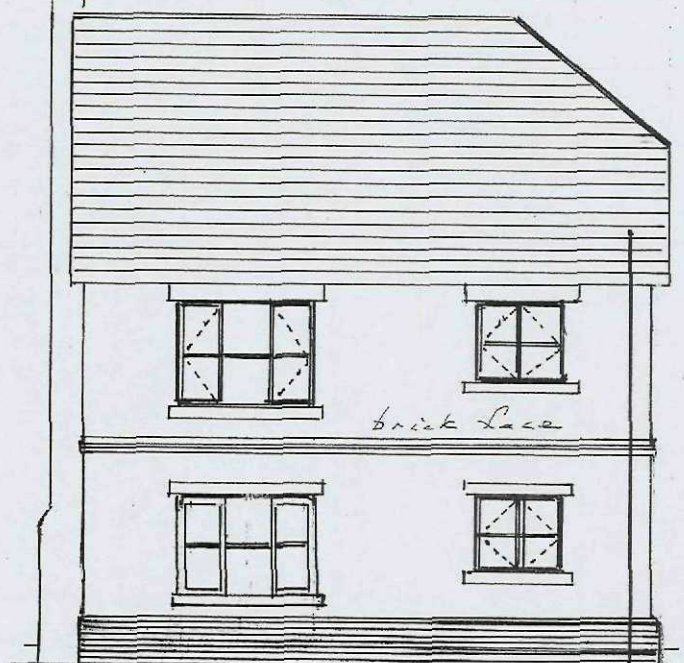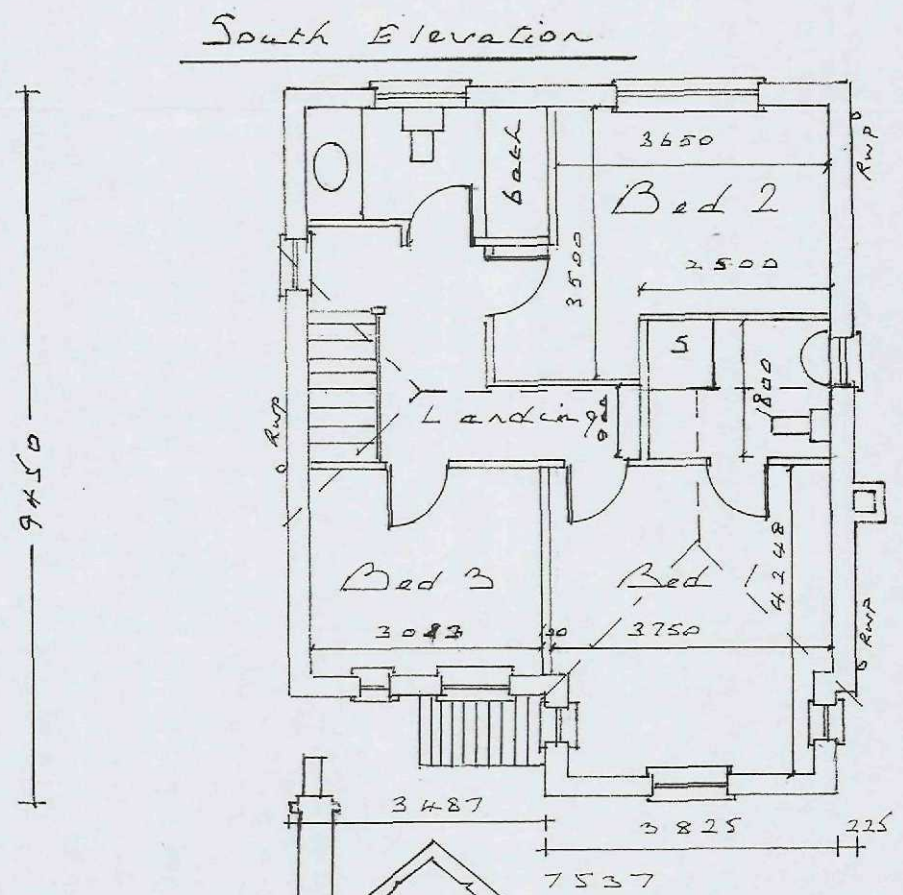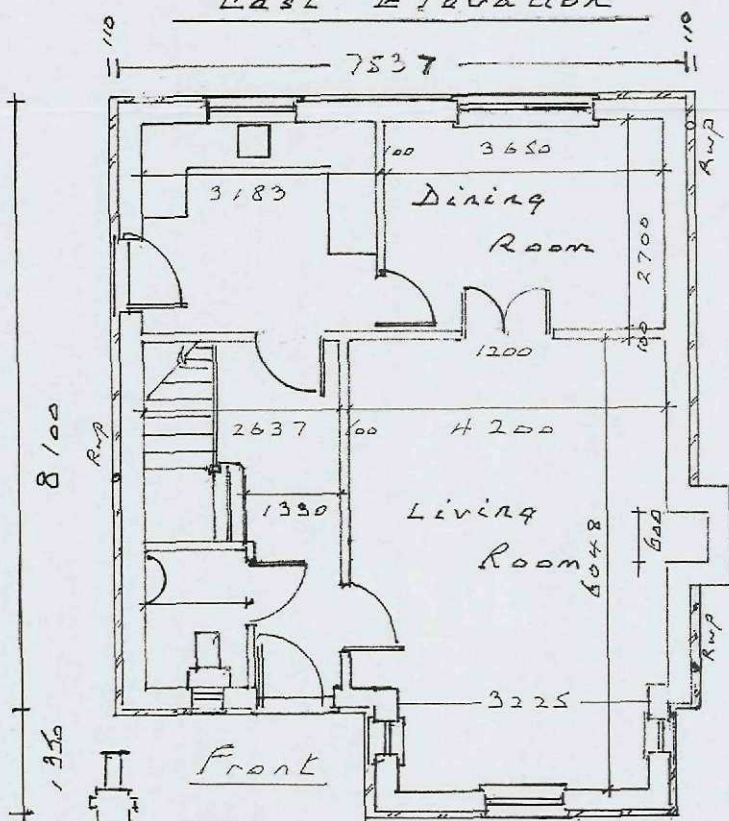

Rear
 West Elevation

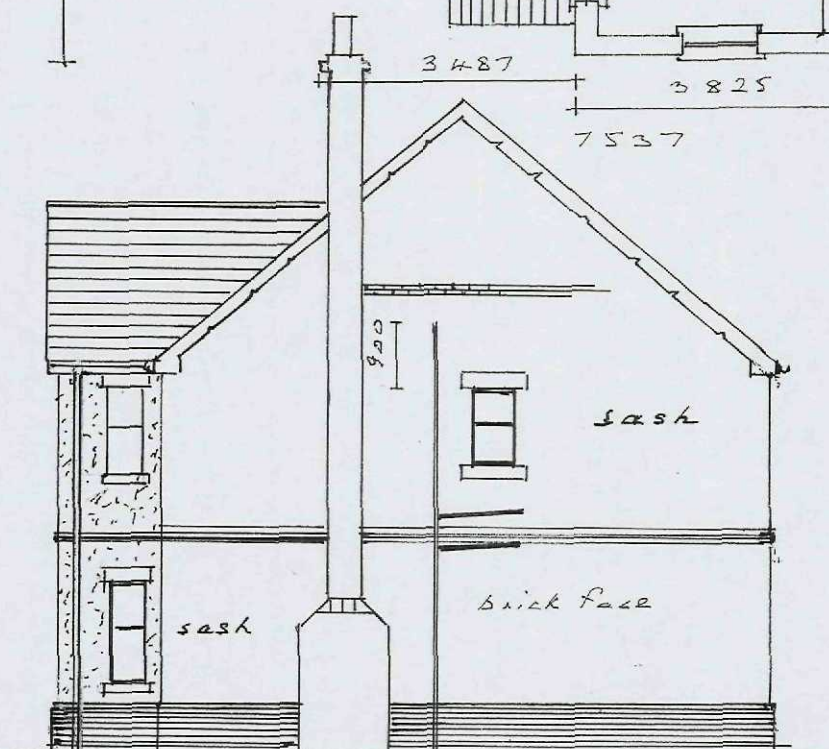

Side
 North Elevation