






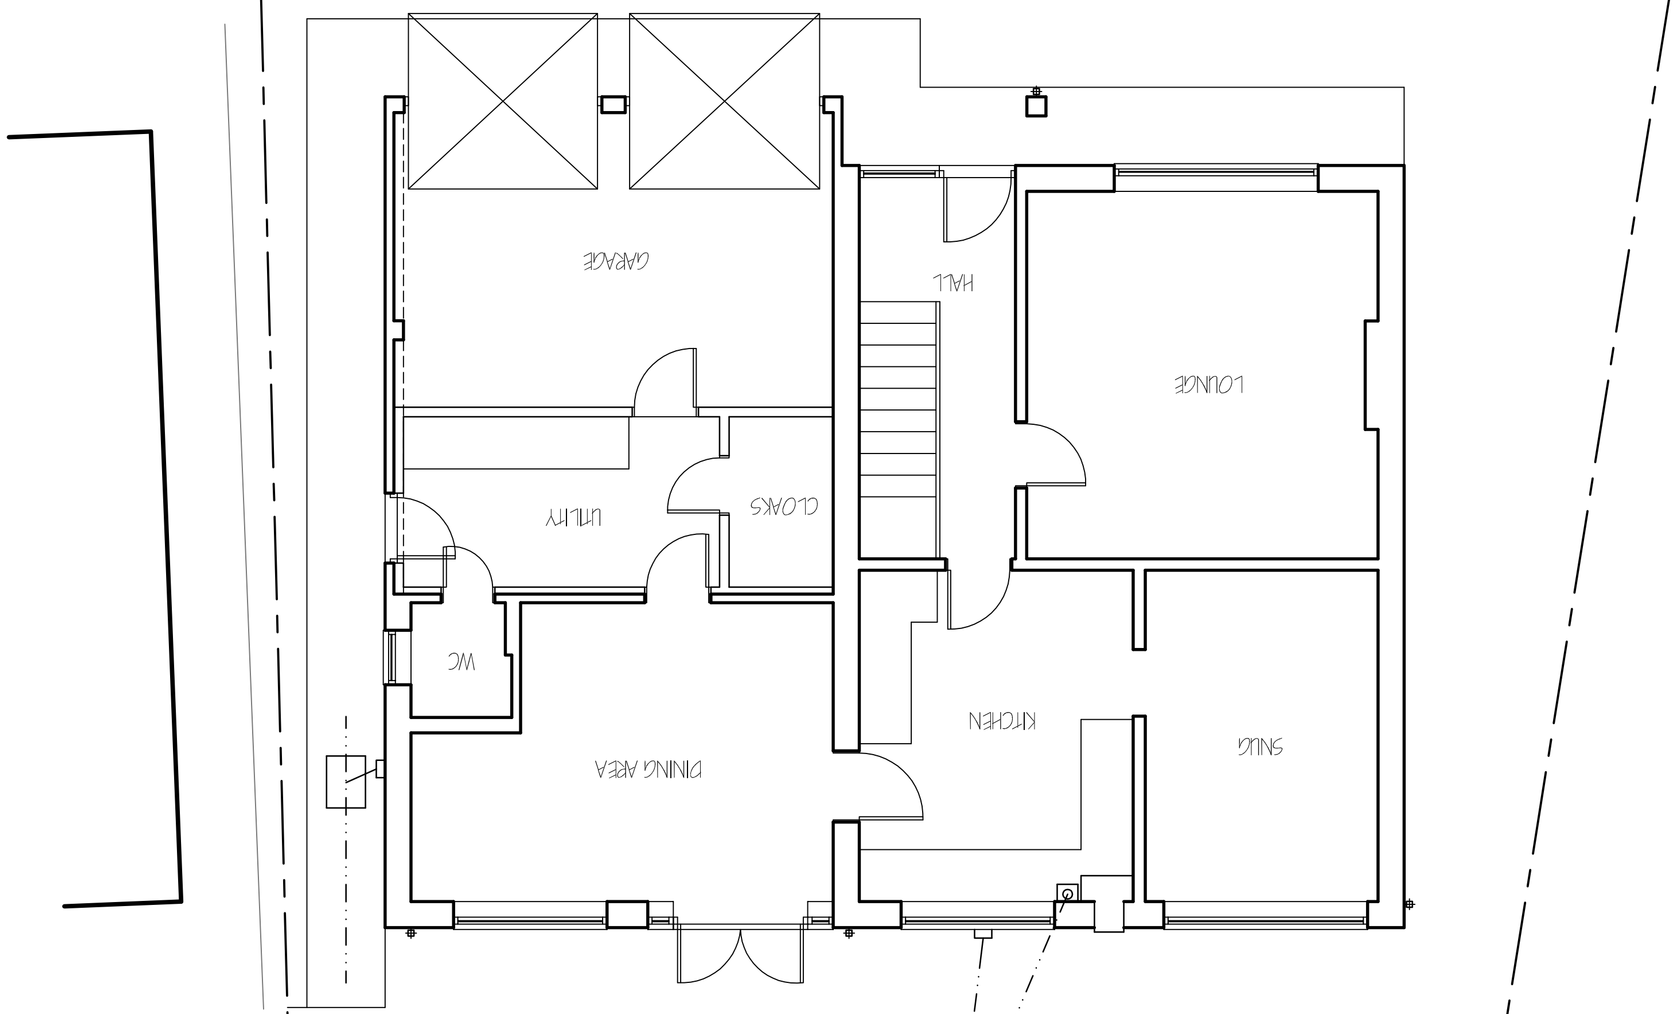


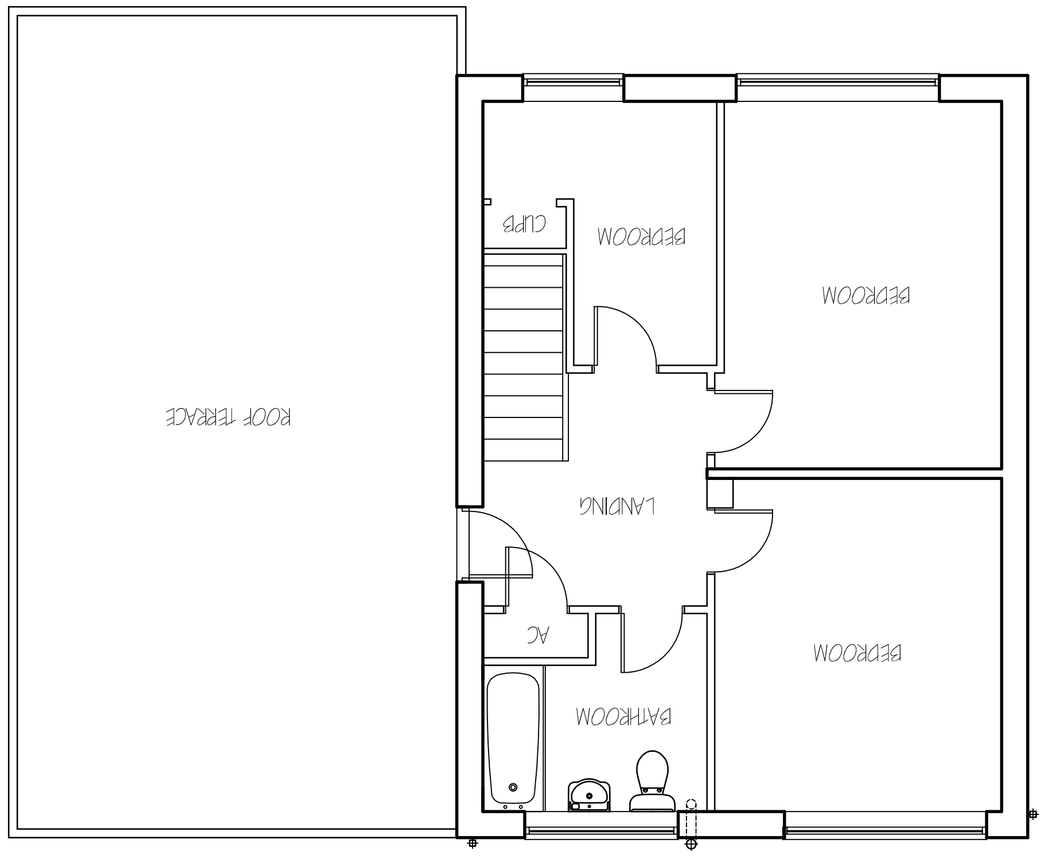


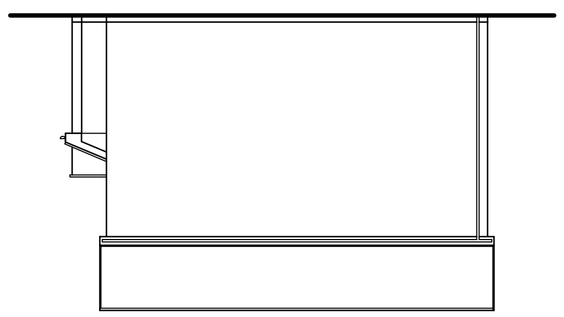

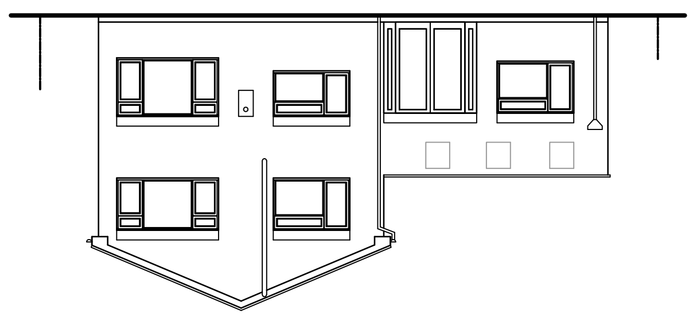

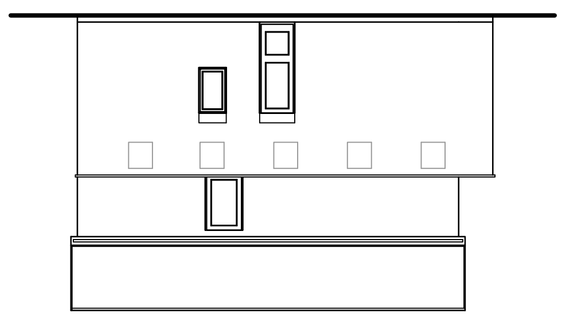

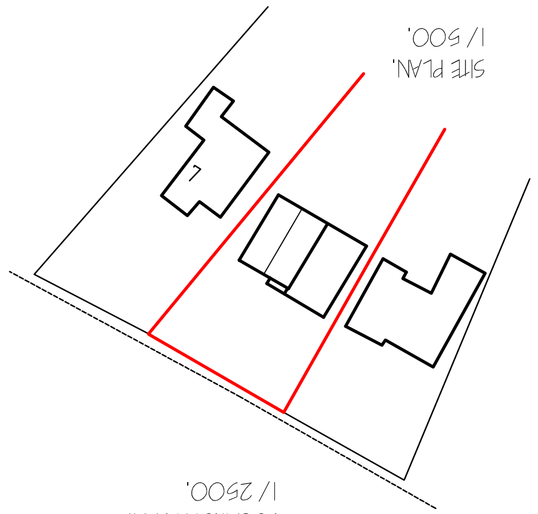

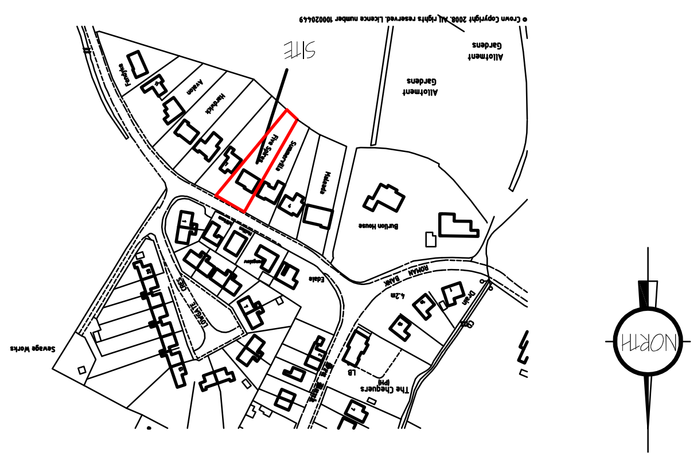
LOCATION PLAN.
1/ 2500.
SITE
NORTH
Bethel Town
Allotment Gardens
Allotment Gardens
Church
Church
Church