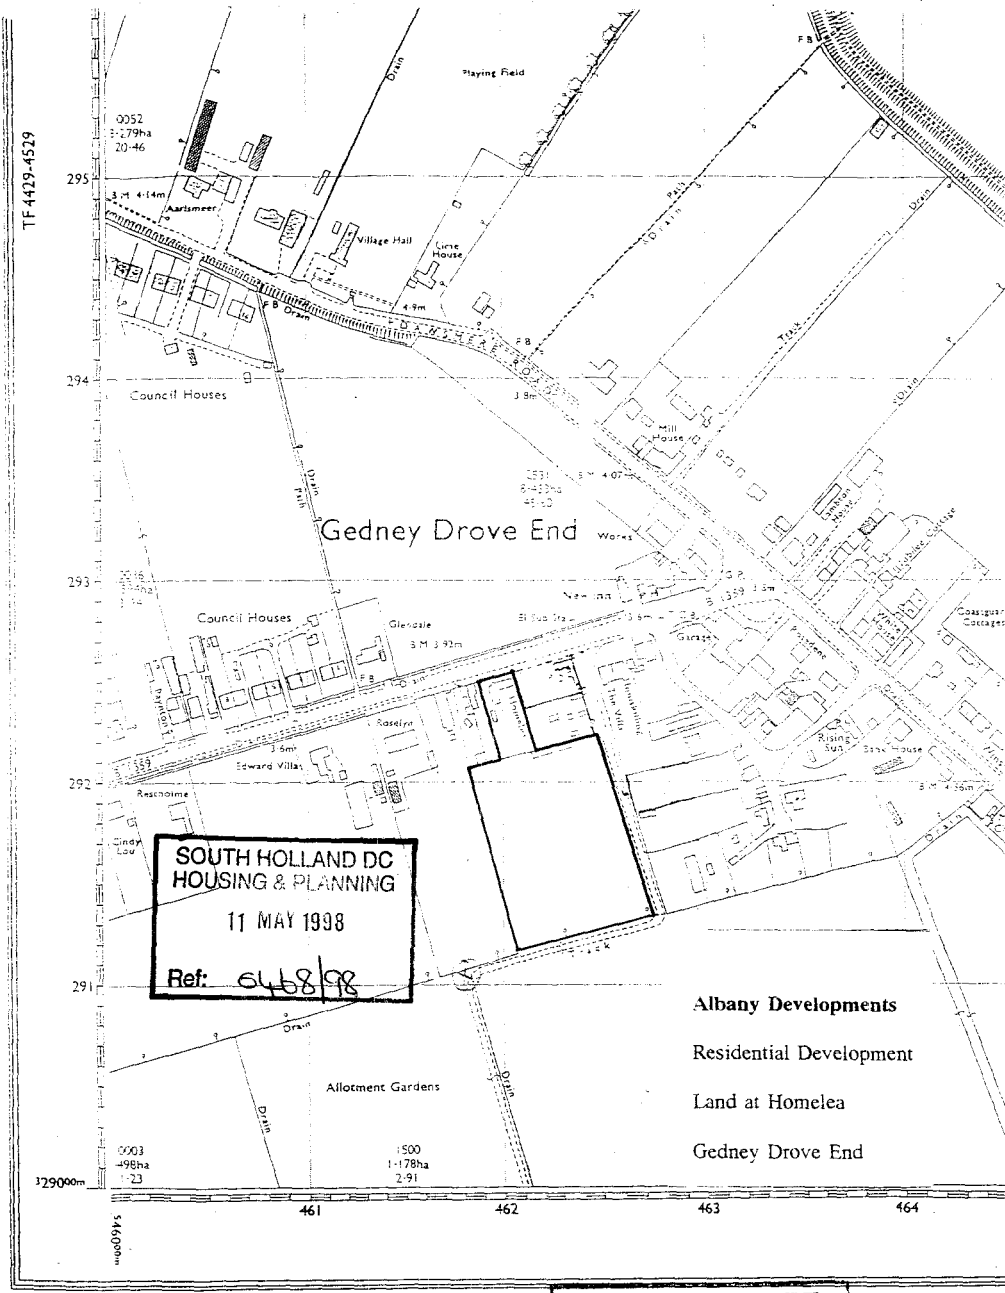

SOUTH HOLLAND DC
HOUSING & PLANNING
11 MAY 1998
Ref: H468/98

© Crown copyright 1972

DETERMINED
PLAN

COMPILATION DATA

Boundaries ..... Mar 1971
M H W 1968

Hectares 0
Acres 0
Metres 30 20
Feet 100

B H ..... Beer h
S M ..... Bench

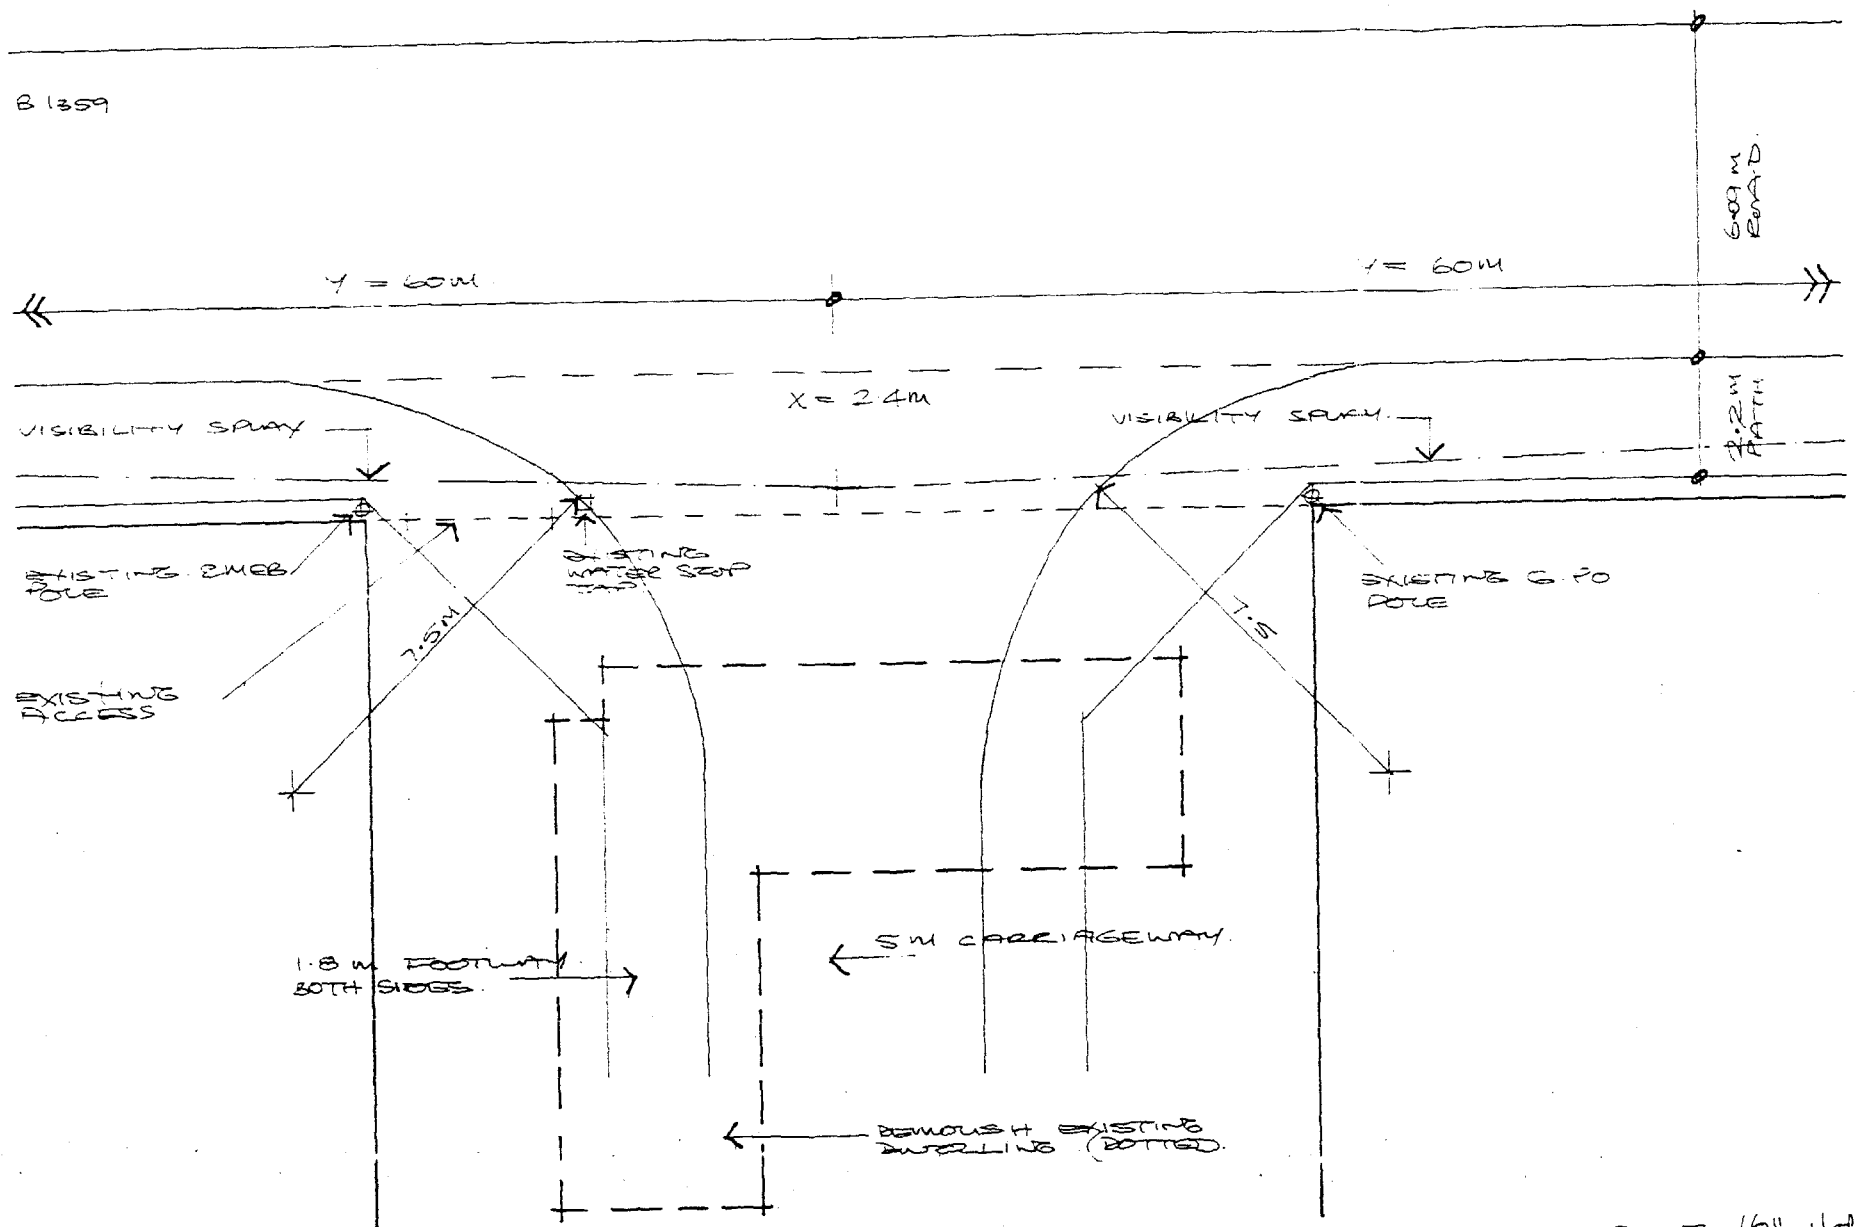

BLOCK PLAN - ACCESS.

SCALE 1/8" = 1'0"

0468/98

DETERMINED
PLAN