




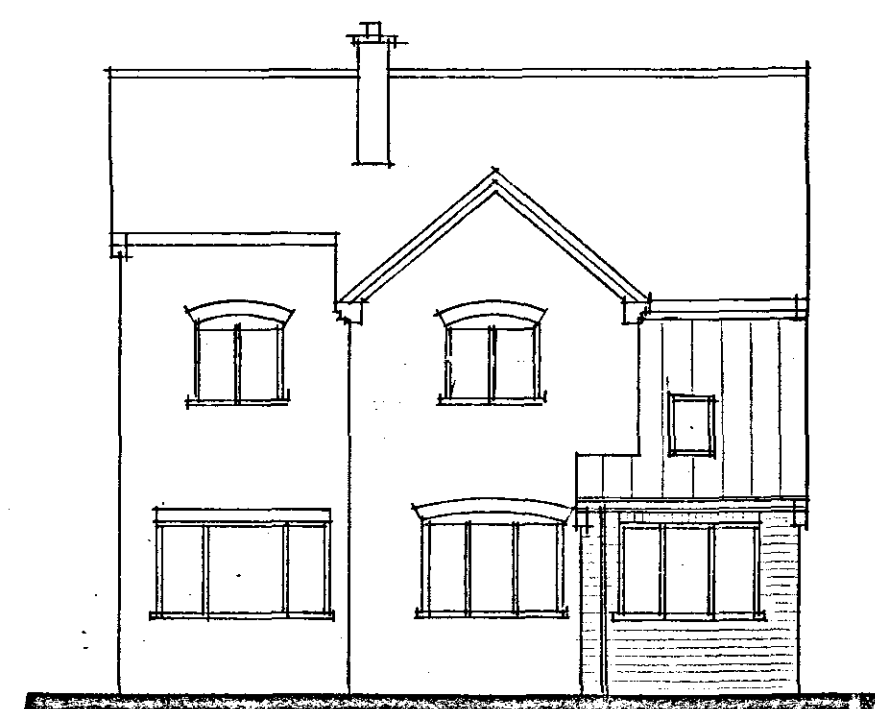


FRONT

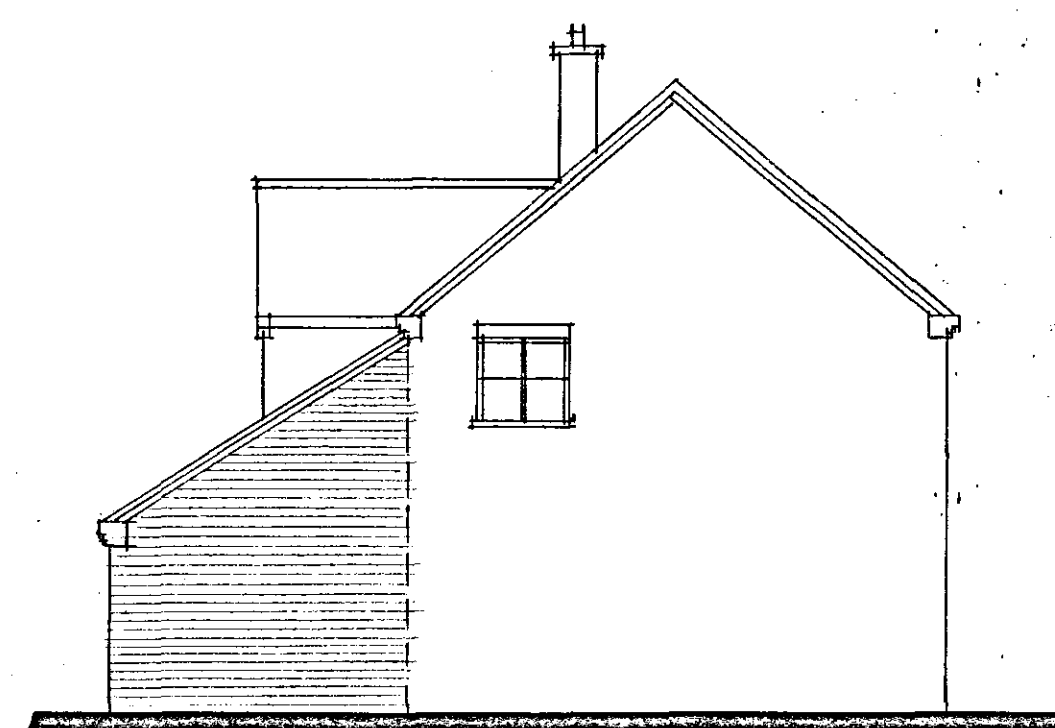


SIDE

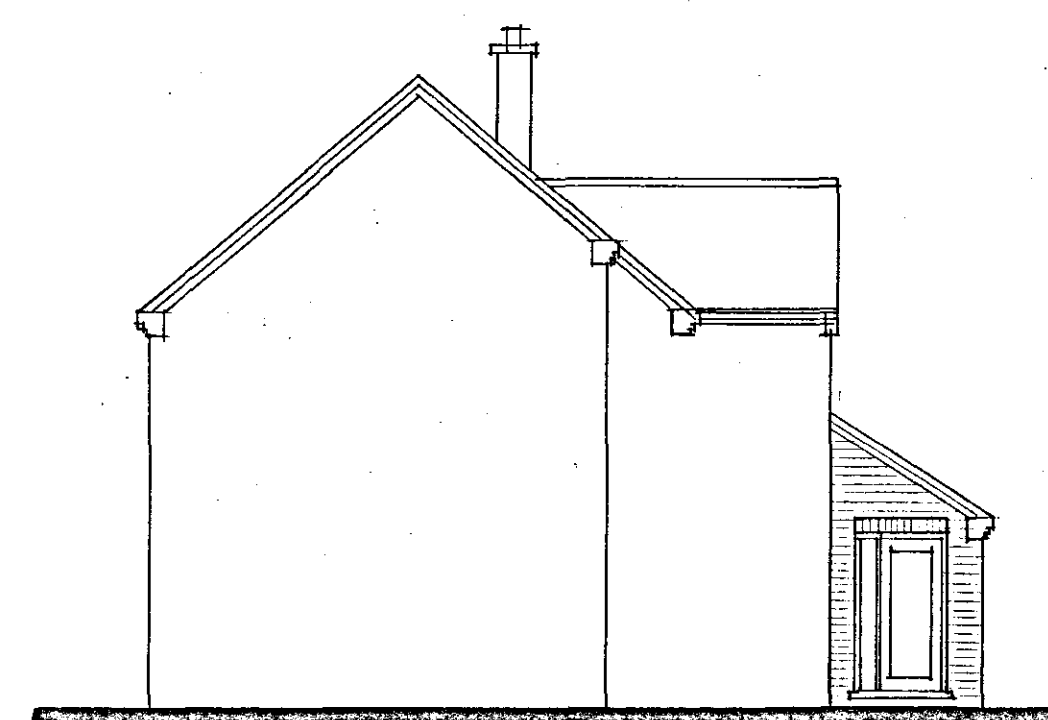


SIDE

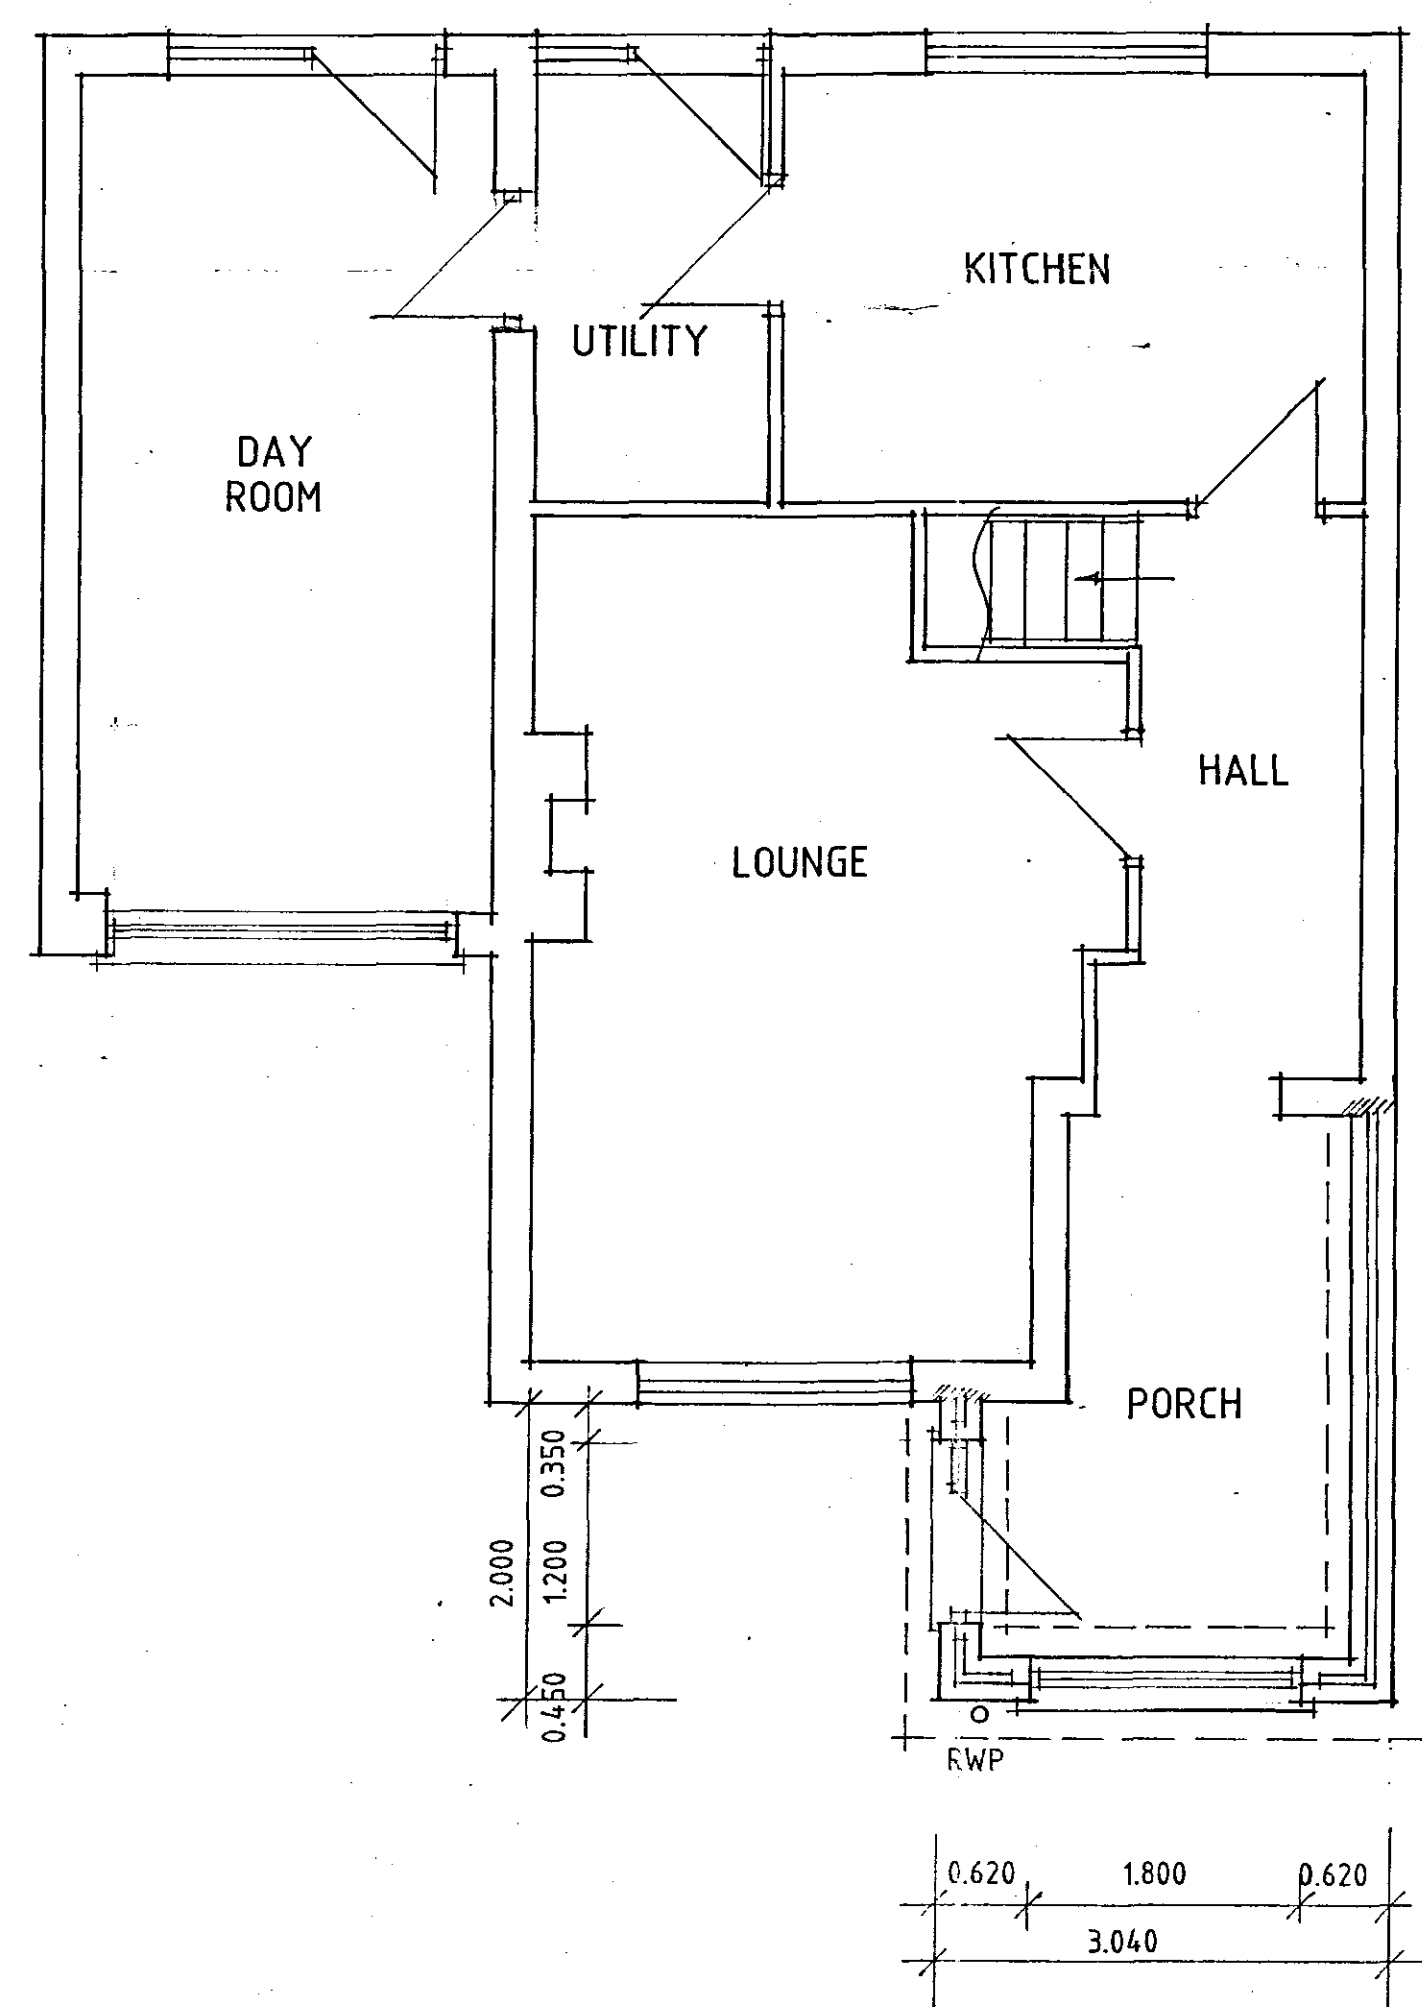


GROUND FLOOR PLAN

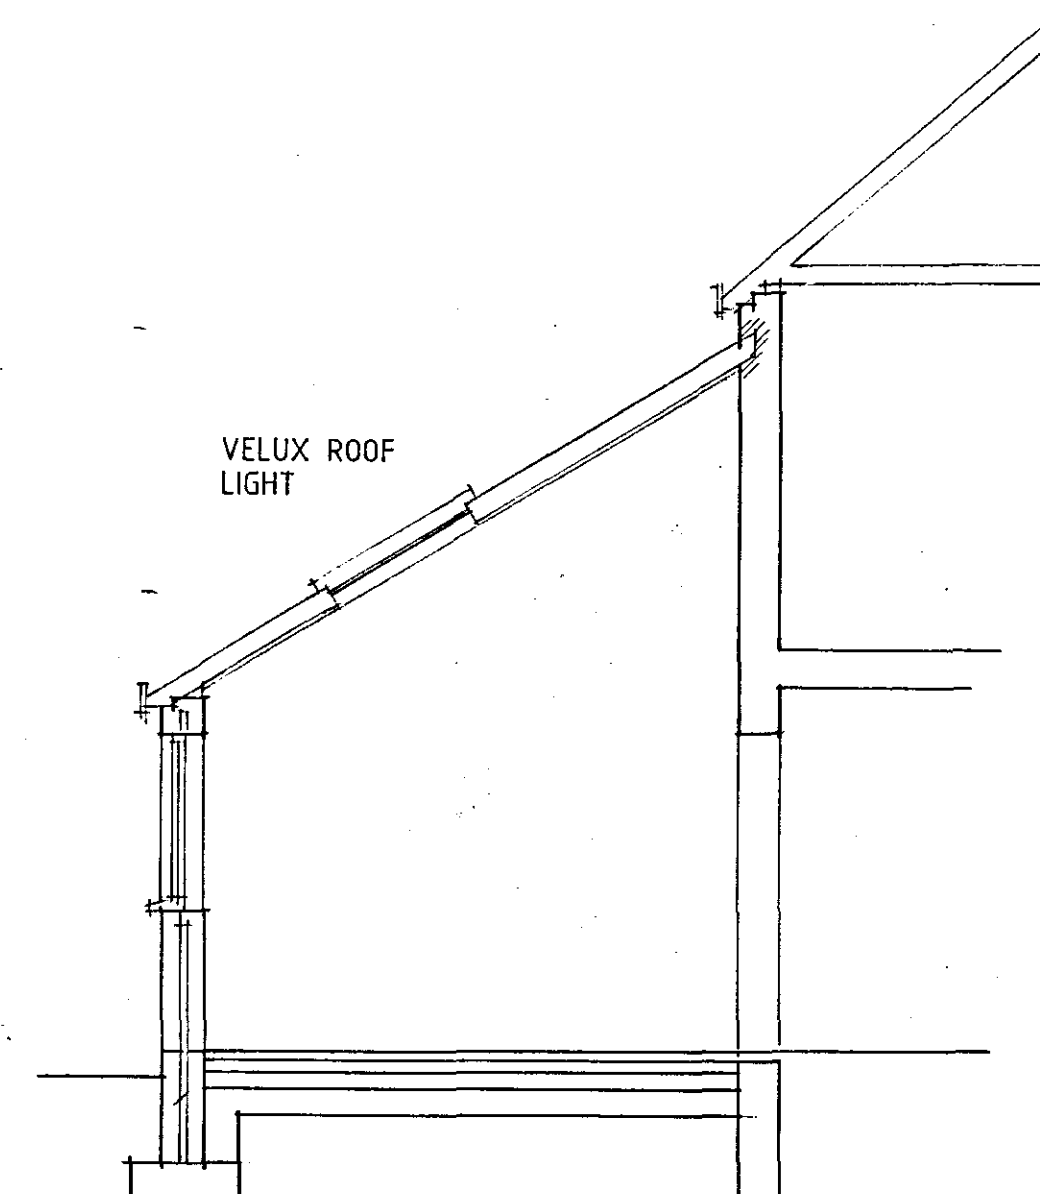

SECTION

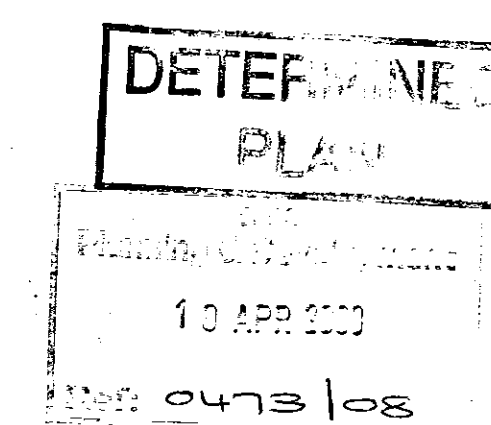

A - IMF. ADDED - 7.4.08

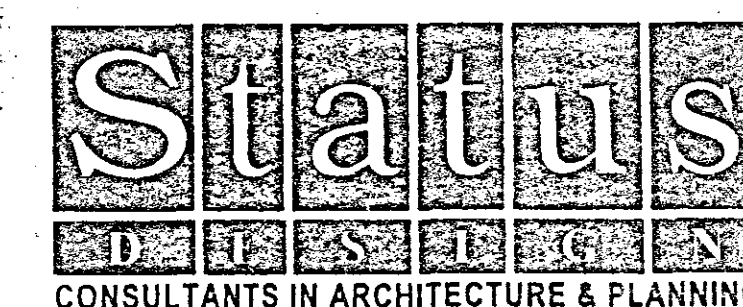

PROPOSED PORCH
EXTENSION AT No 1 MANOR
VIEW, CHAPEL GATE, GEDNEY
FOR

MRS. A. WRIGHT.

1:50 1:100 SD08-011/1
MARCH-08 B.GILHAM.

