

LANDSCAPING, TREE PLANTING & FENCING SCHEME

- A - 2m high, close bordered fence
- B - 10m high, close bordered fence (obstacle at driveway to the road).
- C - Private individual (cave) / Pines
- D - Magnolia Tree (Magnolia lilifera) standard
- E - Silver birch (Betula pendula) feathered.
- F - Hawthorn (Crataegus laevigata) feathered.
- G - Selected grass and forageable
- H - MINCEP HEDGE
 - (a) Hawthorn (Crataegus Monogyna)
 - (b) Birch (Fraxus Siliqua)
 - (c) Blackthorn (Prunus Spinosa)
 - (d) Buckthorn (Rhamnus Cathartica)

All planting to be in accordance with BS 4428:1989 and amendment No. 1 (1991)

All trees to be planted with minimum 0.6m plastic mulch mat and to be staked, tied and tagged.


1/3 to 1/2 bag of peat fire
backfill for each tree hole.

- Private Individual (Aravo) Drives

NOTE :-
FINISHED FLOOR LEVELS FOR LIVING
ACCOMMODATION TO BE AT 6.65 m
ABOVE O.P. NEW. IN FLOOD RESILIENT
& RESISTANT CONSTRUCTION TO BE USED.

NOTE :-
NEW ACCESSSES TO DAWSWERE ROAD
TO THE SPECIFICATION & REQUIREMENT
OF LCC HIGHWAYS DEPARTMENT.

NOTE:-
ALL SURFACE WATER WILL BE COLLECTED BY GRAB SOWKAWAYS TO THE REAR AND SIDE OF THE SITE. ALL FOUl WATER TO BE TO PACKAGE TREATMENT TANKS TO DISCHARGE TO CREEK SOWKAWAY.

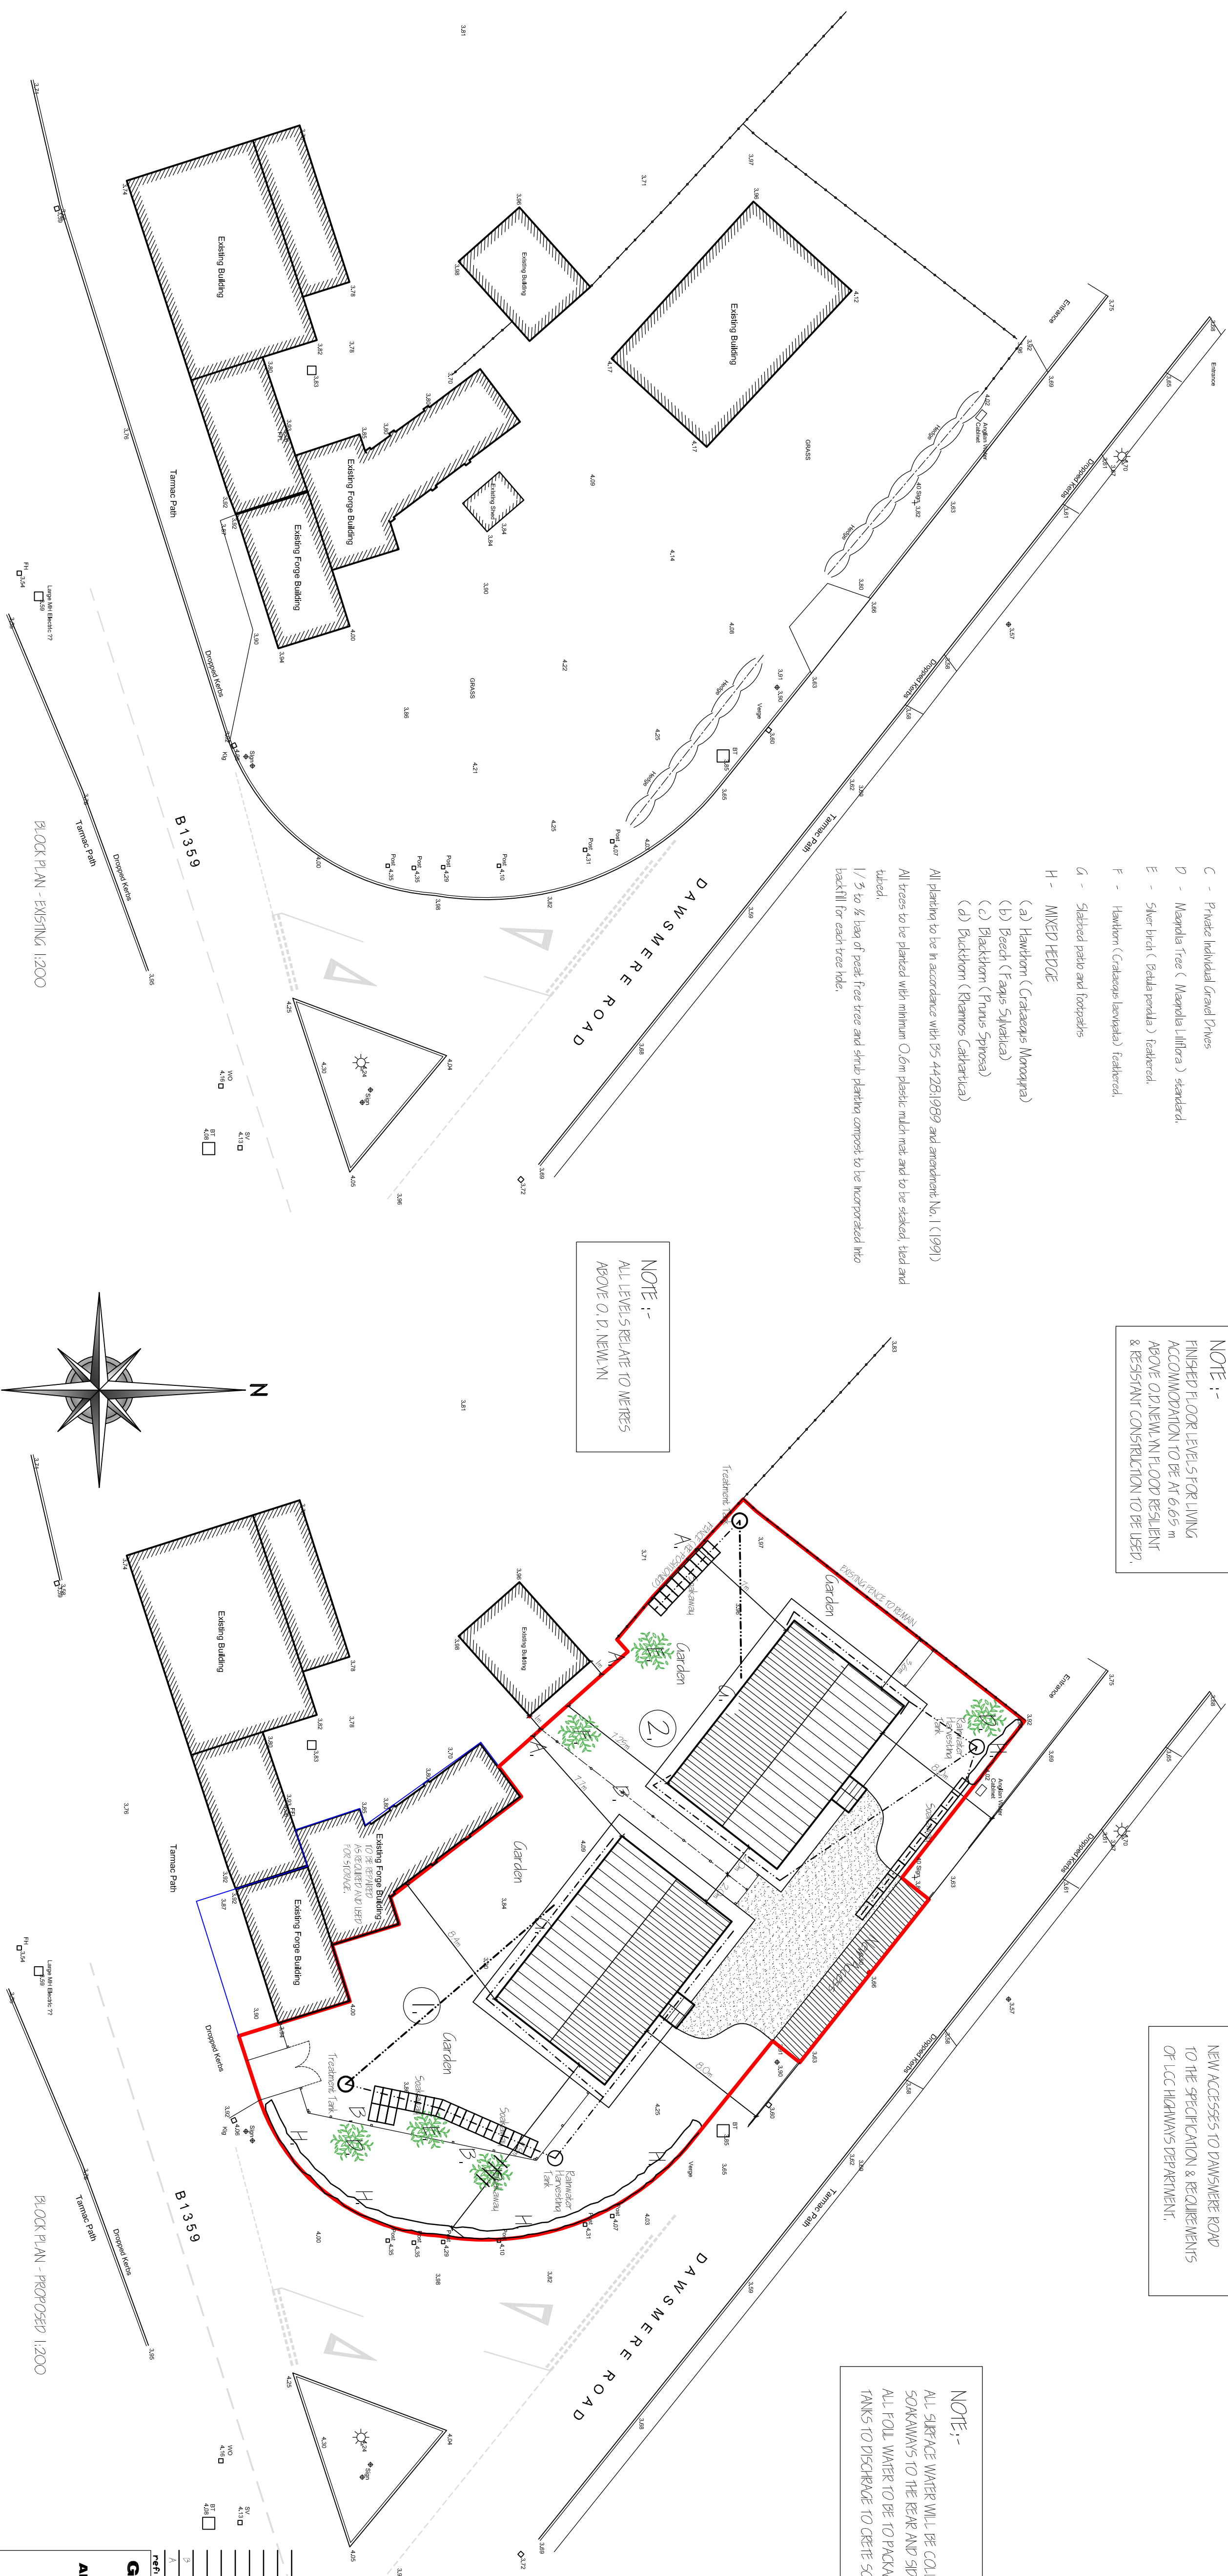

B	AMENDS TO ACES- HUMAN COMPLAINTS	JUN 2000.
A	ACES-APPLIED TO PERSONNELING-HUMANS	PAGE 19.

G. R. MERCHANT LTD.
I.ENG AMICE FWO

**ARCHITECTURAL, STRUCTURAL
AND LAND DRAINAGE
CONSULTANTS**

12A Park Road, Holbeach,
Spalding, Lincs. PE12 7EE
Tel: 01406 490800
Fax: 01406 425744
E-Mail: gr.merchant@btconnect.com

2 NO. 3 BED DETACHED HOUSES & GARAGES,
OFF MAIN ROAD / DAMSWERE TQAD.
GEDNEY DROVE END.
SPALDING, LINC'S. PE12 9PD.

MR & MRS G F IIT.

3 BEDROOM DETACHED HOUSE & GARAGES,
SITE & LOCATION PLANS
PLOT 1 & 2.

Job Ref.	Drawing No.
3468-19,	02B,

Scales

DO NOT SCALE FROM THIS DRAWING

[illegible]