


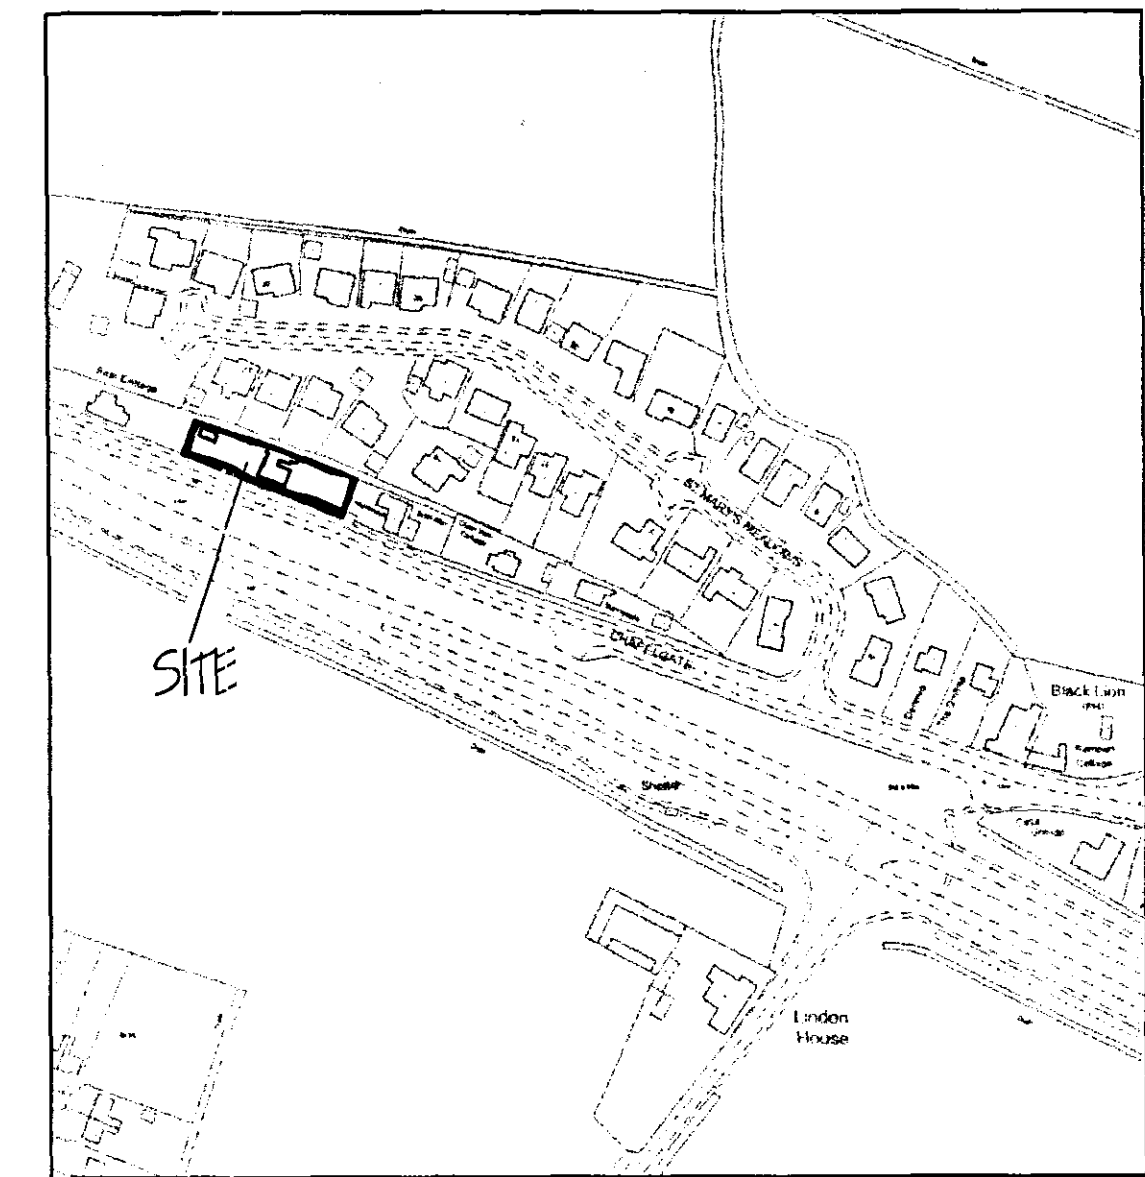

EXISTING DWELLING AND SPACE SHOWN DOTTED TO BE REMOVED

EXISTING FENCE

GARAGE

DRIVE

GARDEN

PROPOSED 1800 HIGH CLOSE POWDERED WHITE FENCE & GATE

EXISTING ACCESS TO BE ENLARGED

PROPOSED 1800 HIGH CLOSE POWDERED WHITE FENCE

PROPOSED 1800 HIGH CLOSE POWDERED WHITE FENCE

BUNGALOW

LOW FENCING

FOOTPATH

MAIN ROAD

GARDEN

PROPOSED 1800 HIGH CLOSE POWDERED WHITE FENCE

PROPOSED 1800 HIGH CLOSE POWDERED WHITE FENCE

BLOCK PLAN

Planning & Development
18 APR 2005
Ref: 0502/a5

[illegible]