

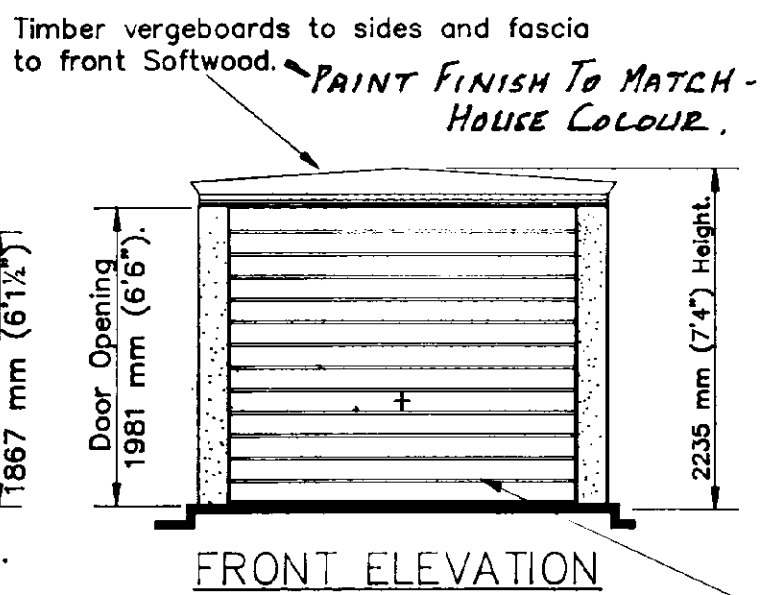


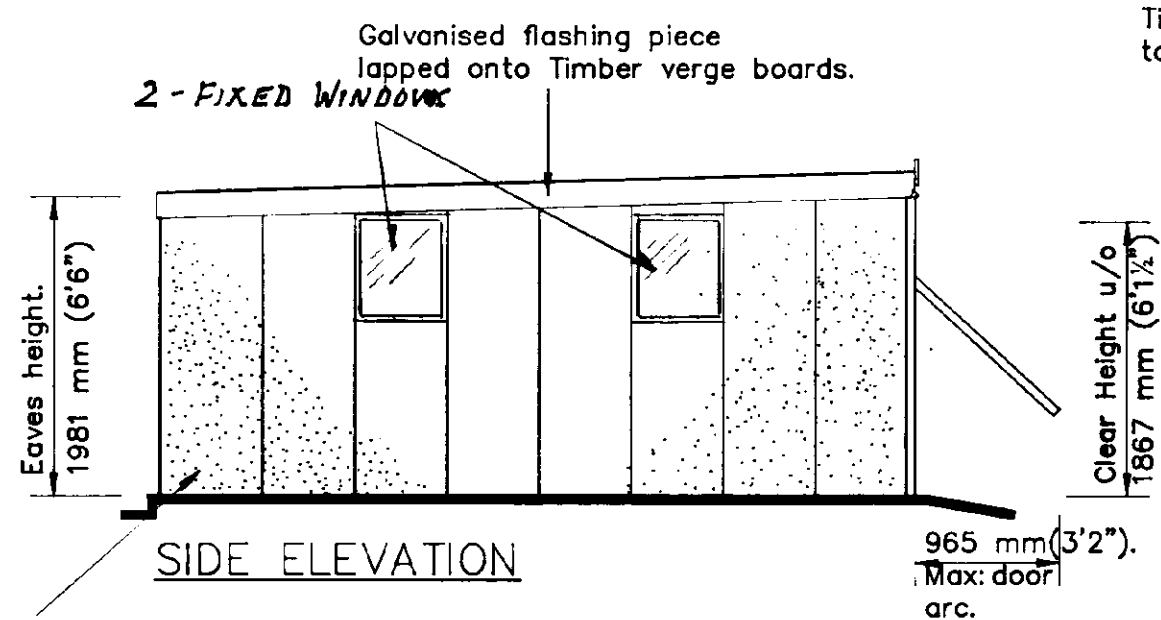

Reinforced concrete panels 76 mm (3") o/all thickness.

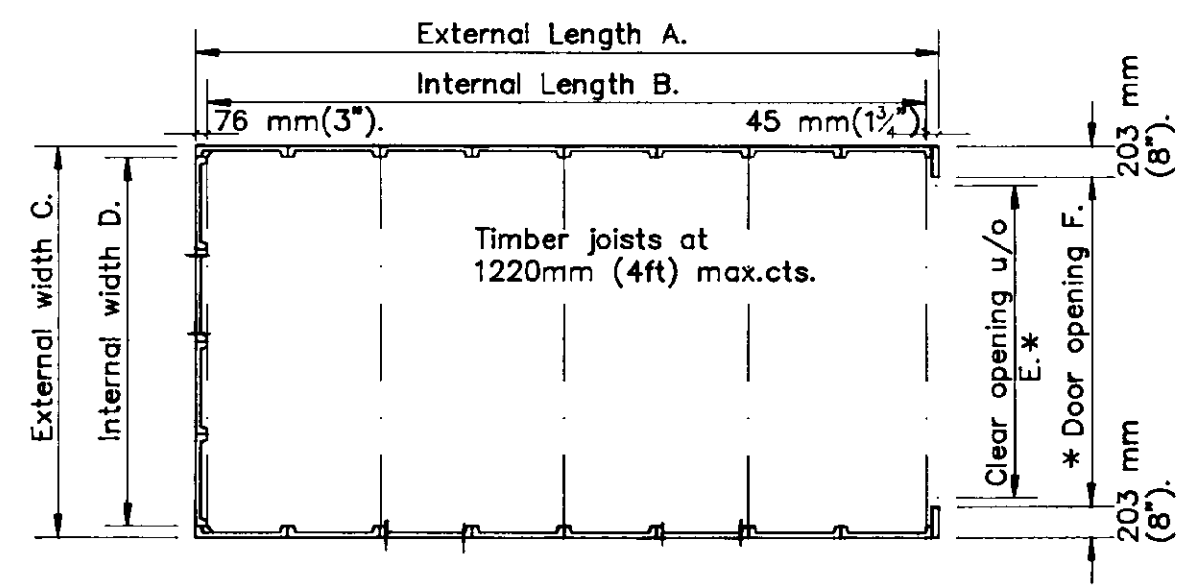


All steelwork red oxide primed at point of manufacture.

All timber Cuprinol Treated

* Georgian door opening 51 mm (2") less than stated above.

Position of window(s) and additional door(s) to be indicated on this plan by applicant before submission to Local Authority, together with the house and site details. (Not by Compton).

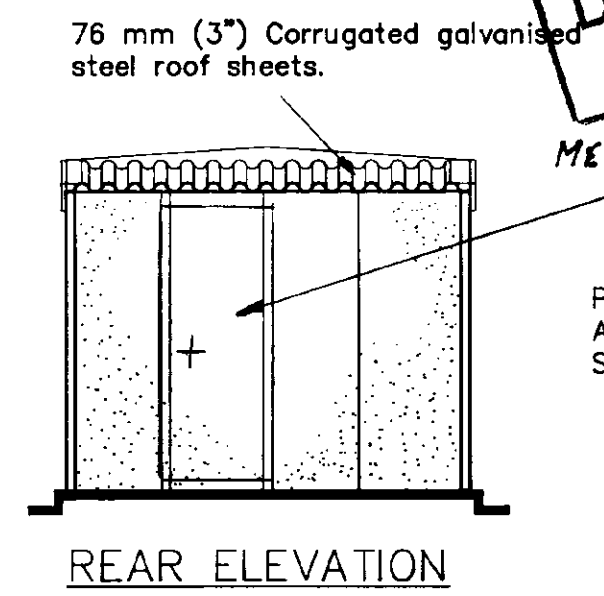

DETERMINED PLAN

METAL PERSONAL DOOR.

Panel finish: Applied Multi-Coloured Spar aggregate.

SOUTH HOLLAND DC HOUSING & PLANNING

08 MAY 1997

Ref: 0511/97

DOOR OPTIONS	
Type M	✓
Metal up & over door spring operated and fully retractable. Softwood fascia.	
Type D	~~✗~~
~~Cedarwood up & over door spring operated and fully retractable. Softwood fascia.~~	
Type G	~~✗~~
~~Georgian style metal up & over door spring operated & fully retractable. Softwood fascia.~~	
Type B	~~✗~~
~~Cedarwood traditional doors s/wood fascia~~	

Compton
garages

OPTIONAL EXTRAS.

Cedar P/Door ~~✗~~

Metal P/Door (2'8" wide shown) ✓

T/Y Window (Fixed) ✓

S/W Window (Opening) ~~✗~~

Proposed.....8'6" 9'6" Spar flat.....Garage

For.....

NOTE: Please read reverse of this document for further construction and base requirements.

© This drawing is copyright and must not be reproduced or communicated to a third party without written permission.



ISSUE	1	2		
DATE	JULY '94	JULY '96		
LIBRARY No.				
SSF08-09/16-20.				

Super Spar Flat Garage 8'6" & 9'6" Span.

Std plan ref: SSF08-09/16-20.


SPAN.		LENGTH.			
Model No		Ext. A.		Int. B.	
8'6"	9'6"	Imp.	Met.	Imp.	Met.
1.	4.	16'1 1/2"	4921	15'9"	4801
2.	5.	18'1 1/2"	5531	17'9"	5410
3.	6.	20'1 1/2"	6140	19'9"	6020

SPAN.	Ex. width.		In. width.		Clearance.		Opening.	
	C.		D.		E.		F.	
	Imp.	Met.	Imp.	Met.	Imp.	Met.	Imp.	Met.
8'6"	8'6"	2591.	8'0"	2438.	6'10"	2083.	7'2"	2184.
9'6"	9'6"	2896.	9'0"	2743.	7'10"	2388.	8'2"	2489.

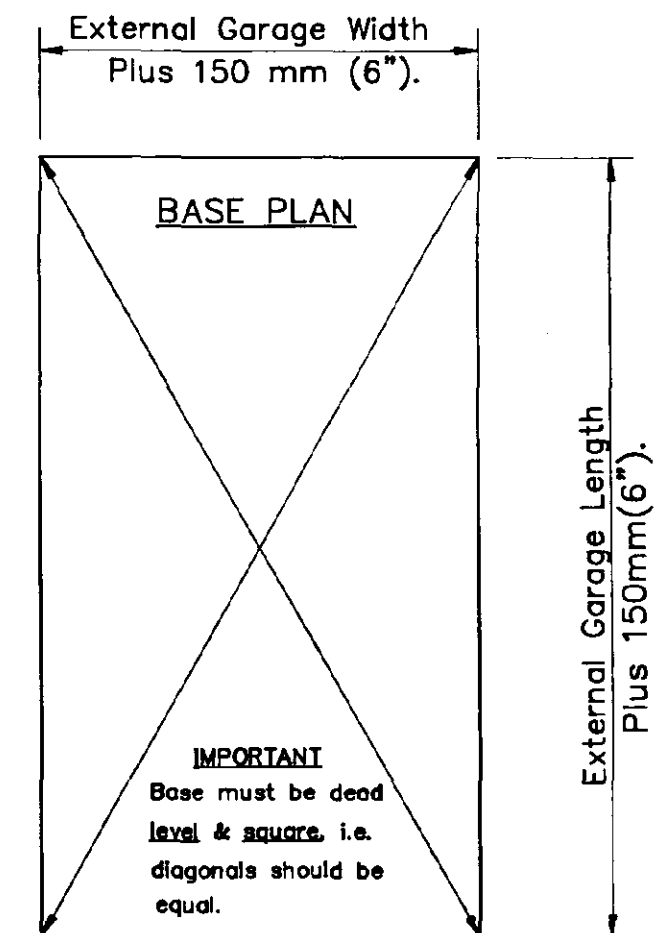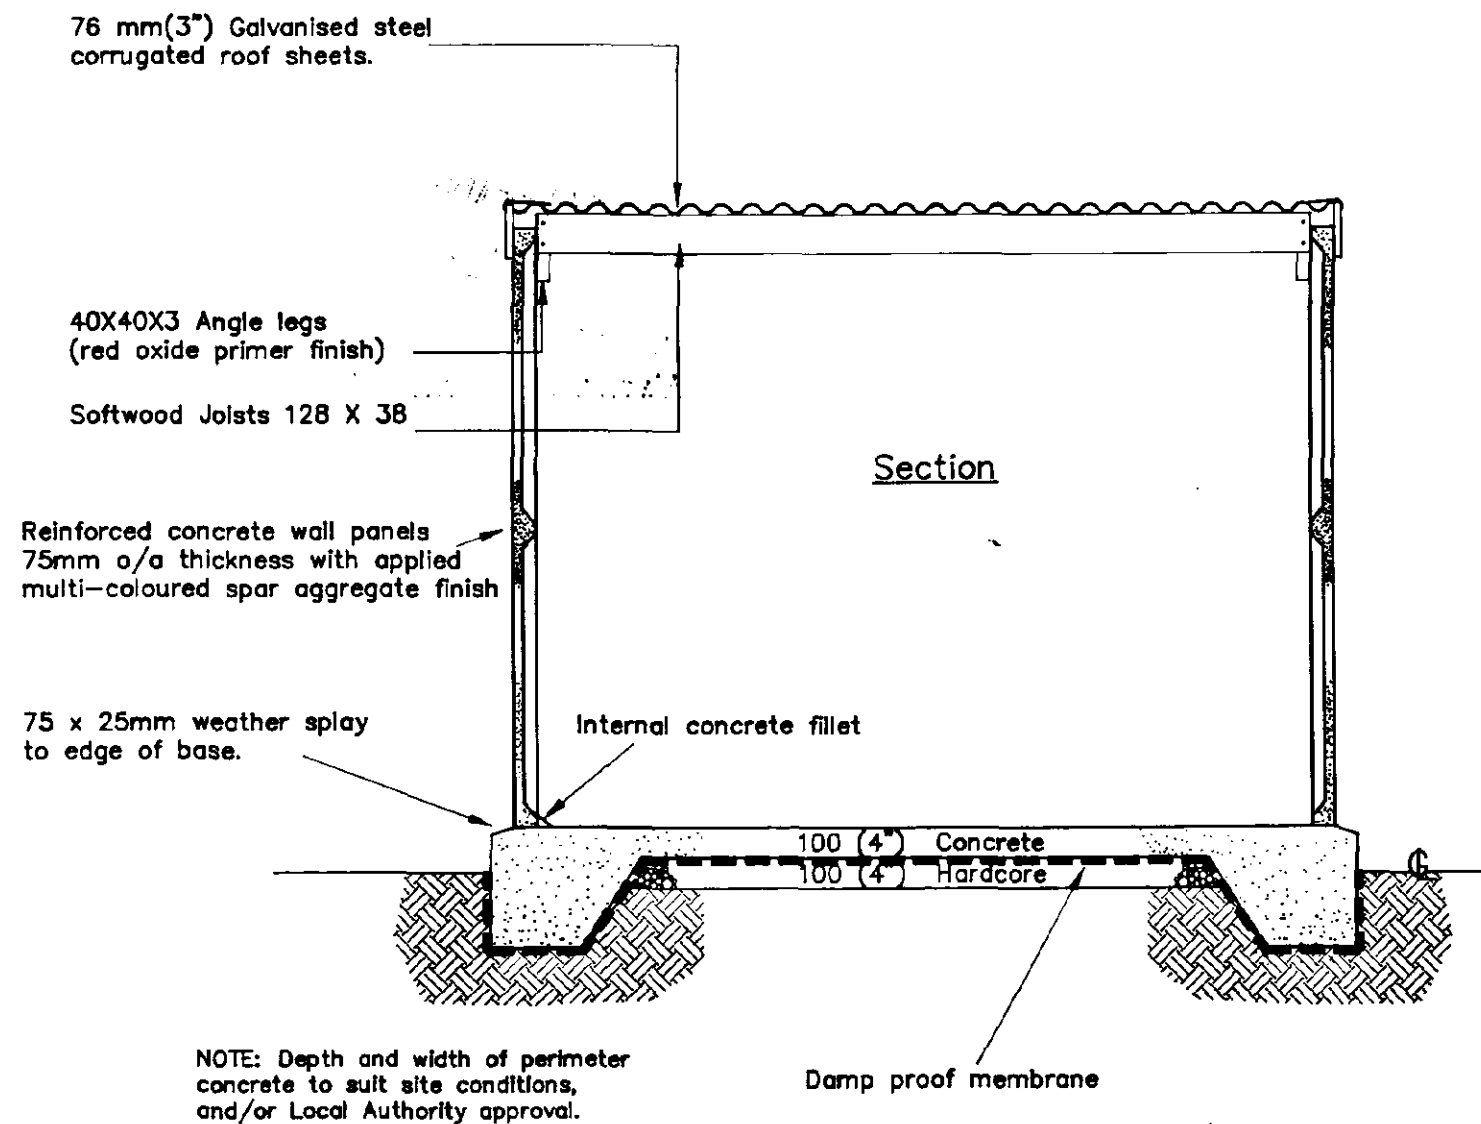

LIBRARY No.

SSF08/09.

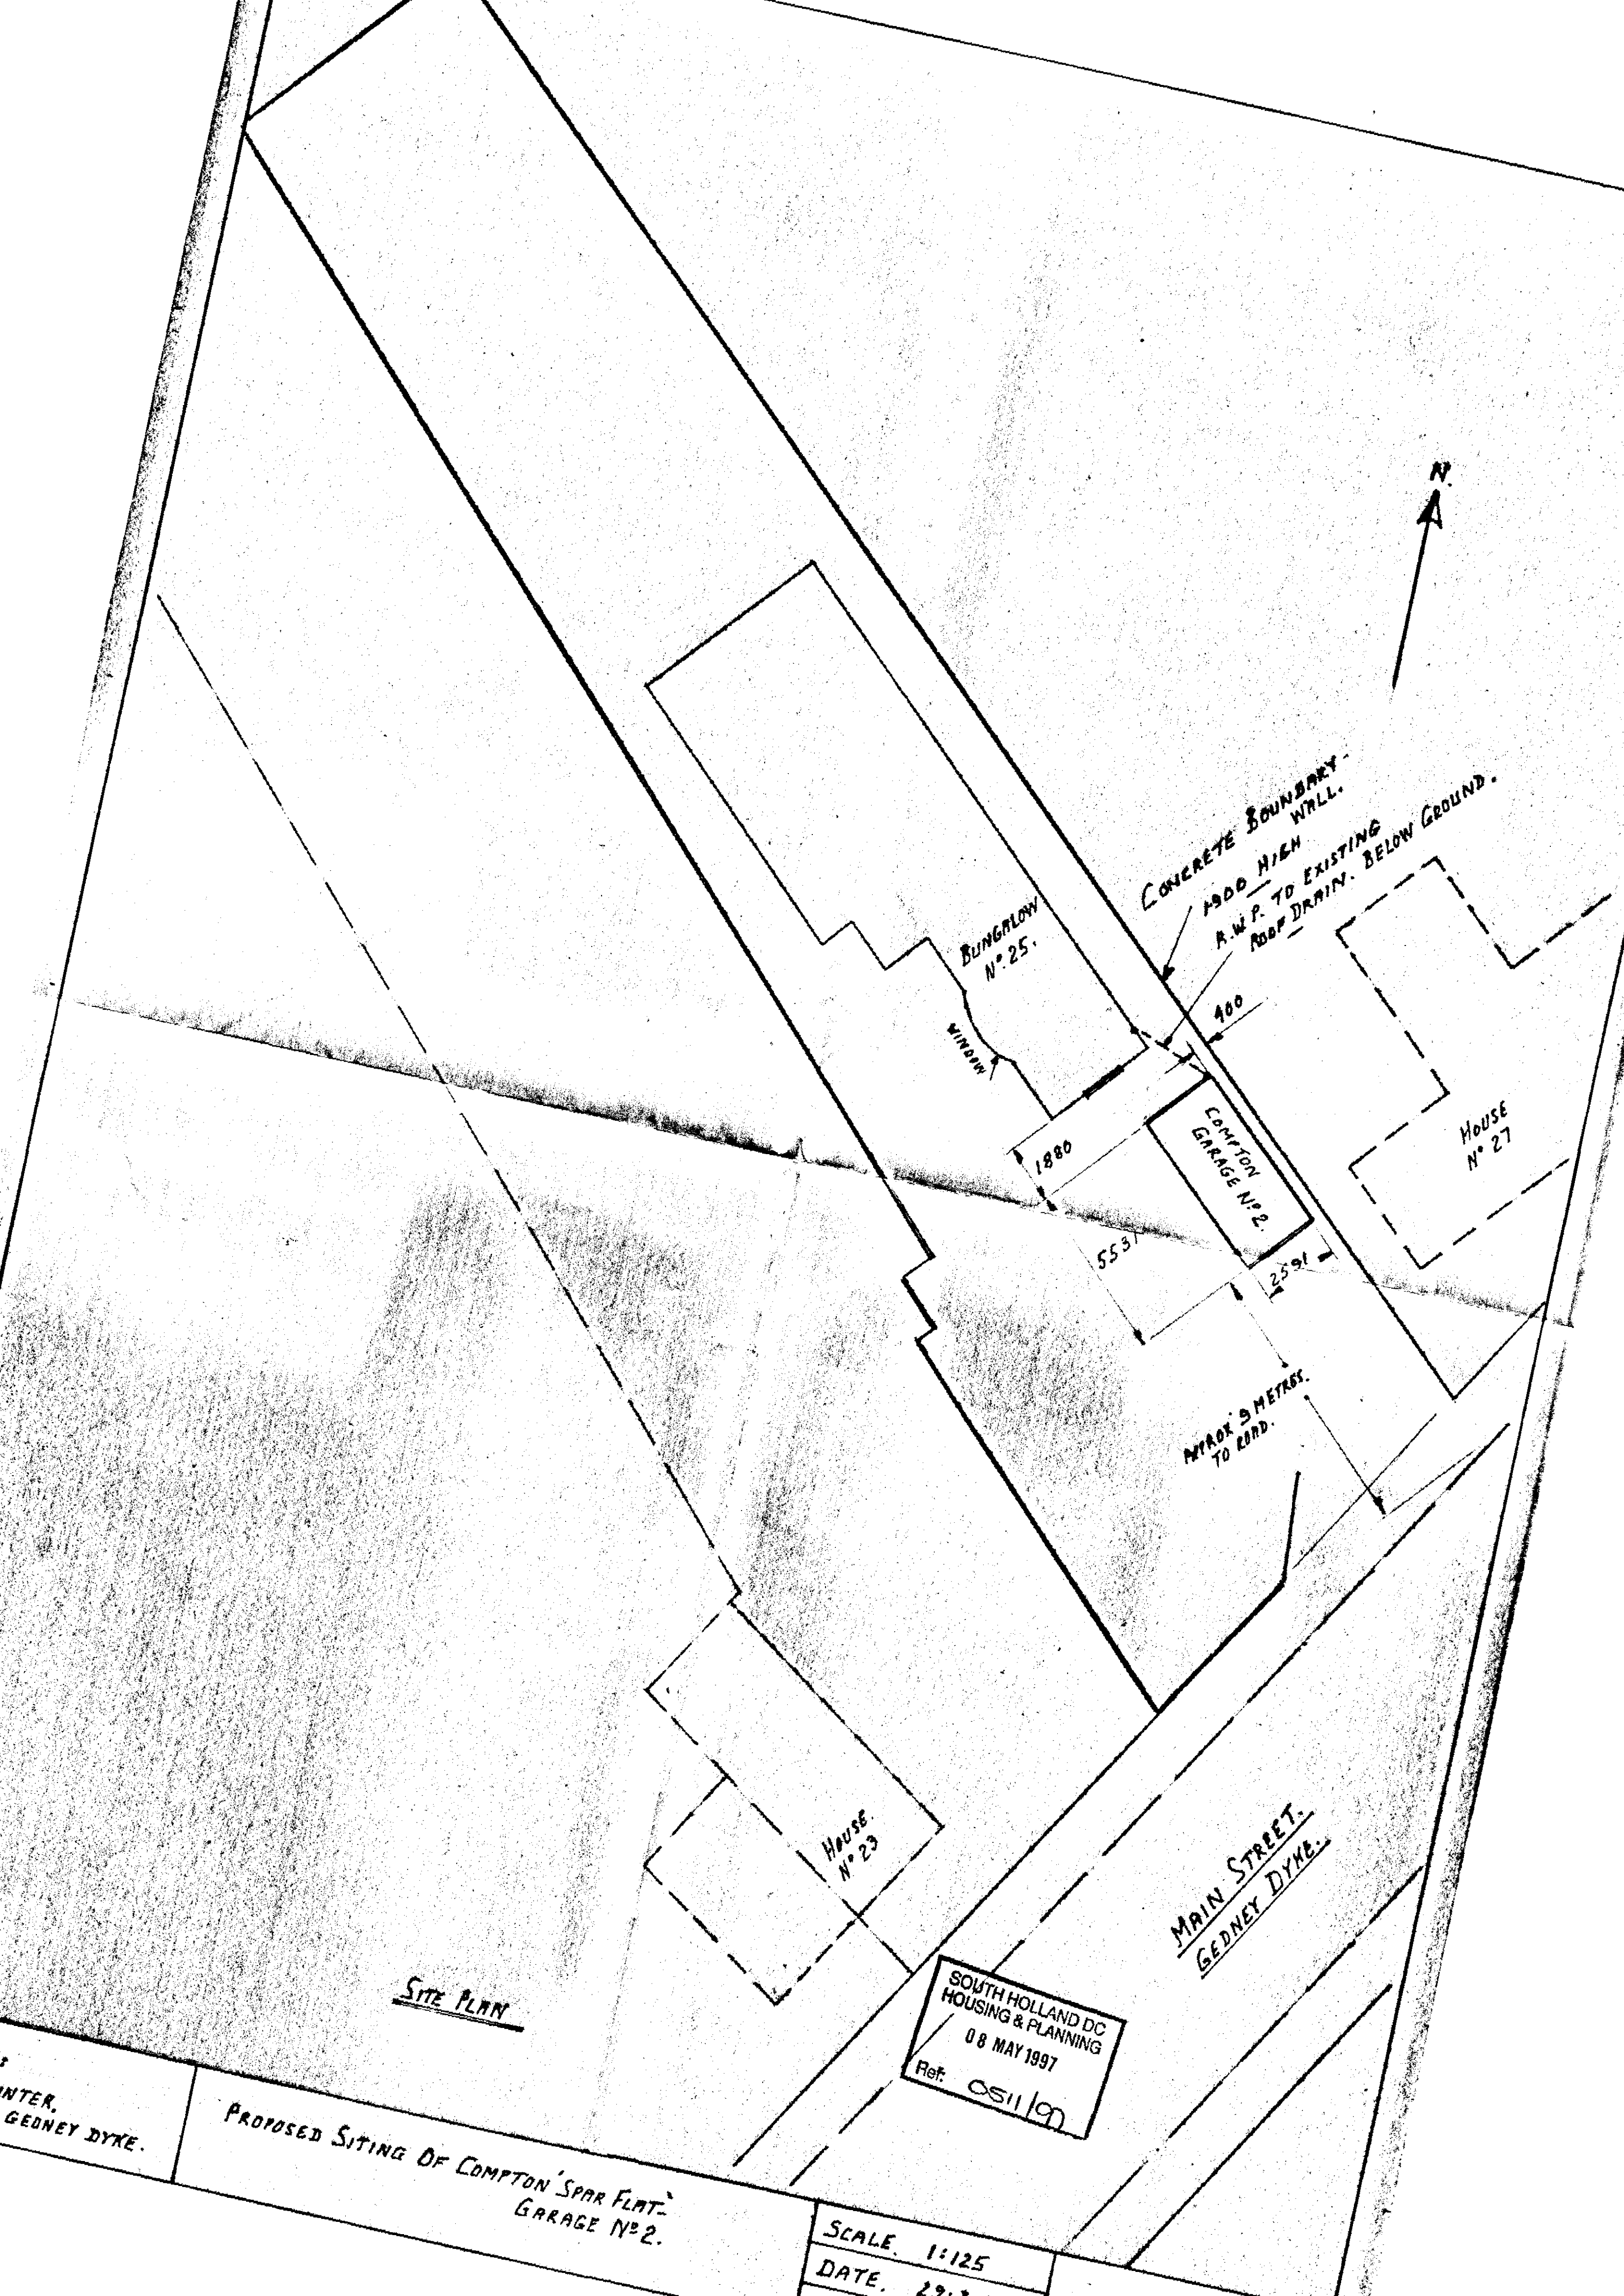

CONCRETE BOUNDARY WALL.
1500 HIGH
A.W.P. TO EXISTING
ROOF DRAIN. BELOW GROUND.

BUNGLOW
N° 25.

WINDO

COMPTON
GARAGE N° 2.

House
N° 27

House
N° 23

MAIN STREET -
GEDNEY DYKE.

APPROX 3 METRES
TO ROAD.

SITE PLAN

SOUTH HOLLAND DC
HOUSING & PLANNING
08 MAY 1997
Ref: CS11/97

INTER,
GEDNEY DYKE.

PROPOSED SITING OF COMPTON 'SPAR FLAT'
GARAGE N° 2.

SCALE. 1:125
DATE. 29.3