



Photo 1 – Shed 36ft (10.98) x 12ft (3.66m) approx.



Photo 2 – Stable 12ft (3.66m) x 12ft (3.66m) approx.

Both Shed (photo 1) and Stable (photo 2) are approximately 3m high to Ridges, have Approximately 91.5cm Overhang and have a roof window made of corrugated plastic.



Photo 1 – Shed 36ft (10.98) x 12ft (3.66m) approx.

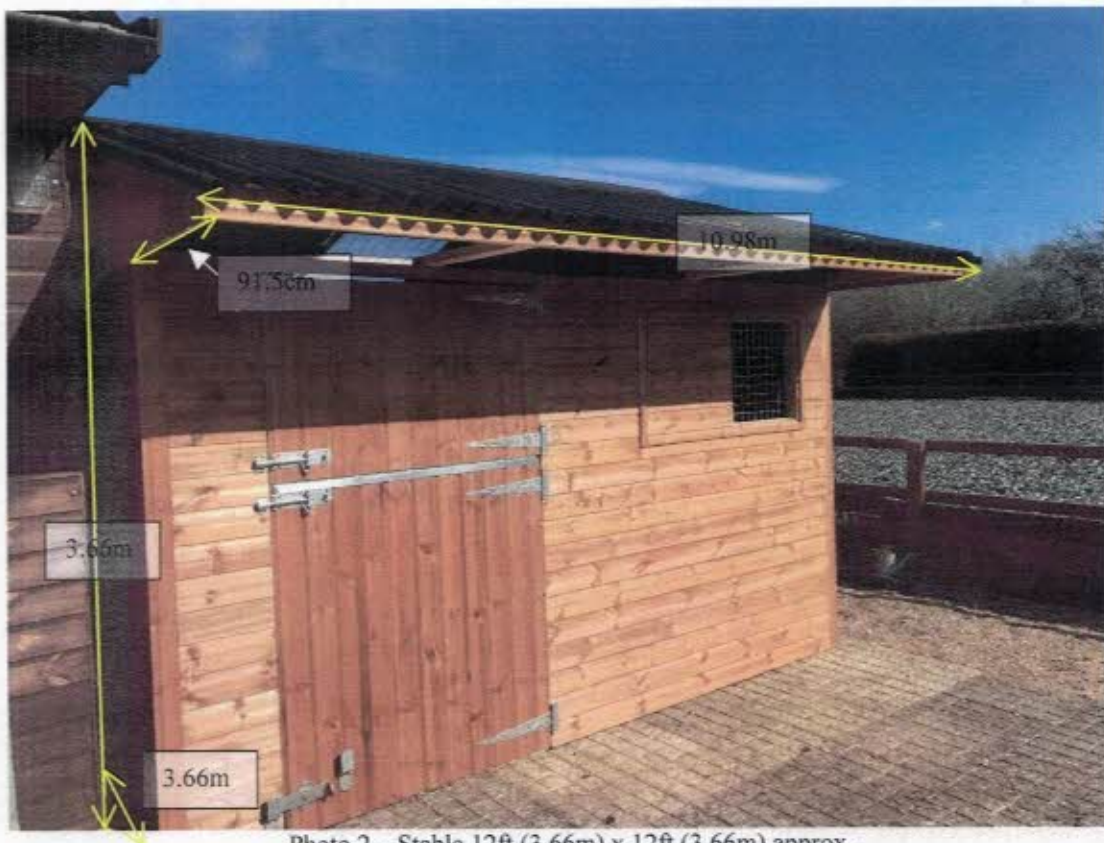


Photo 2 – Stable 12ft (3.66m) x 12ft (3.66m) approx.

Both Shed (photo 1) and Stable (photo 2) are approximately 3m high to Ridges, have Approximately 91.5cm Overhang and have a roof window made of corrugated plastic.