




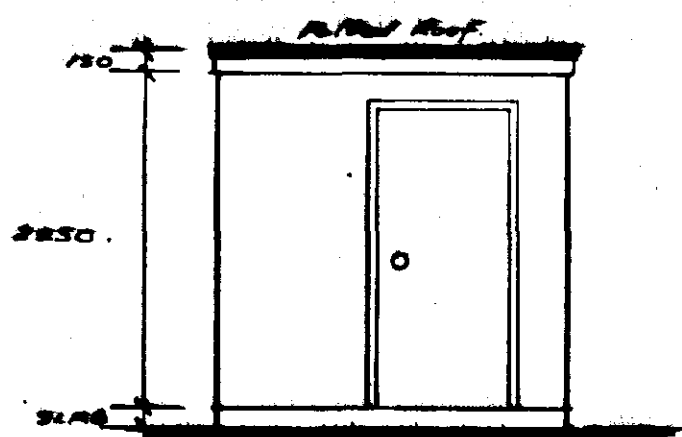


Front Elevation.

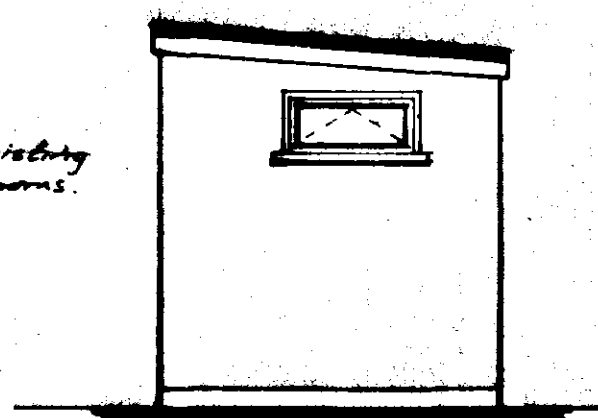

Side Elevation.

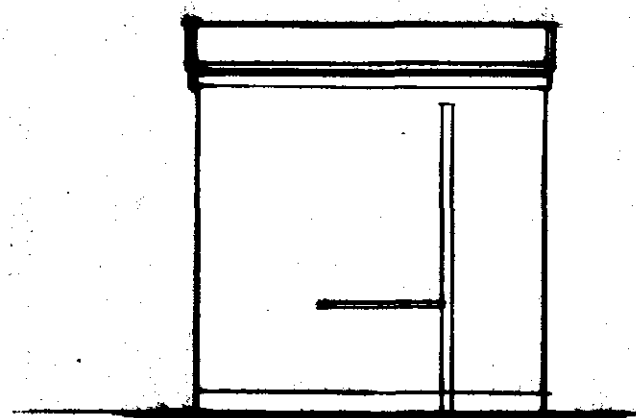

Rear Elevation.

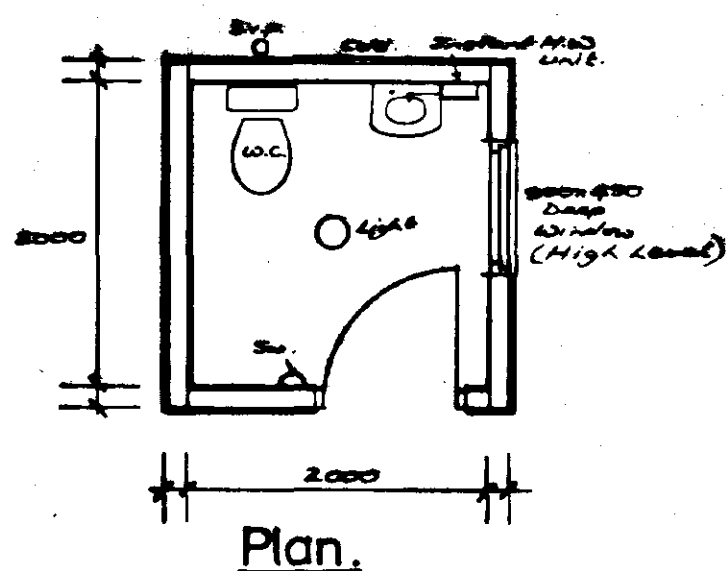

Plan.

Football Pitch

NEW Septic Tank
Land Drain
On 6m Conifer
with 2 Control

Proposed Toilet

Existing Changing Rooms
GEDNEY BOYS.

**DETERMINED
PLAN**


SOUTH HOLLAND DC
HOUSING & PLANNING
09 MAY 1997

Ref: 0515/97

Play Area

Existing Parking Area

Existing Screening
ma. of Trees/
Conifers

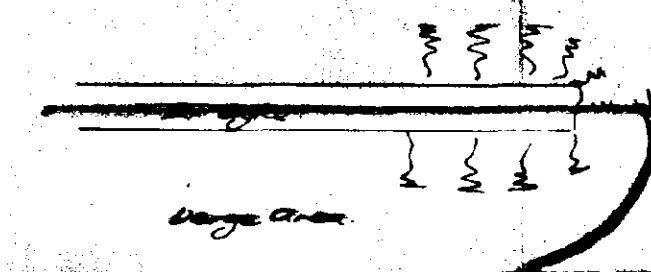

Lowgate

Existing Access

BLOCK PLAN 1-200

**Architectural
Design Services**

S. J. Thrower

3 Newgate Road
Tydd St. Giles
Wisbech
Cambridgeshire
PE13 5LH
Telephone
01945 670022

Proposed Toilet Block at
Gedney Dyke Playing Field,
Lowgate, Gedney.

For. Gedney Boys Football Club.

General Planning Arrangement.

Scale 1-50. Date Apr 97. Drwn. S.J.T. Chkd.

Dwg no SH/321/97.