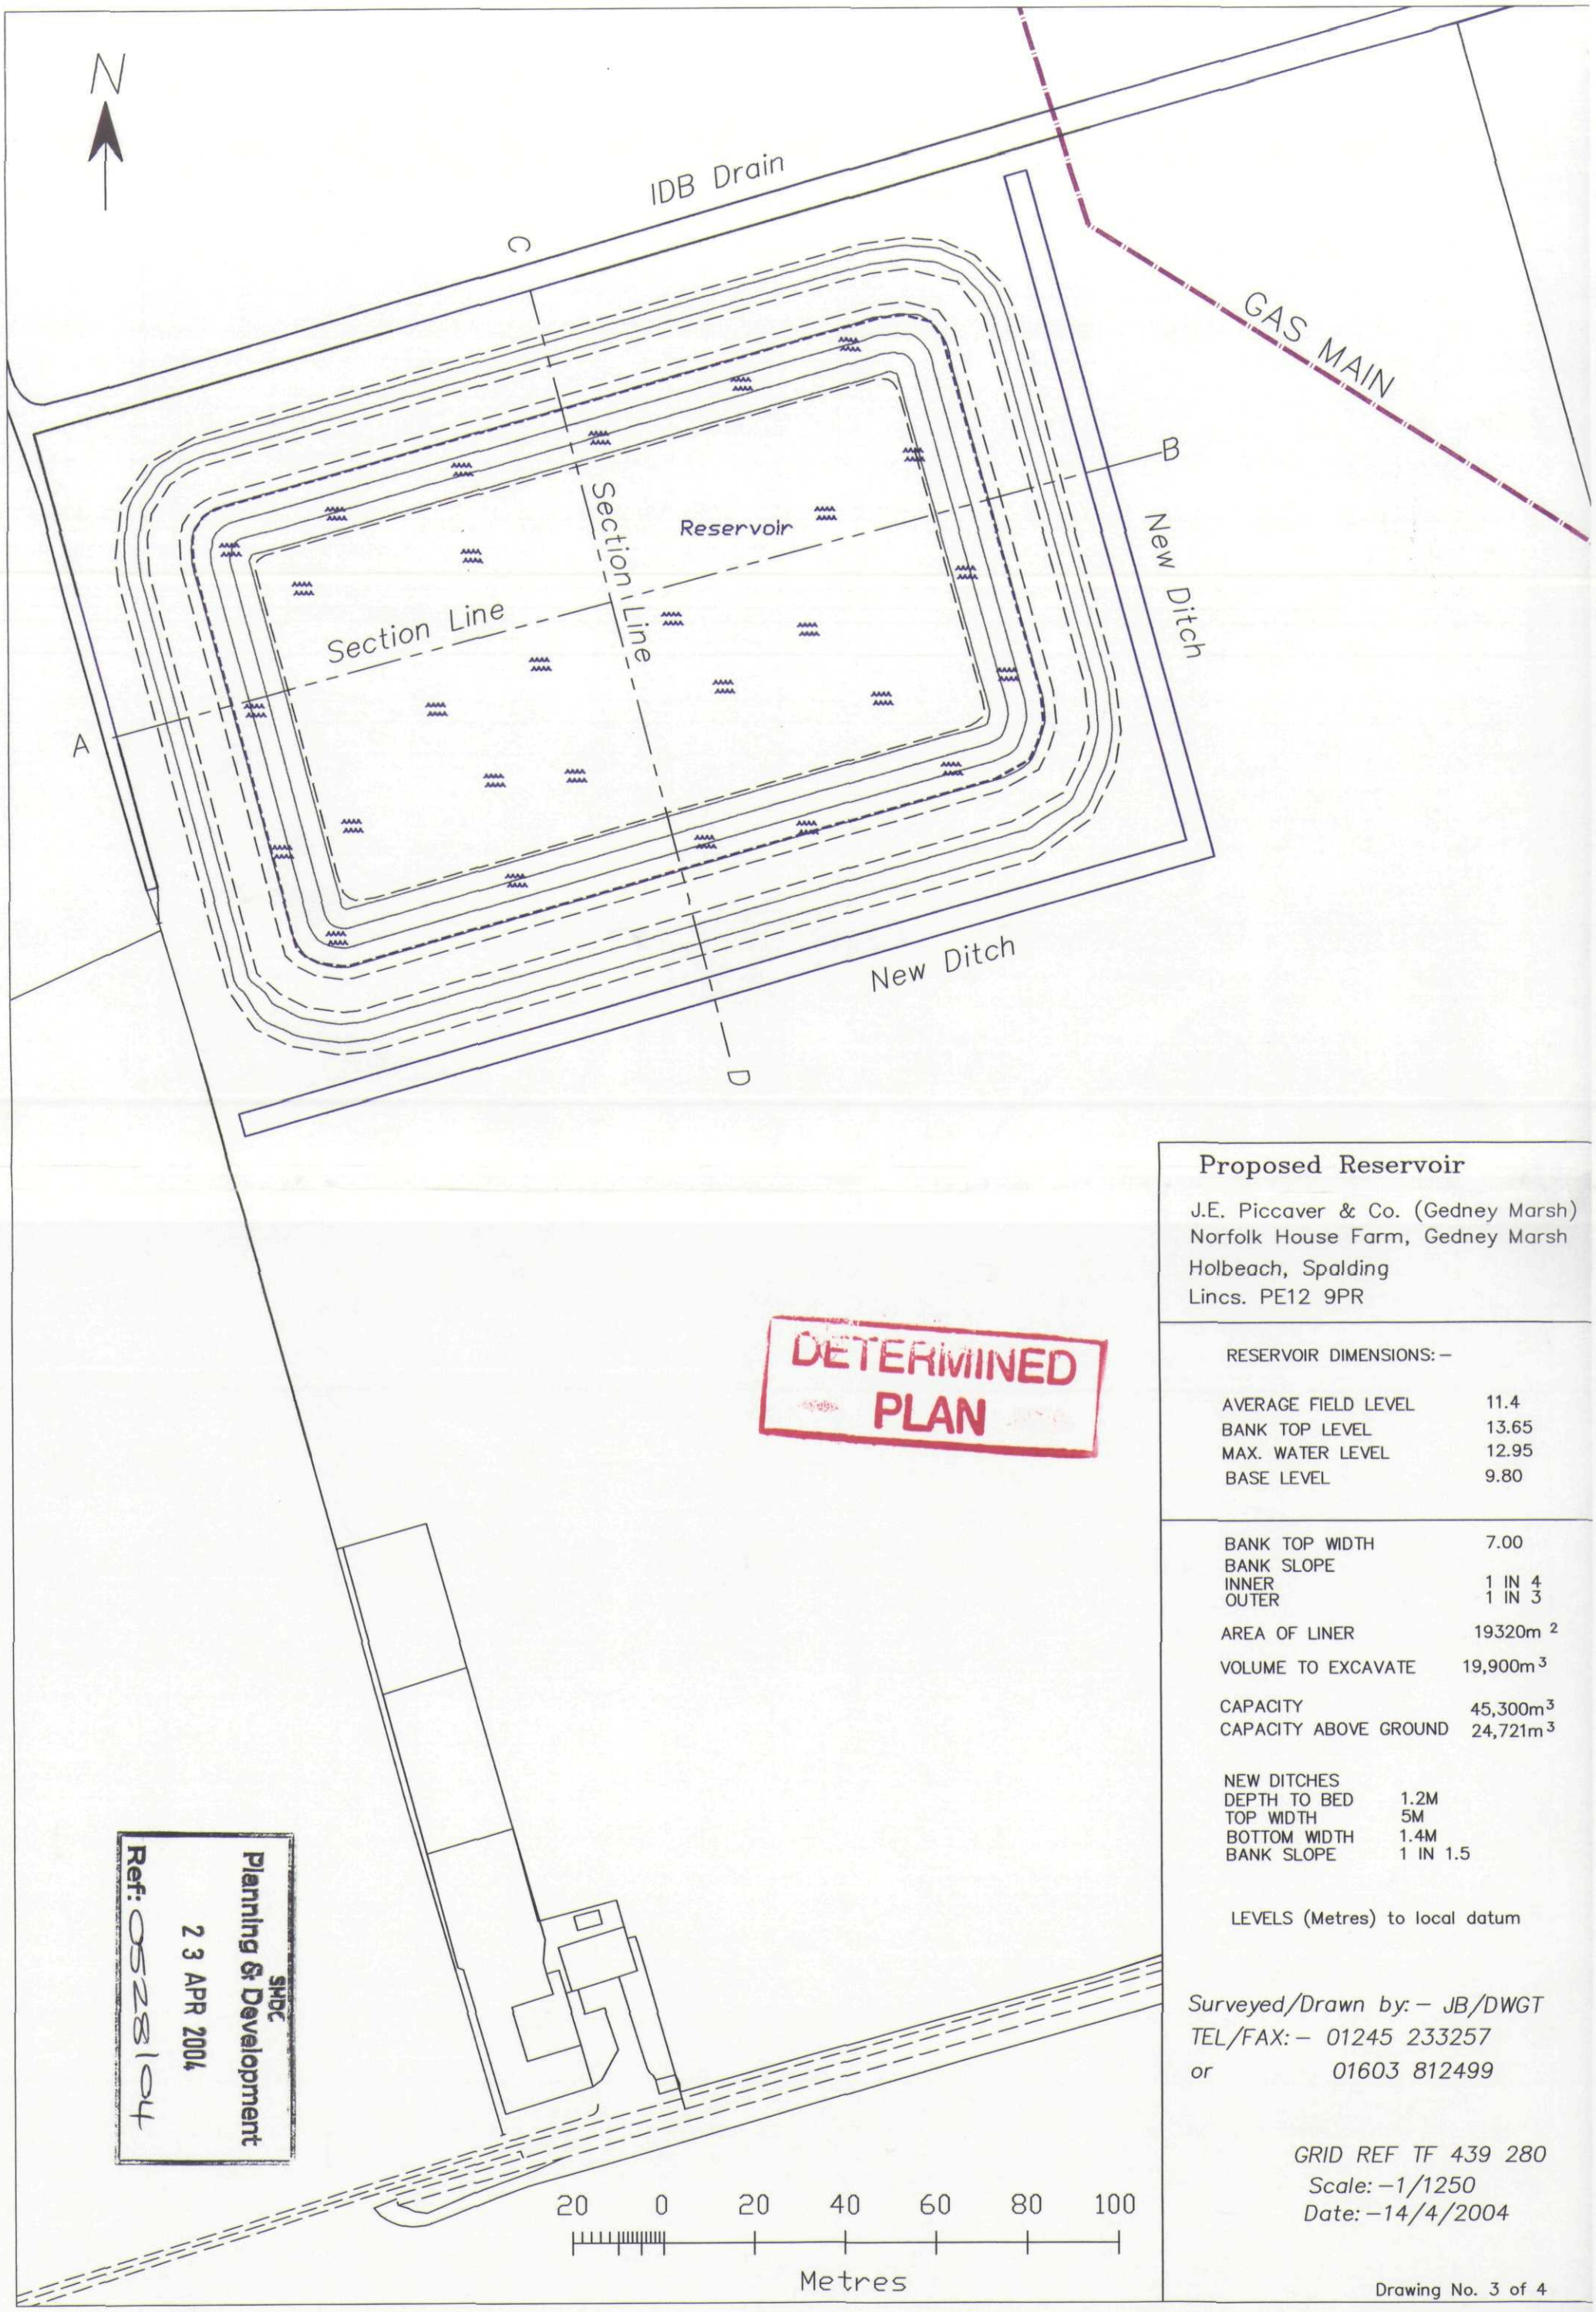


DETERMINED PLAN

SHDC
Planning & Development
23 APR 2004
Ref: 0528104

Proposed Reservoir

J.E. Piccaver & Co. (Gedney Marsh)
Norfolk House Farm, Gedney Marsh
Holbeach, Spalding
Lincs. PE12 9PR

RESERVOIR DIMENSIONS:–

AVERAGE FIELD LEVEL	11.4
BANK TOP LEVEL	13.65
MAX. WATER LEVEL	12.95
BASE LEVEL	9.80

BANK TOP WIDTH	7.00
BANK SLOPE	
INNER	1 IN 4
OUTER	1 IN 3
AREA OF LINER	19320m ^{2}
VOLUME TO EXCAVATE	19,900m ^{3}
CAPACITY	45,300m ^{3}
CAPACITY ABOVE GROUND	24,721m ^{3}

NEW DITCHES

DEPTH TO BED	1.2M
TOP WIDTH	5M
BOTTOM WIDTH	1.4M
BANK SLOPE	1 IN 1.5

LEVELS (Metres) to local datum

Surveyed/Drawn by:– JB/DWGT
TEL/FAX:– 01245 233257
or 01603 812499

GRID REF TF 439 280
Scale:–1/1250
Date:–14/4/2004