


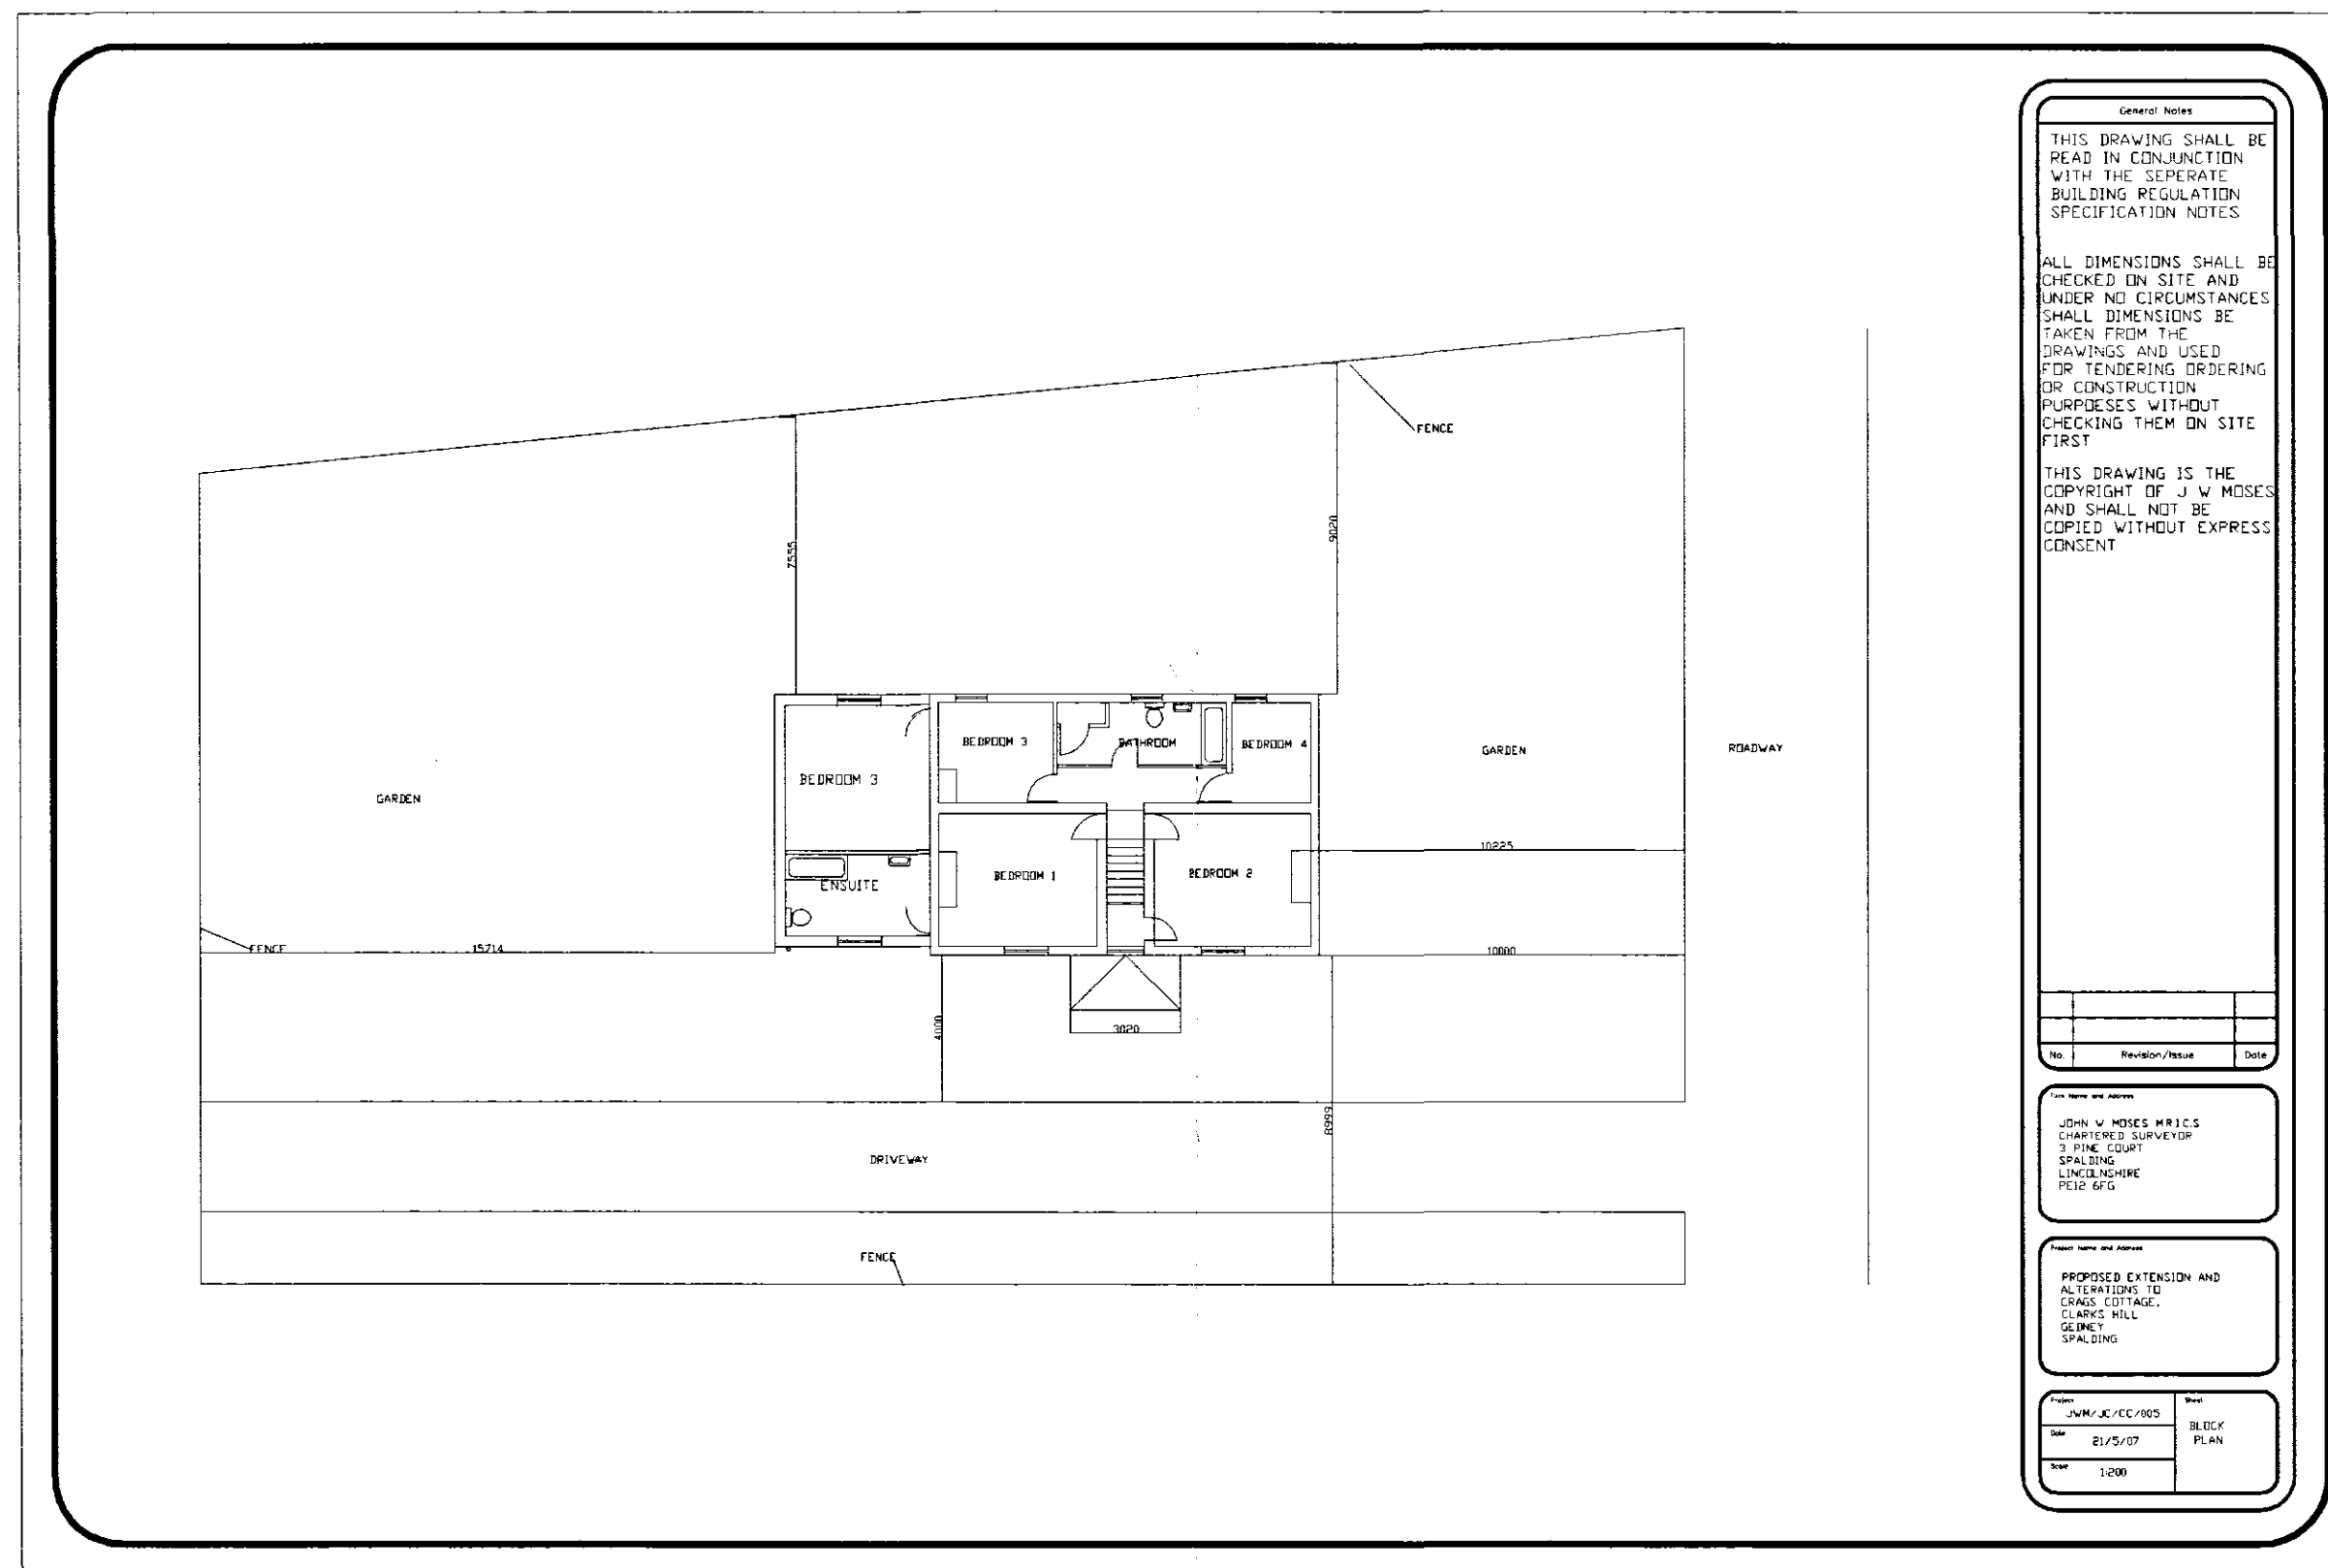

24 MAY 2007
 Ref: SS0107

DETERMINED
 PLAN