



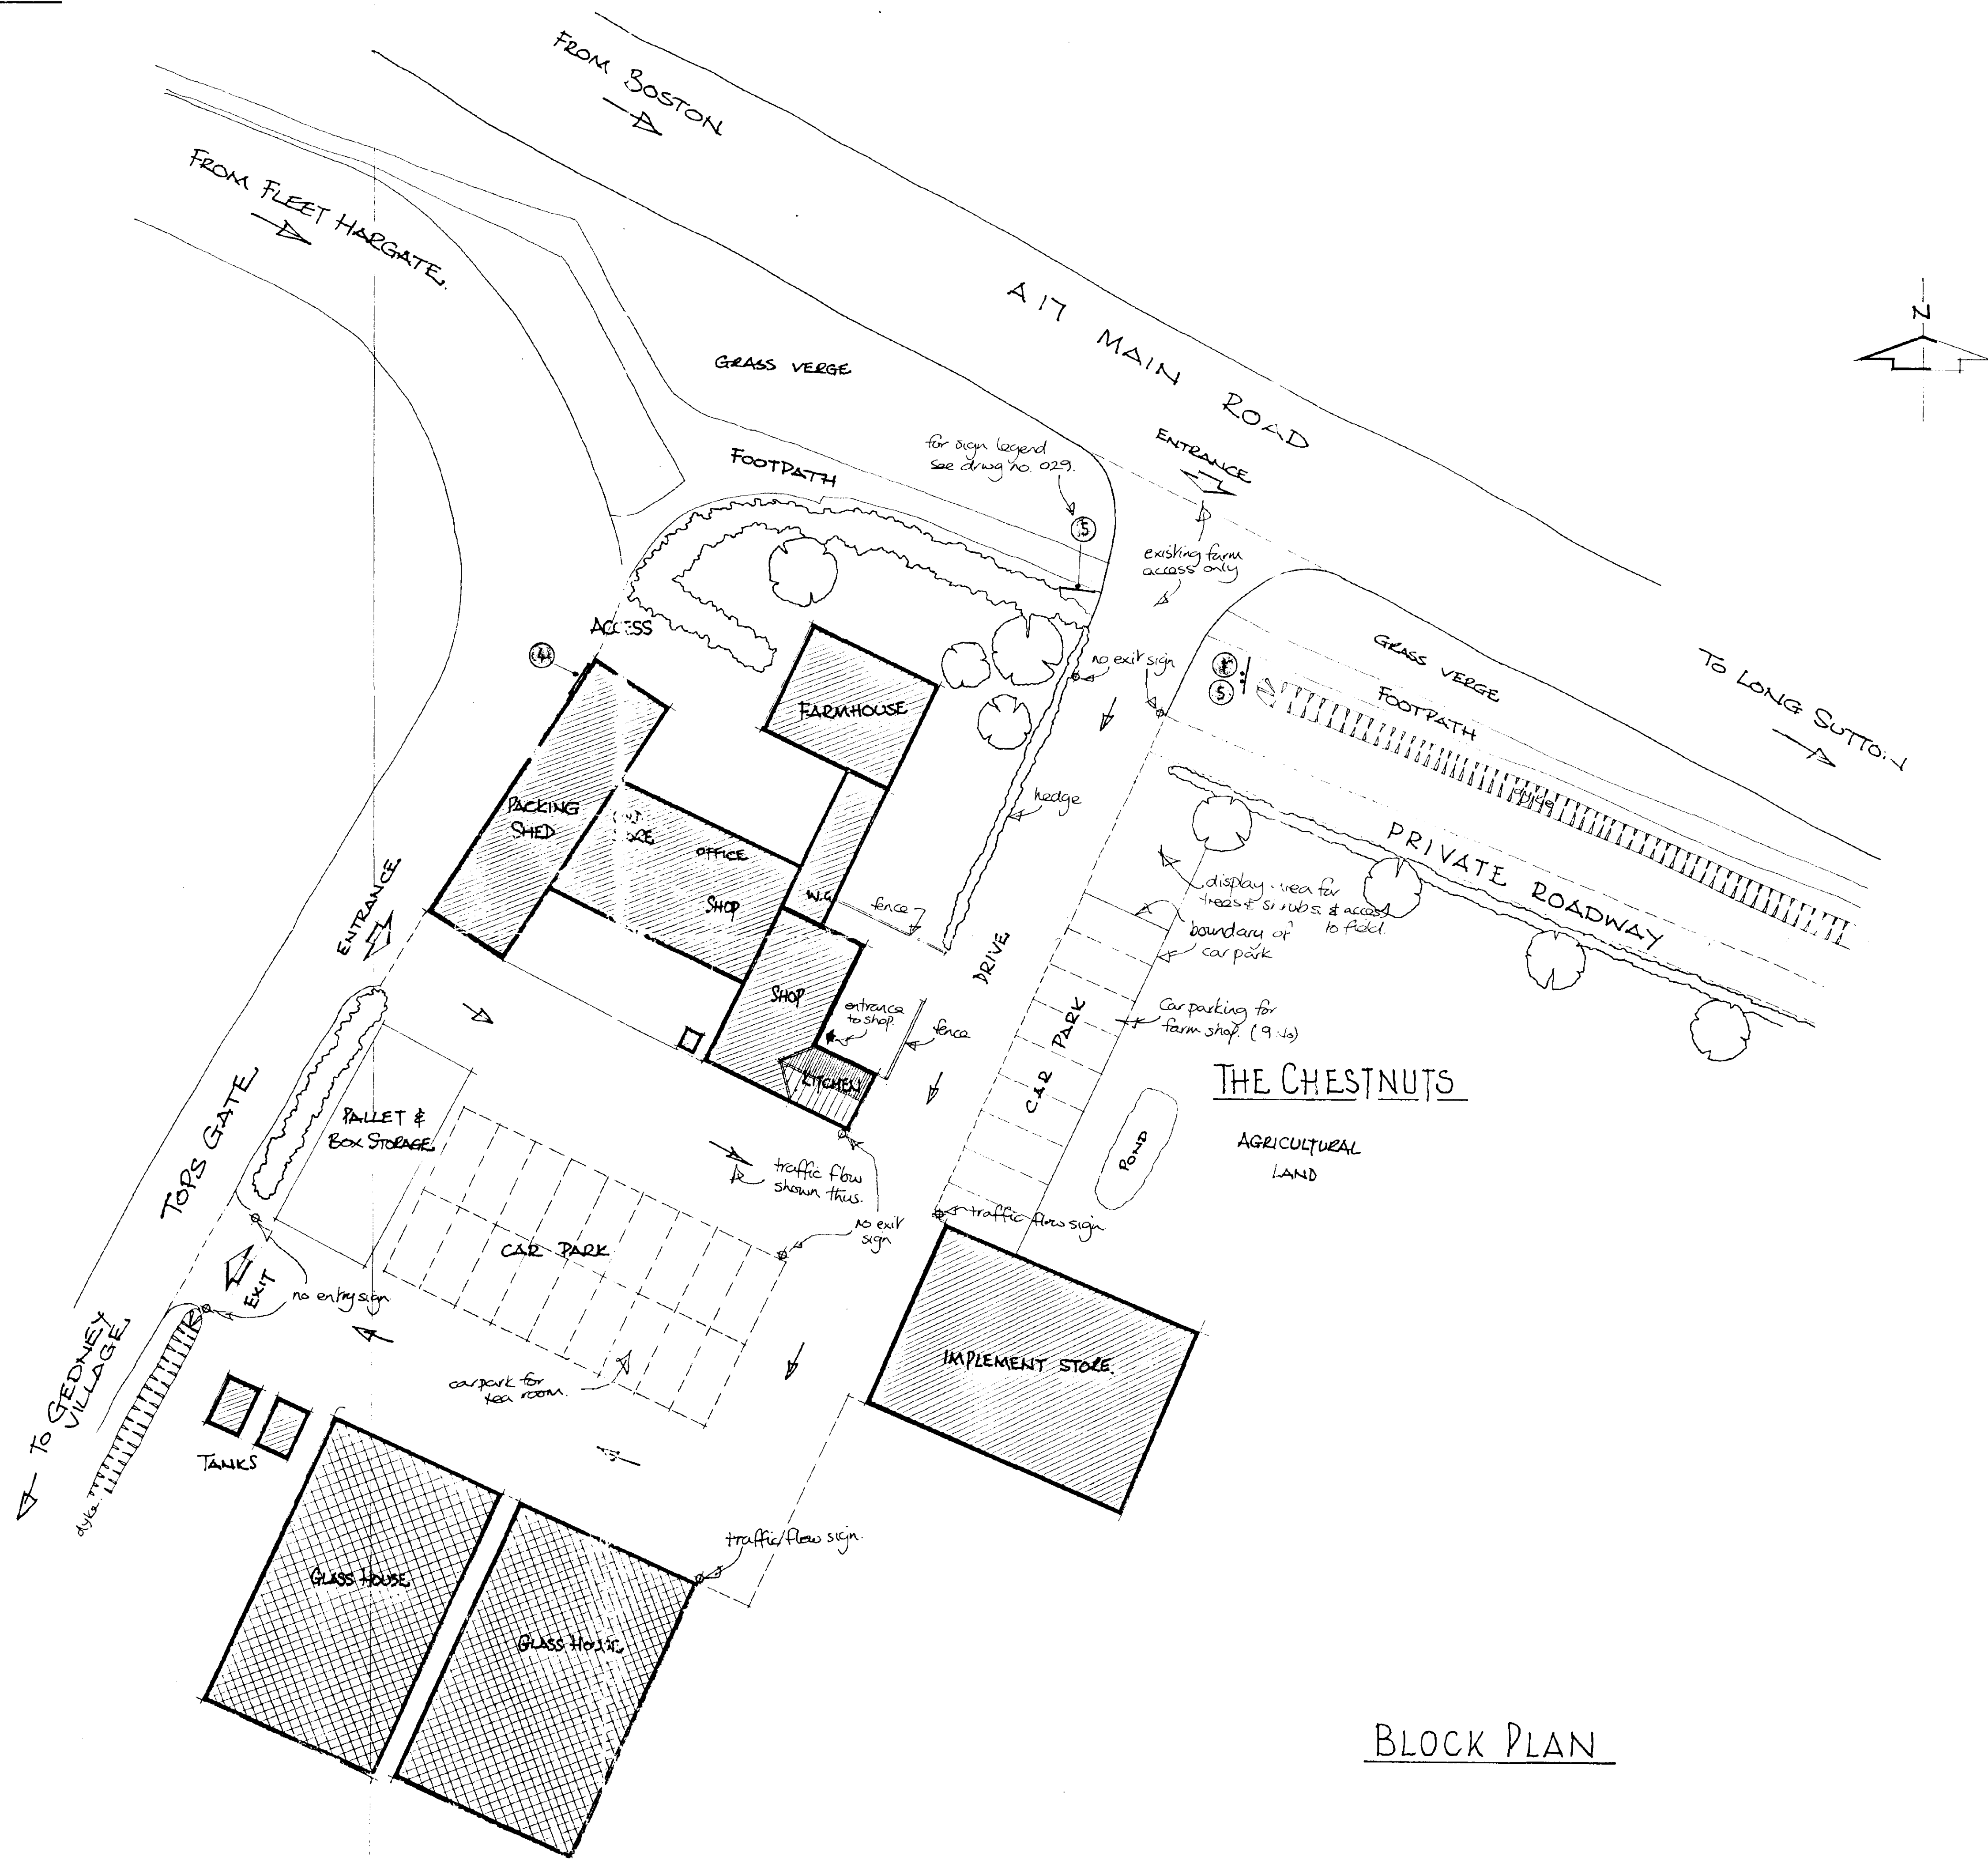

BLOCK PLAN

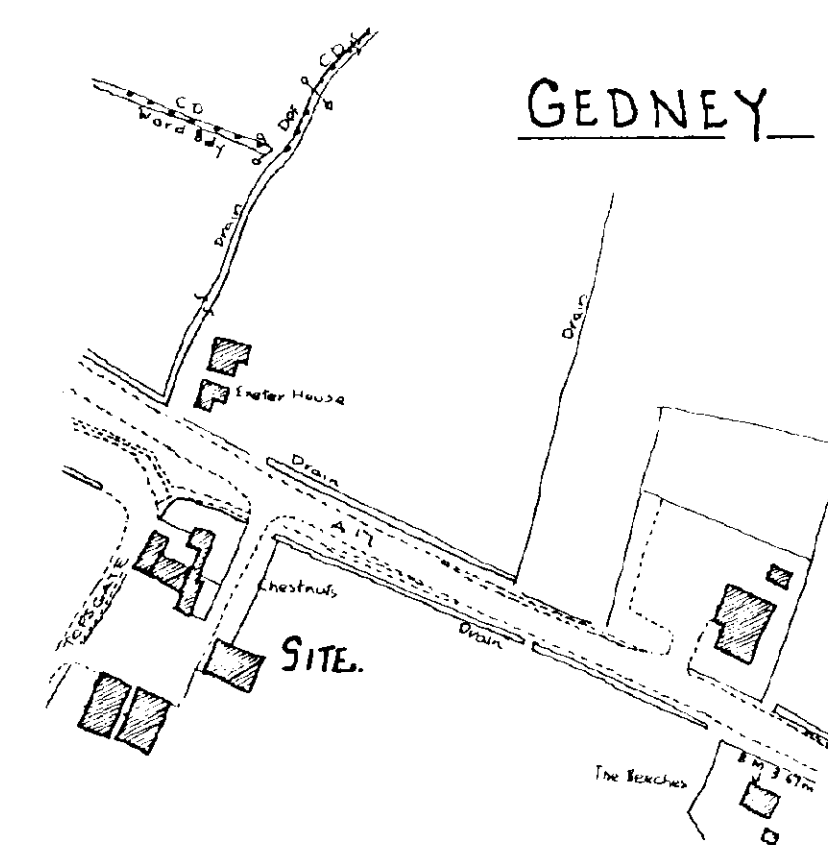

LOCATION PLAN

DETERMINED
BY PLAN

Amendments
16/05/95 Car park amended
position of signs added.

SOUTH HOLLAND DC
HOUSING & PLANNING
05 JUN 1995
Ref: 564/95

© Copyright Reserved


Client
H. PIGGINS & SON

Job
ALTERATIONS TO FARM SHOP AT
THE CHESTNUTS TOPS GATE GEDNEY


Drawing
BLOCK & LOCATION PLAN

Scale
1:200 1:2500 Date
Jan '95

No.
028/2 Ref
A

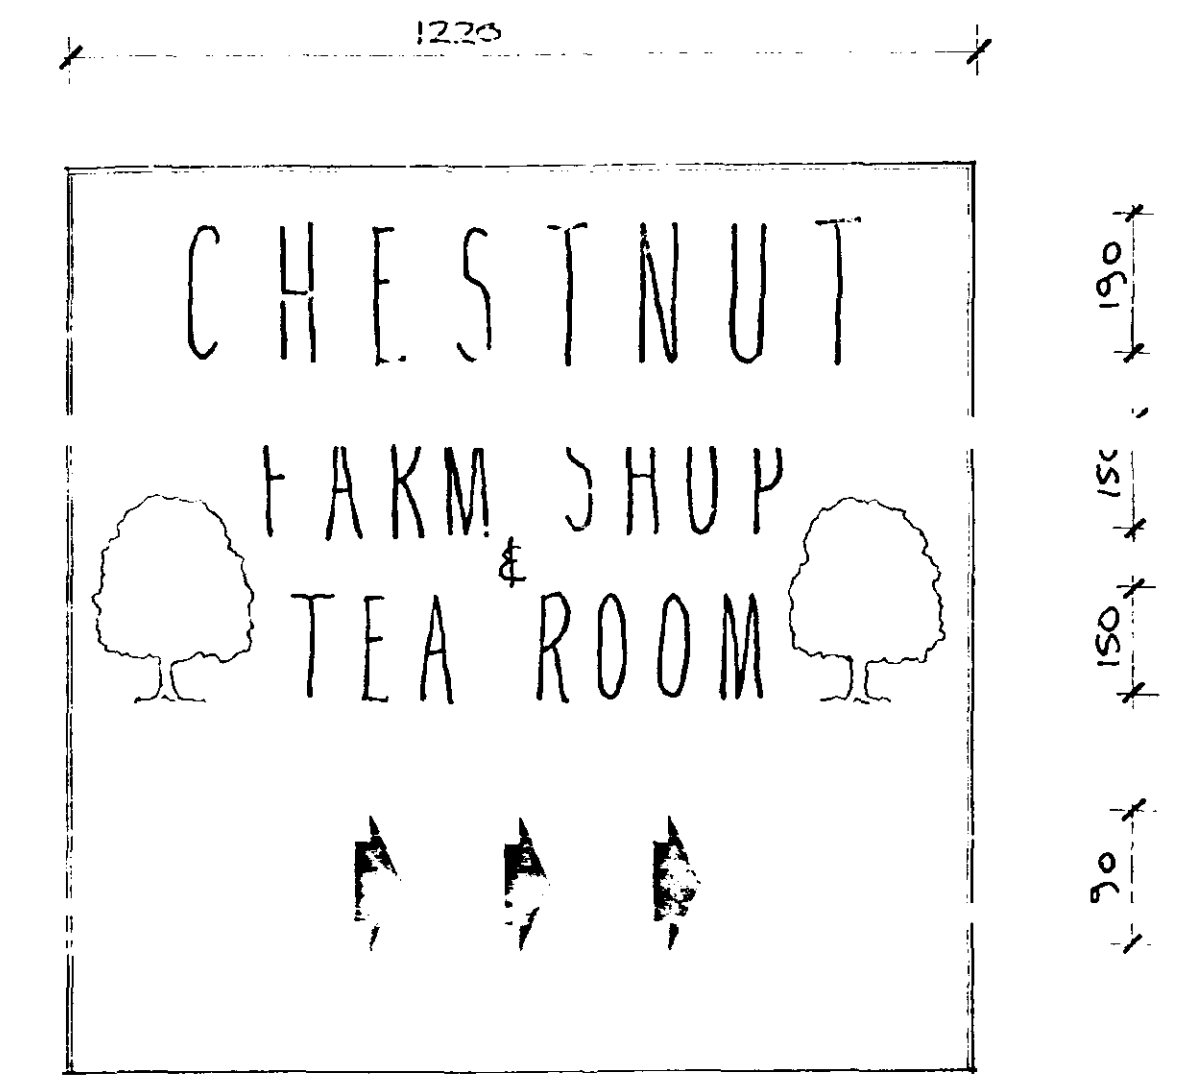

Sign No. 4.
marked on wall of building
bottom of sign to be 1.40m above g.l.

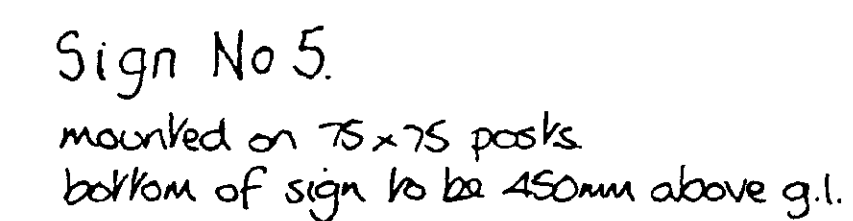

GEDNEY

1:2500

3351
6.798m
15.81

Scale	Date
1810 182500	MAY '95
No.	Ref
029	