

Reproduced from the Ordnance Survey Map with the
Permission of The Controller of HM Stationary Office,
Crown Copyright Reserved. Licence No. AL 100030540

Volumes by Triangulation (Prisms) Tue Jun 23 16:48:45 2020
Existing Surface: C:\Users\ben\OneDrive\ CAS\ Jobs\20200623_AGP_Emmett res design_0038\CAD_Data\TIN\OGL.tin
Final Surface: C:\Users\ben\OneDrive\ CAS\ Jobs\20200623_AGP_Emmett res design_0038\CAD_Data\TIN\Res.EW.tin

Cut volume: 9,103.13 C.M.
Fill volume: 9,101.05 C.M.




Area in Cut: 6,636.99 S.M.
Area in Fill: 7,217.65 S.M.
Total inclusion area: 13,854.64 S.M.

Average Cut Depth: 1.37 meters
Average fill depth: 1.26 meters
Cut to Fill ratio: 1.00
Export Volume: 2.1 C.M.
Elevation Change To Reach Balance: 0.000
Volume Change Per .1 m: 1,385.5 C.M.

Max Cut: 1.721 at 542149.303,329409.129
Max Fill: 2.093 at 542098.592,329321.053

ONLY SCALE FOR PLANNING PURPOSES

Copyright © 2011 Rural Partners Ltd.
All rights reserved. No part of this drawing may be altered, traced, copied,
electronically scanned, or photographed with out the consent of Rural Partners Ltd.
Neither may this drawing or part of it be used for any purpose other than for which
it was issued without the consent of Rural Partners Ltd.

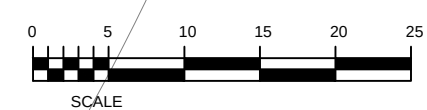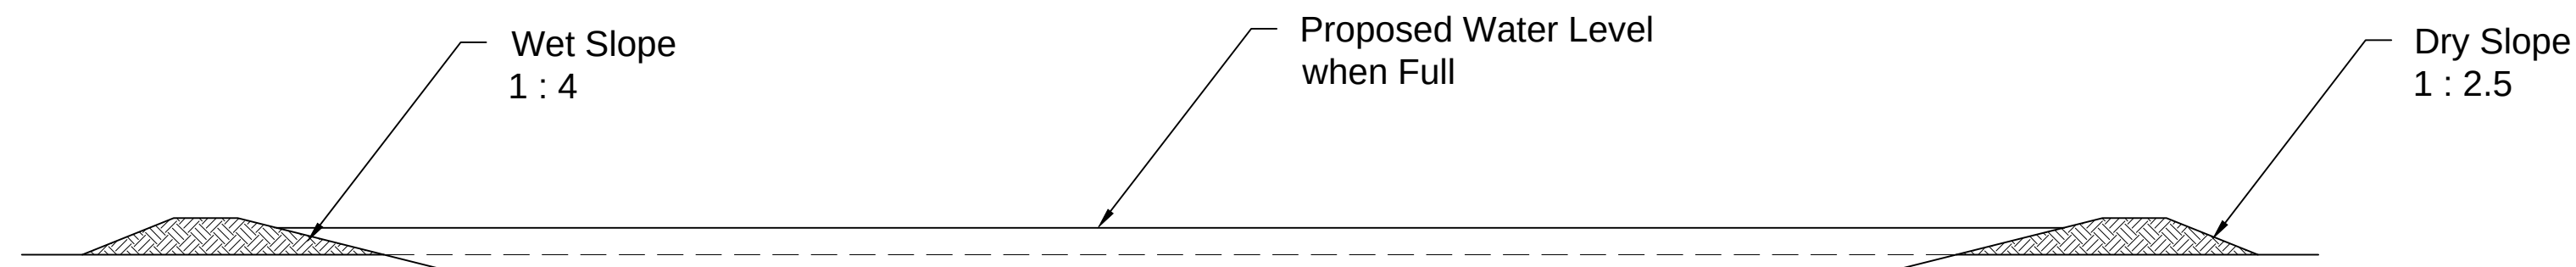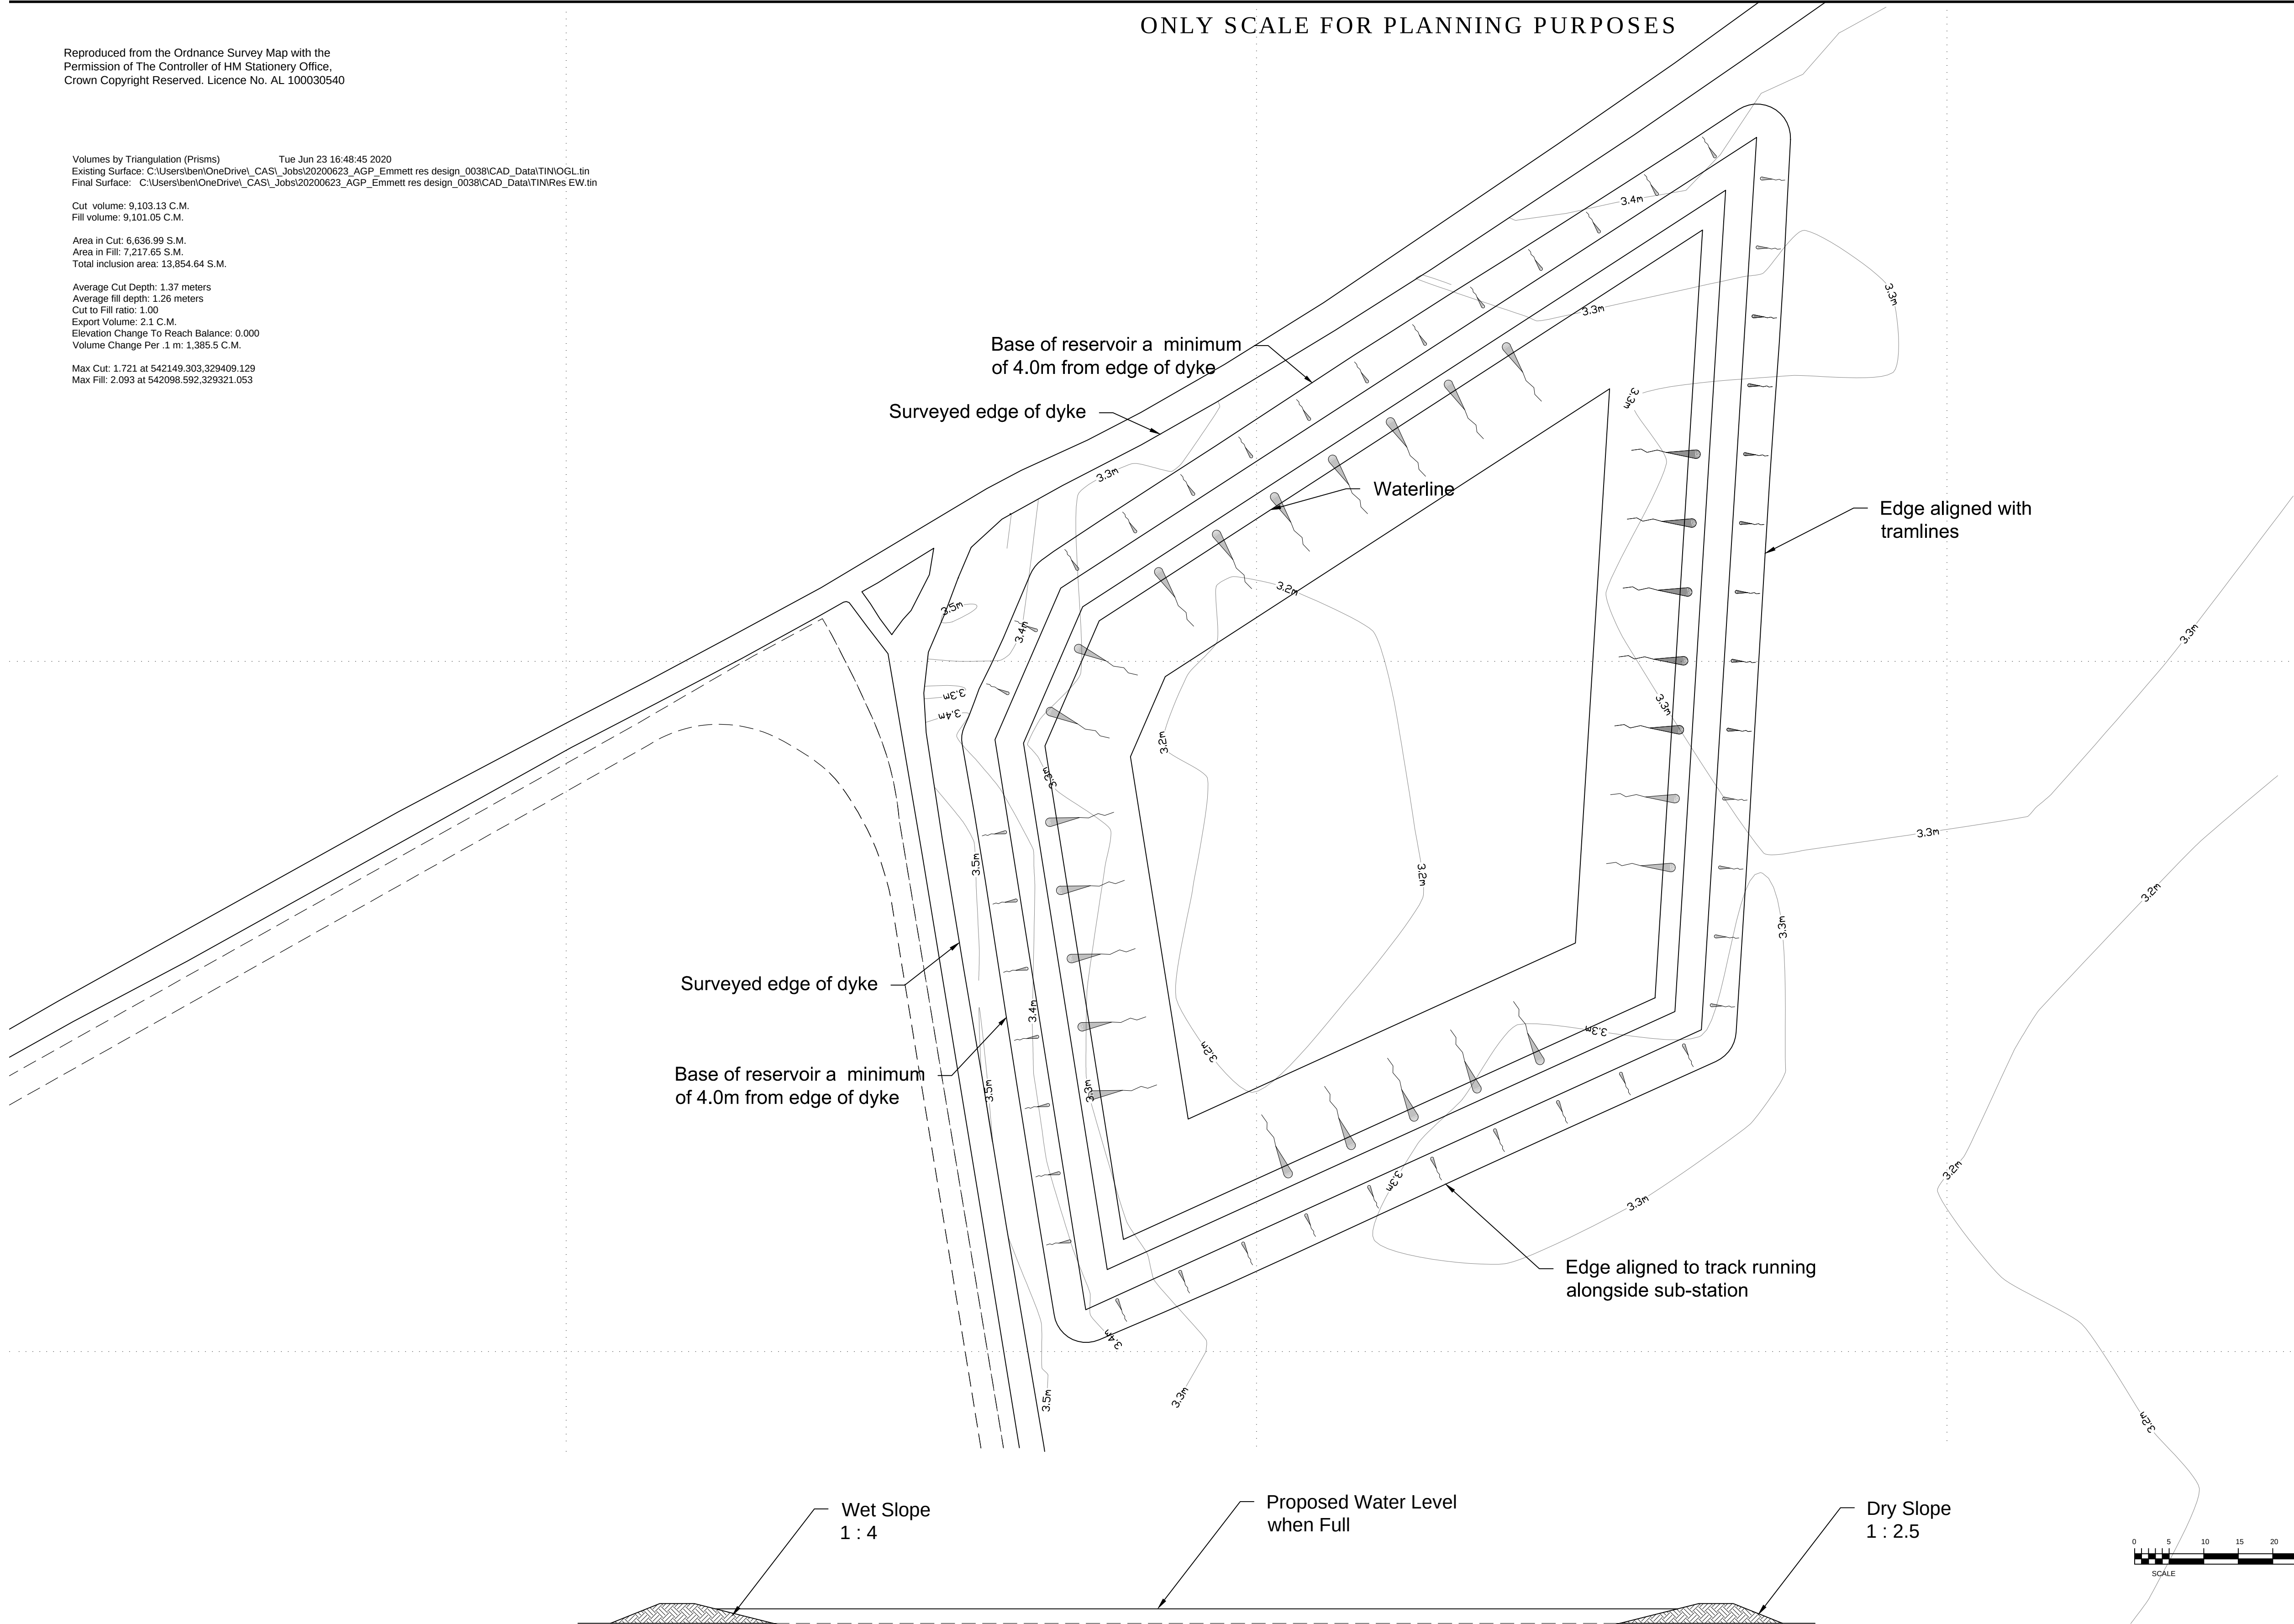

Parkhouse Farm, Harbottle
Morpeth, Northumberland, NE65 7BD
Tel: 01669 650250 Mobile: 07836 675966
www.ruralpartners.co.uk

CLIENT

Emmett UK Organics Ltd
Washway Road, Fosdyke
Spalding, Lincolnshire, PE12 6LQ

DRAWING

Proposed 3m Gallon Irrigation Reservoir
Land South West of Cardwell House
Dawsmere Road, Gedney Marsh, PE12 9NG
Plan and Section

REV	DESCRIPTION	DATE	BY

SCALE	DRAWN
1 : 500 on A1	SAK

DATE	DRAWING No.
05-08-20	FP/020/01