



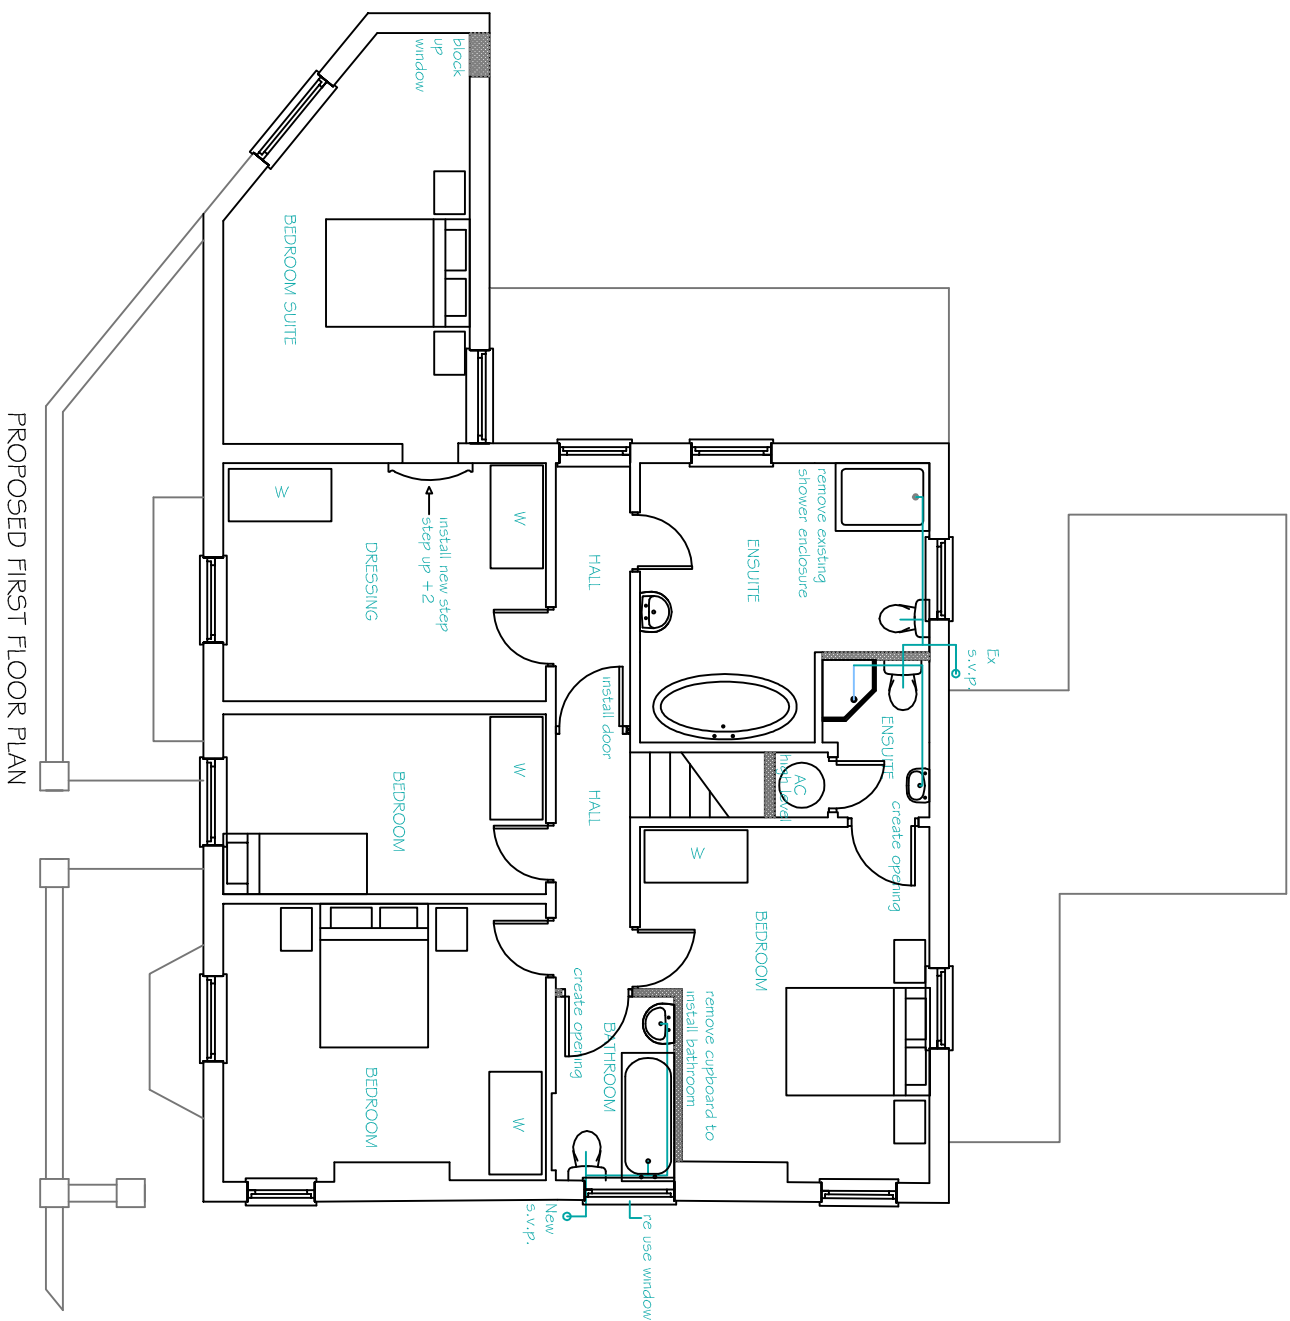

Scale: 1 : 100
Proposed Floor Plan HMI 5/04
60 Main Street
Gedney Dyke
Spalding
PROPOSED BOUNDARY WALL

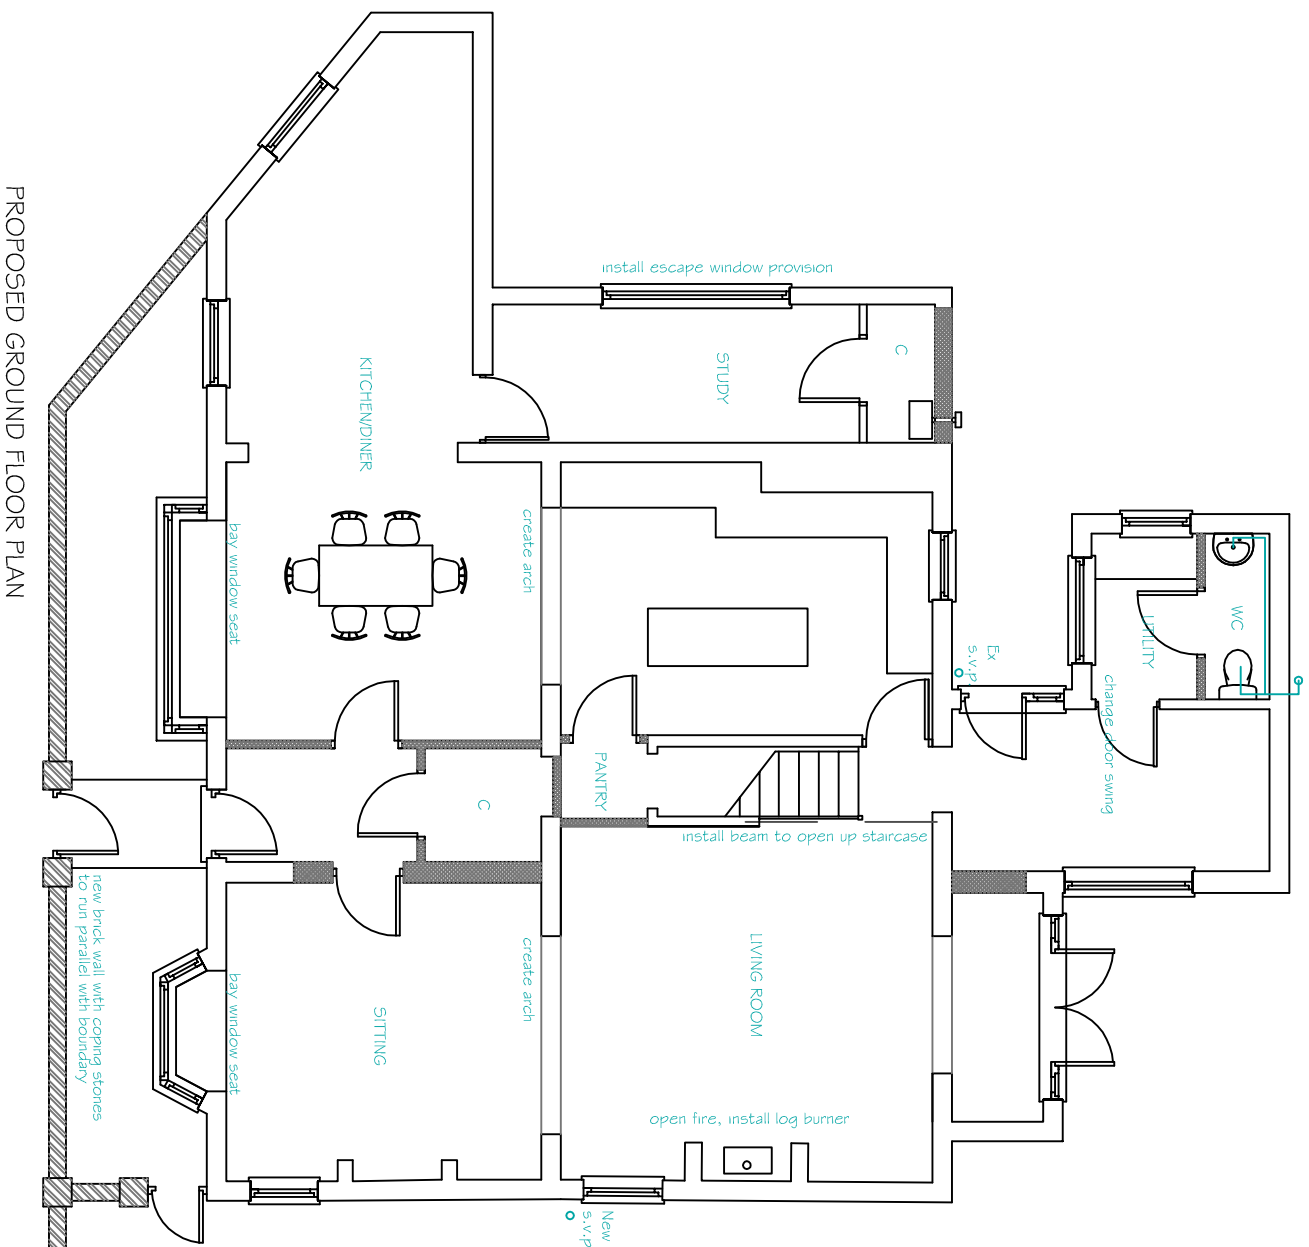

Architect Technician Design Service

Southfork Farm
Seadyke Road
Morrow
Cambridgeshire
PE13 4SD
T: 07891 175649
E: info.alexandradesign@gmail.com
W: www.alexandradesign.co.uk