

Block Plan

DETERMINED
PLAN

PROPOSED BUILDING

1936

06/6/96

Reproduced from Ordnance Survey digital map data with permission of the Controller of Her Majesty's Stationery Office, © Crown Copyright.

Name JEPCO	Company J. E. Piccaver & Co (G.M.)	Scale 1: 1250	Date 16/07/96	OPTIMIX
---------------	---------------------------------------	------------------	------------------	---------

Drawn DEM 1/96	Tauranga Associates	Part No.
Checked	as per plan	PIC1863
Scale 1:200	10/10/96	
Name Proposed PVC Chitting Store		
Notes: 1. Store planned against the existing entrance wall. 2. 20 mm x 1.2 mm x 1.2 mm Pallets (1000 mm x 1200 mm) to be used. 3. 20 mm x 1.2 mm x 1.2 mm Pallets (1000 mm x 1200 mm) to be used. 4. 20 mm x 1.2 mm x 1.2 mm Pallets (1000 mm x 1200 mm) to be used. 5. 20 mm x 1.2 mm x 1.2 mm Pallets (1000 mm x 1200 mm) to be used.		
Rev	Amendment	by Date

Proposed PVC clad potato chitting store for Messrs J.E. Piccaver & Co



Chitting Tray Size

457 x 762 x 153 high

Pallet size

915 x 1520 x 153 high

Pallets stacked either 2 high with trays 10 high or stacked 3 high with trays 8 high. Compartment capacity 8320 - 9984 trays. If 60 trays per tonne = 138.67 - 166.4 tonnes per compartment. Store capacity = 416 - 499 tonnes.

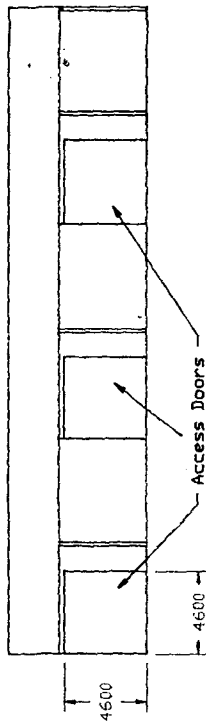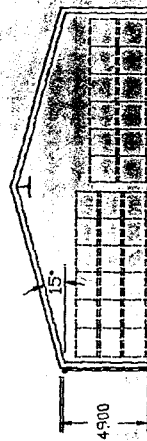

17 JUL 1996

PIC 0666/96