



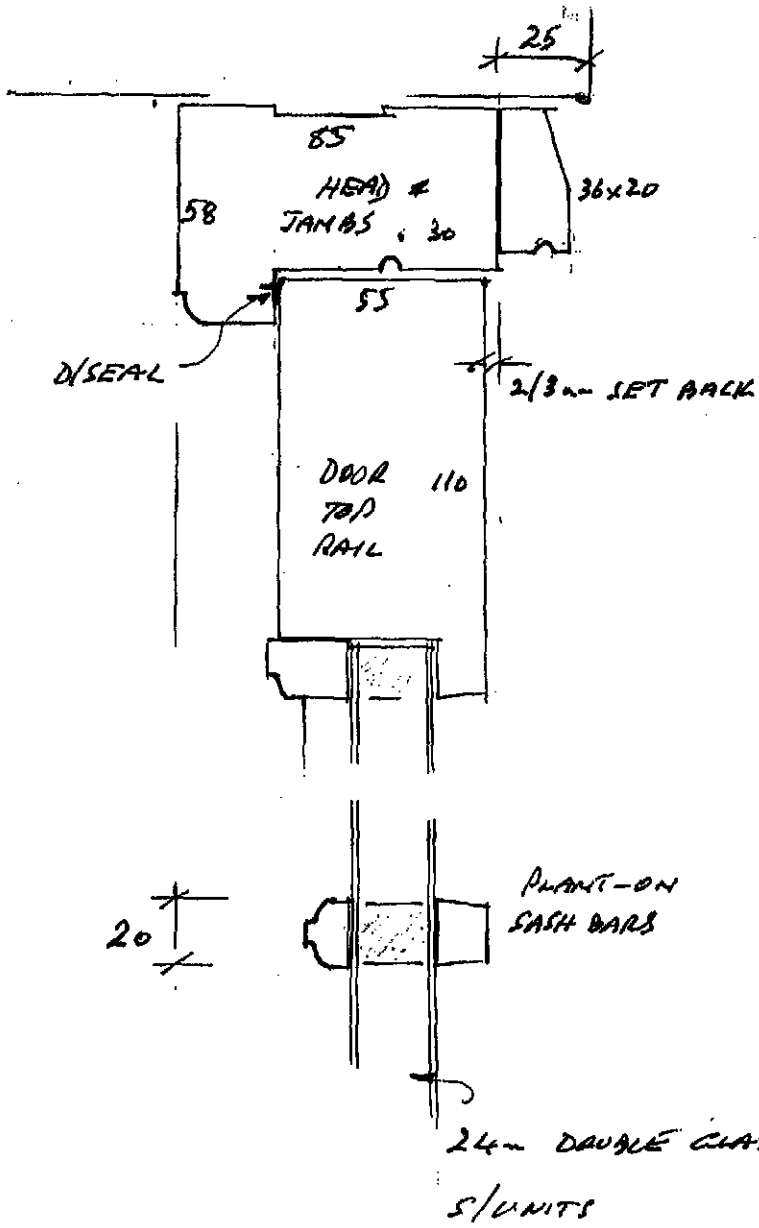

DOOR SECTIONS

Scale HALF FULL SIZE

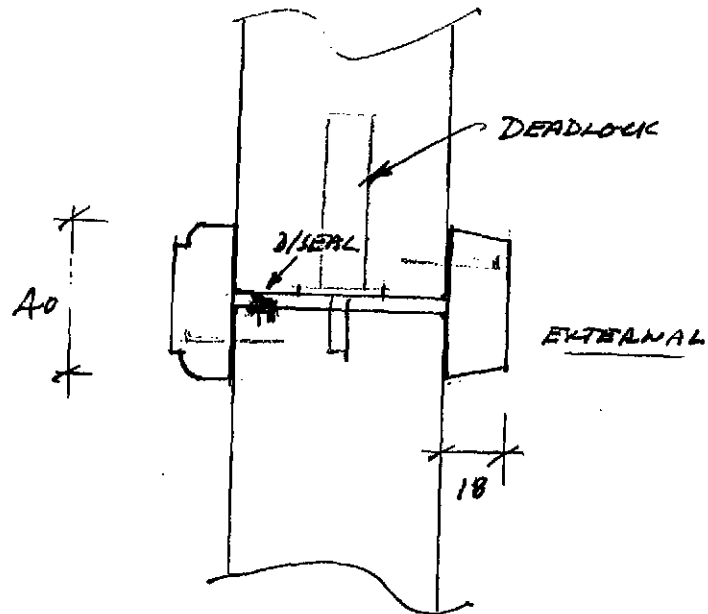

DETAIL AT DOORS

MEETING AT CENTRE

