



PROPOSED PAINTED TIMBER WINDOWS TO EXTENSION

AT THE ELMS CEDNEY BROADKATE

2 No

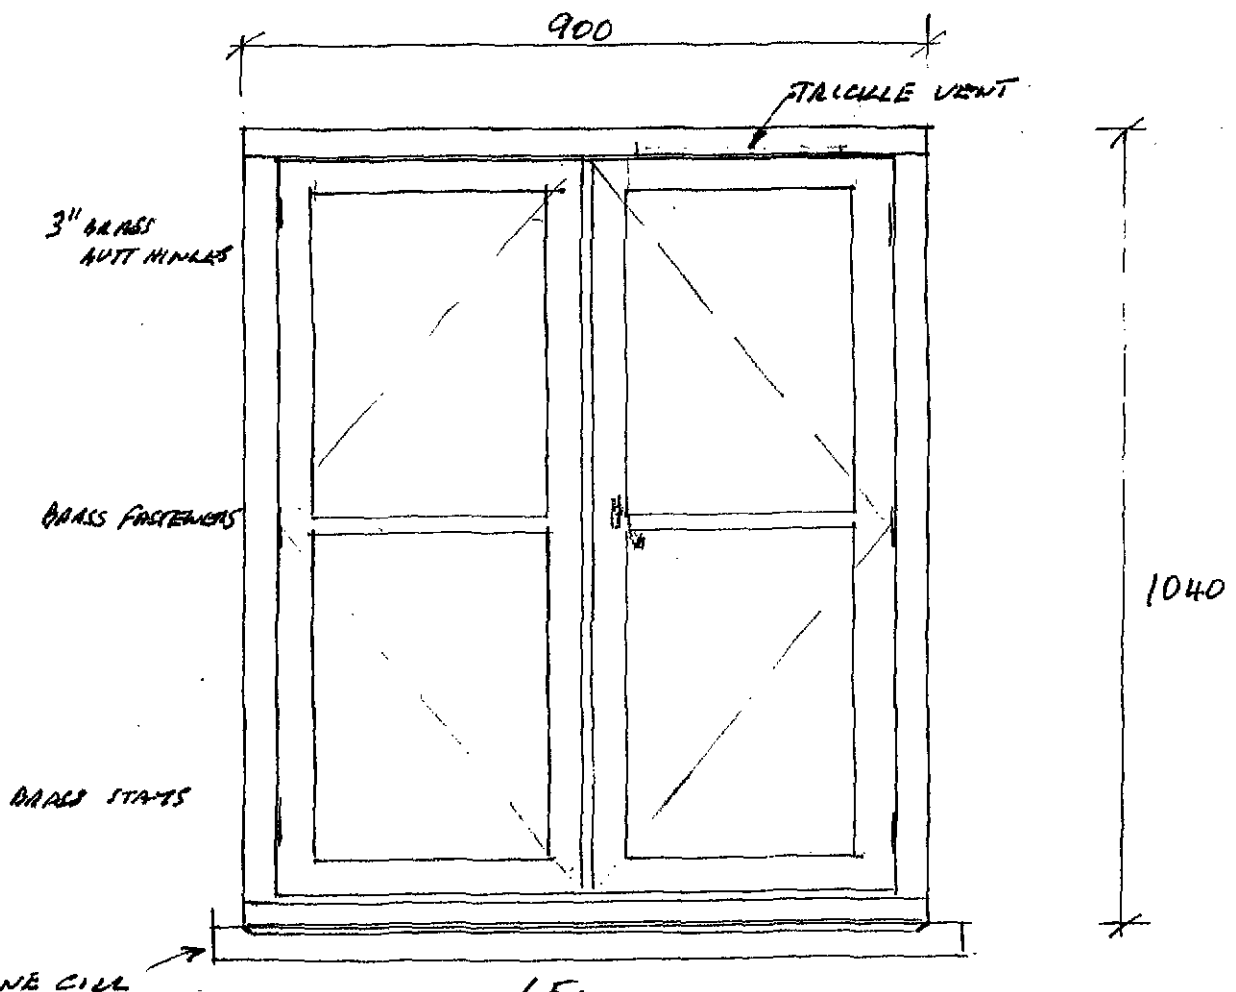

1 No

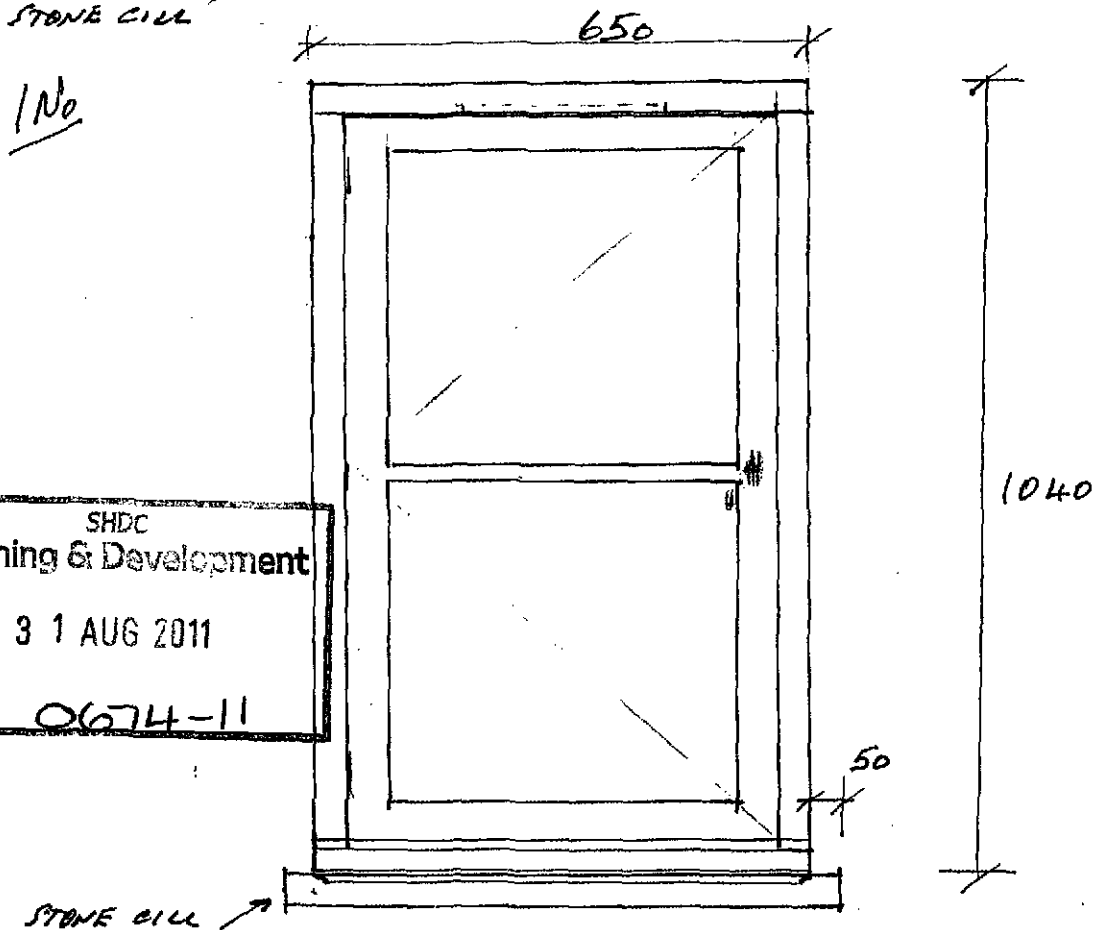

SHDC

Planning & Development

3 1 AUG 2011

Ref: 0674-11