




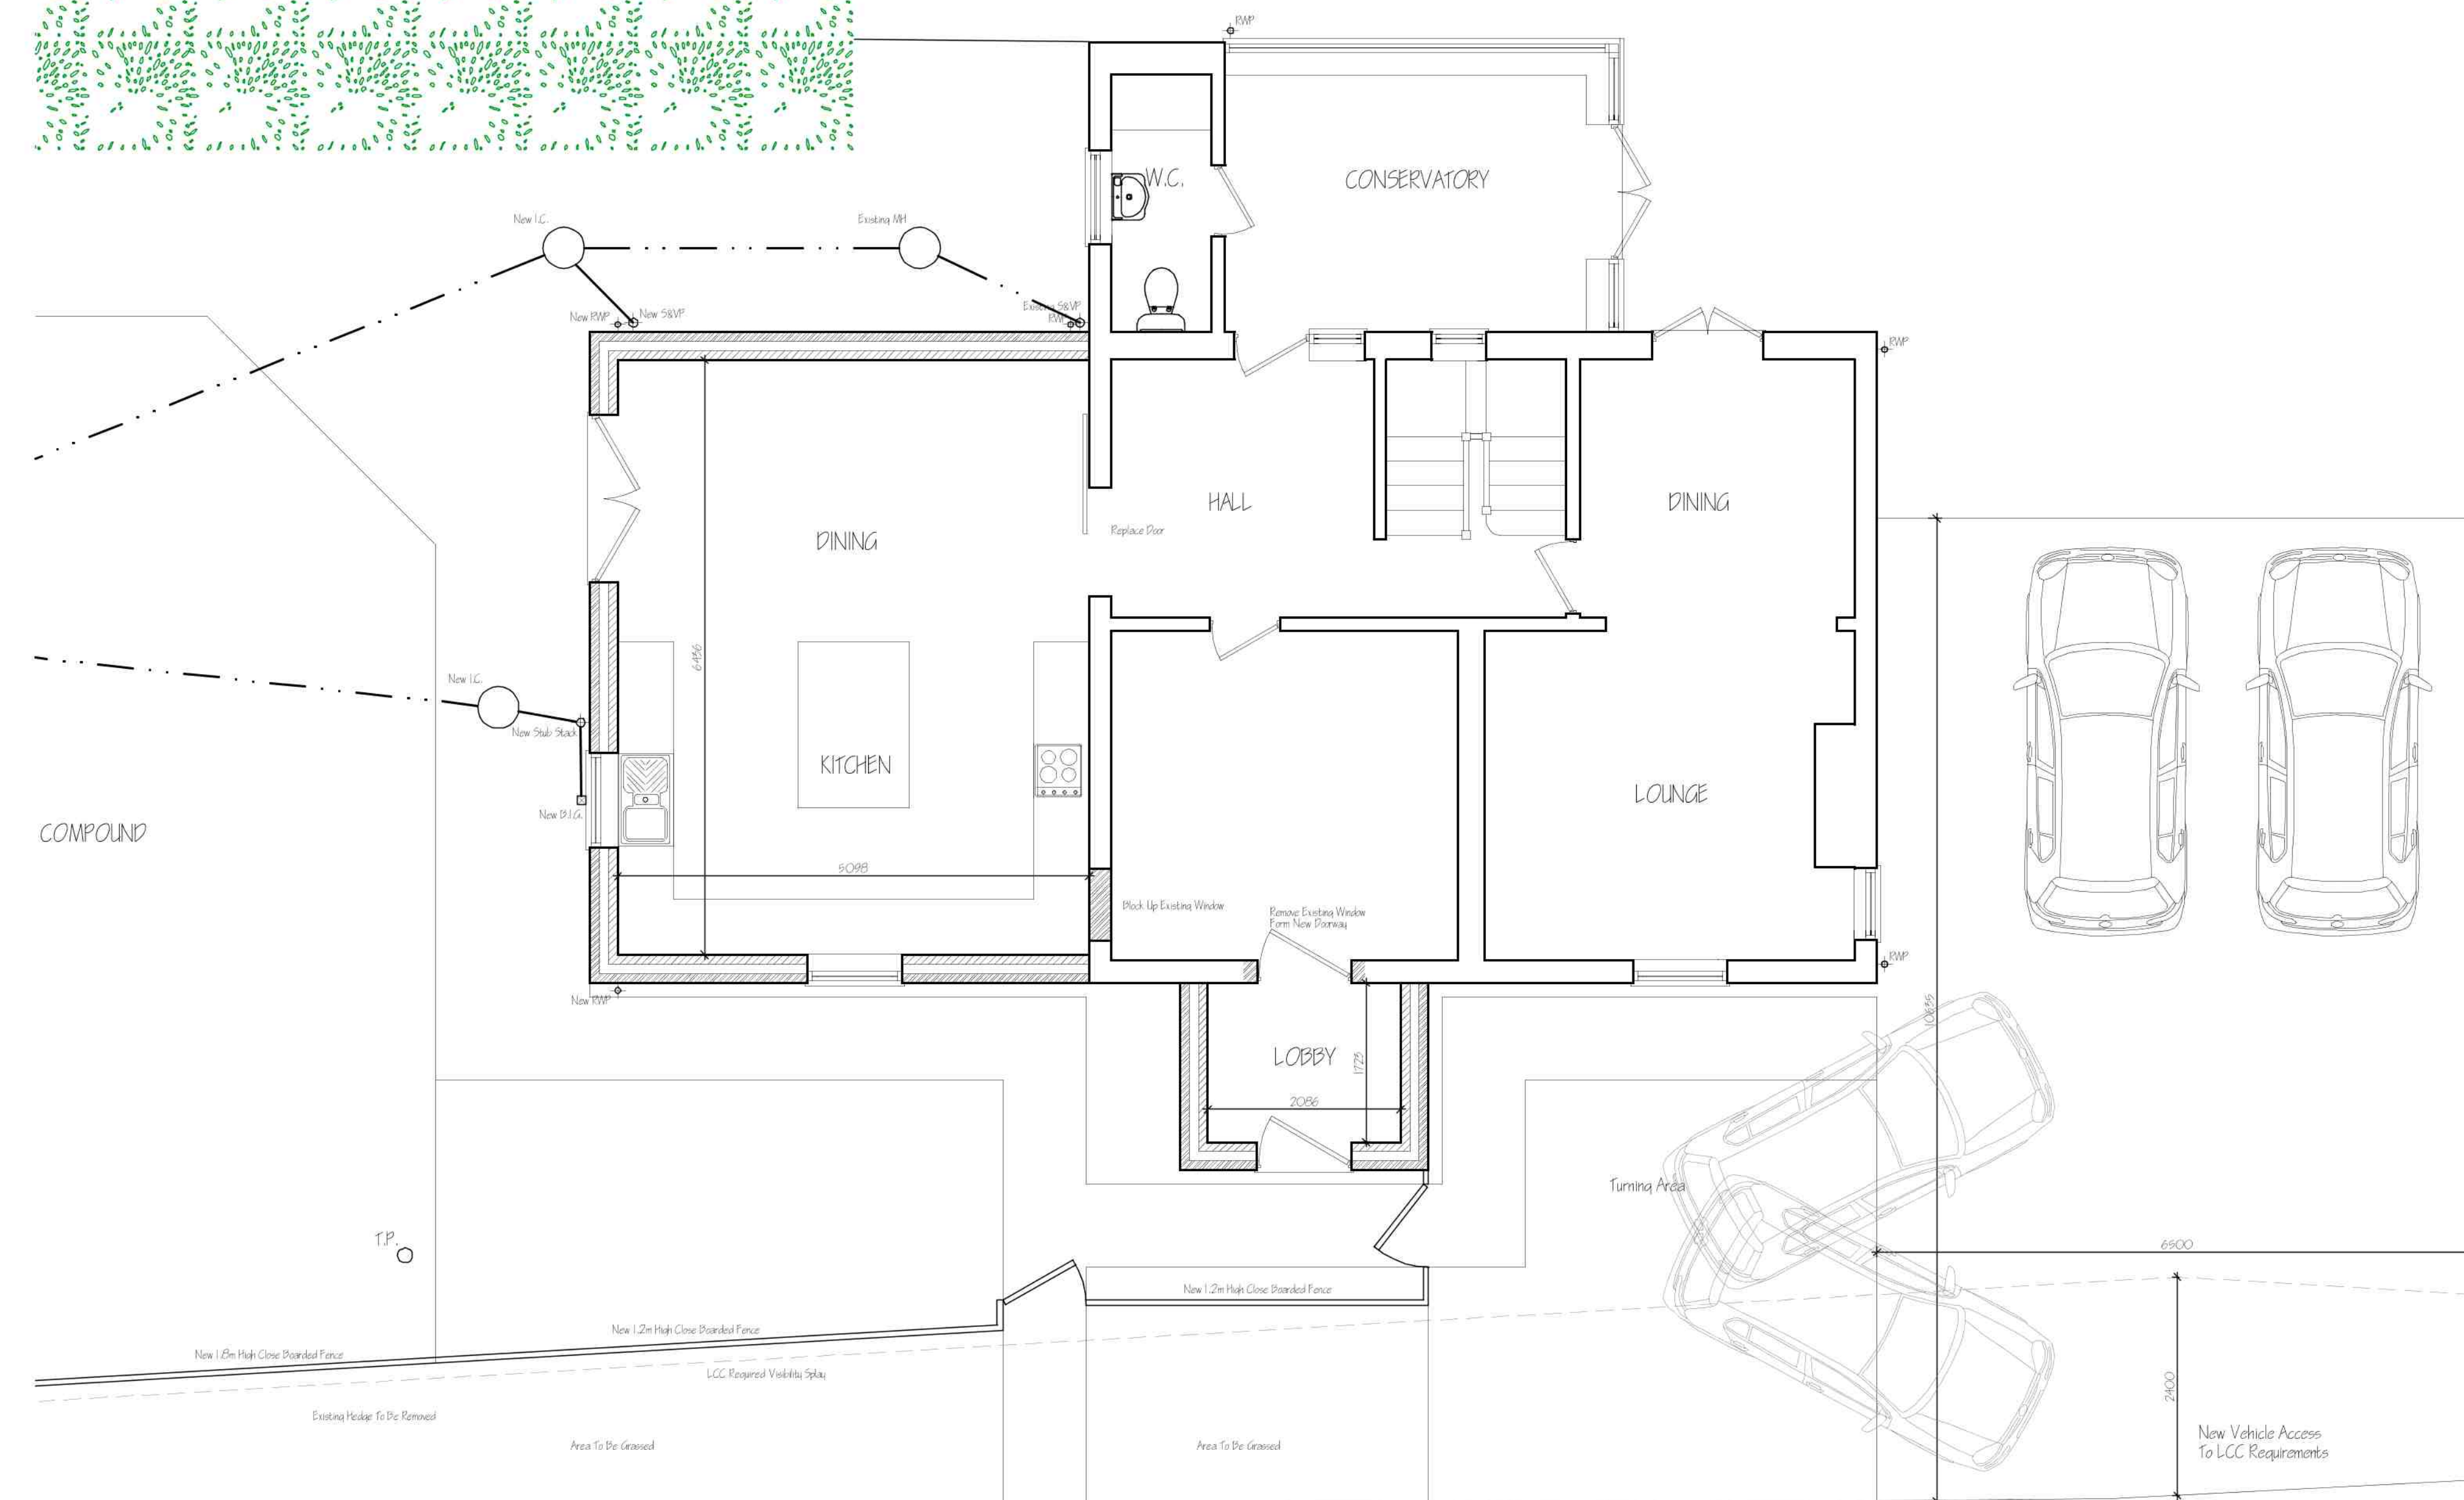

FIRST FLOOR PLAN

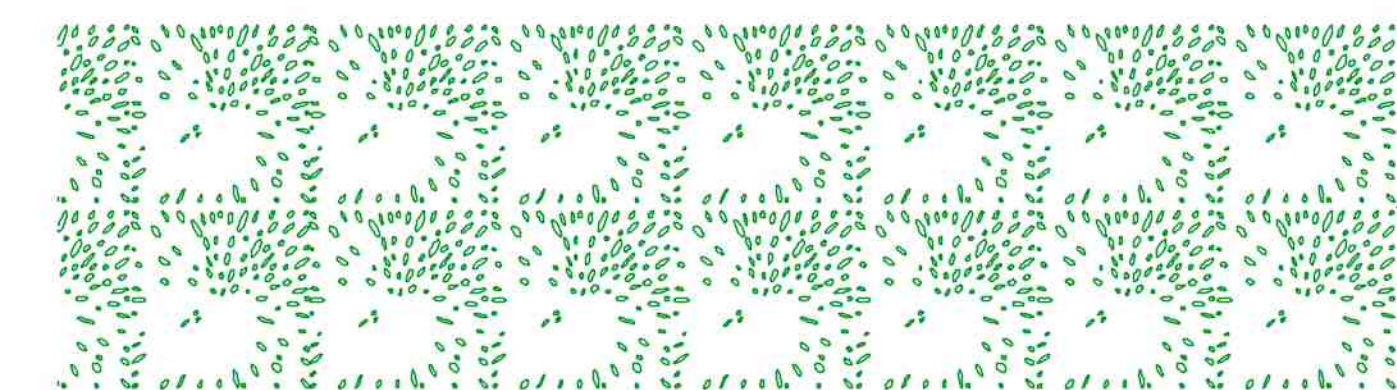

GROUND FLOOR PLAN

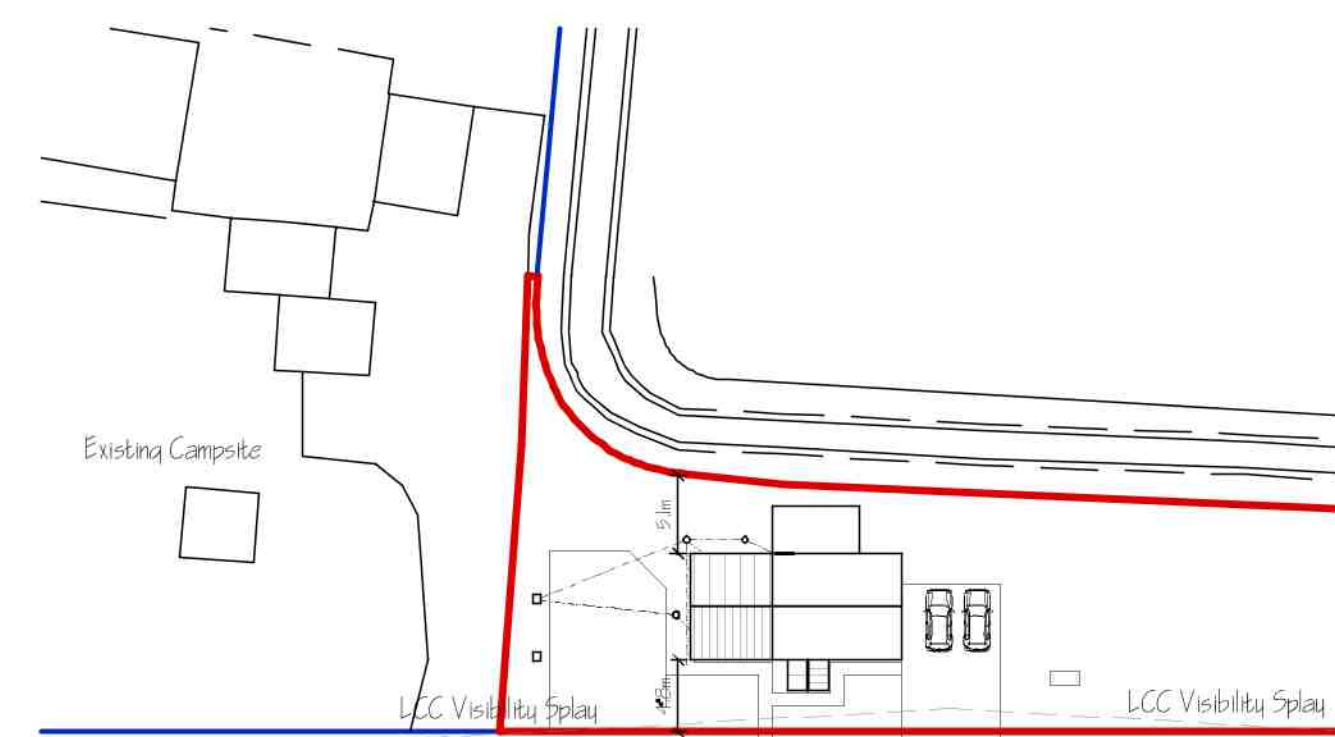

PART SITE PLAN 1:500

Contractor To Check All Setting Out Dimensions Prior To Works
Commencing And Any Discrepancy Reported
Site Boundaries Have Been Determined From Ordnance Survey
Mapping Only

ABOVE GROUND GAS STORAGE

Existing Hedges To Be Retained

Area To Be Grassed

C	BOUNDARY AMENDMENT - HIGHWAYS	OCT 2021
B	CLIENT AMENDMENTS	SEPT 2021
A	CLIENT AMENDMENTS	SEPT 2021
ref:	revision	date

G. R. MERCHANT LTD.
LENG AMICE FIWO

**ARCHITECTURAL, STRUCTURAL
AND LAND DRAINAGE
CONSULTANTS**

4 Wrights Mews
12A Park Road, Holbeach,
Spalding, Lincs. PE12 7EE
Tel: 01406 490800
Fax: 01406 425744
-Mail: gr.merchant@btconnect.com.

Project

ALTERATIONS & EXTENSION
'LAUREL HOUSE'
HUNTSGATE, GEDNEY BROADGATE
SPALDING, Lincs. PE12 0DJ

Client
MR & MRS A BACON

Drawing

FLOOR PLANS - PROPOSED
ELEVATIONS - PROPOSED
PART SITE PLAN

Job Ref. 3688-20

Date
AUG 202

Scales
1:50 & 1:100 (Unless Otherwise Stated)

DO NOT SCALE FROM THIS DRAWING