
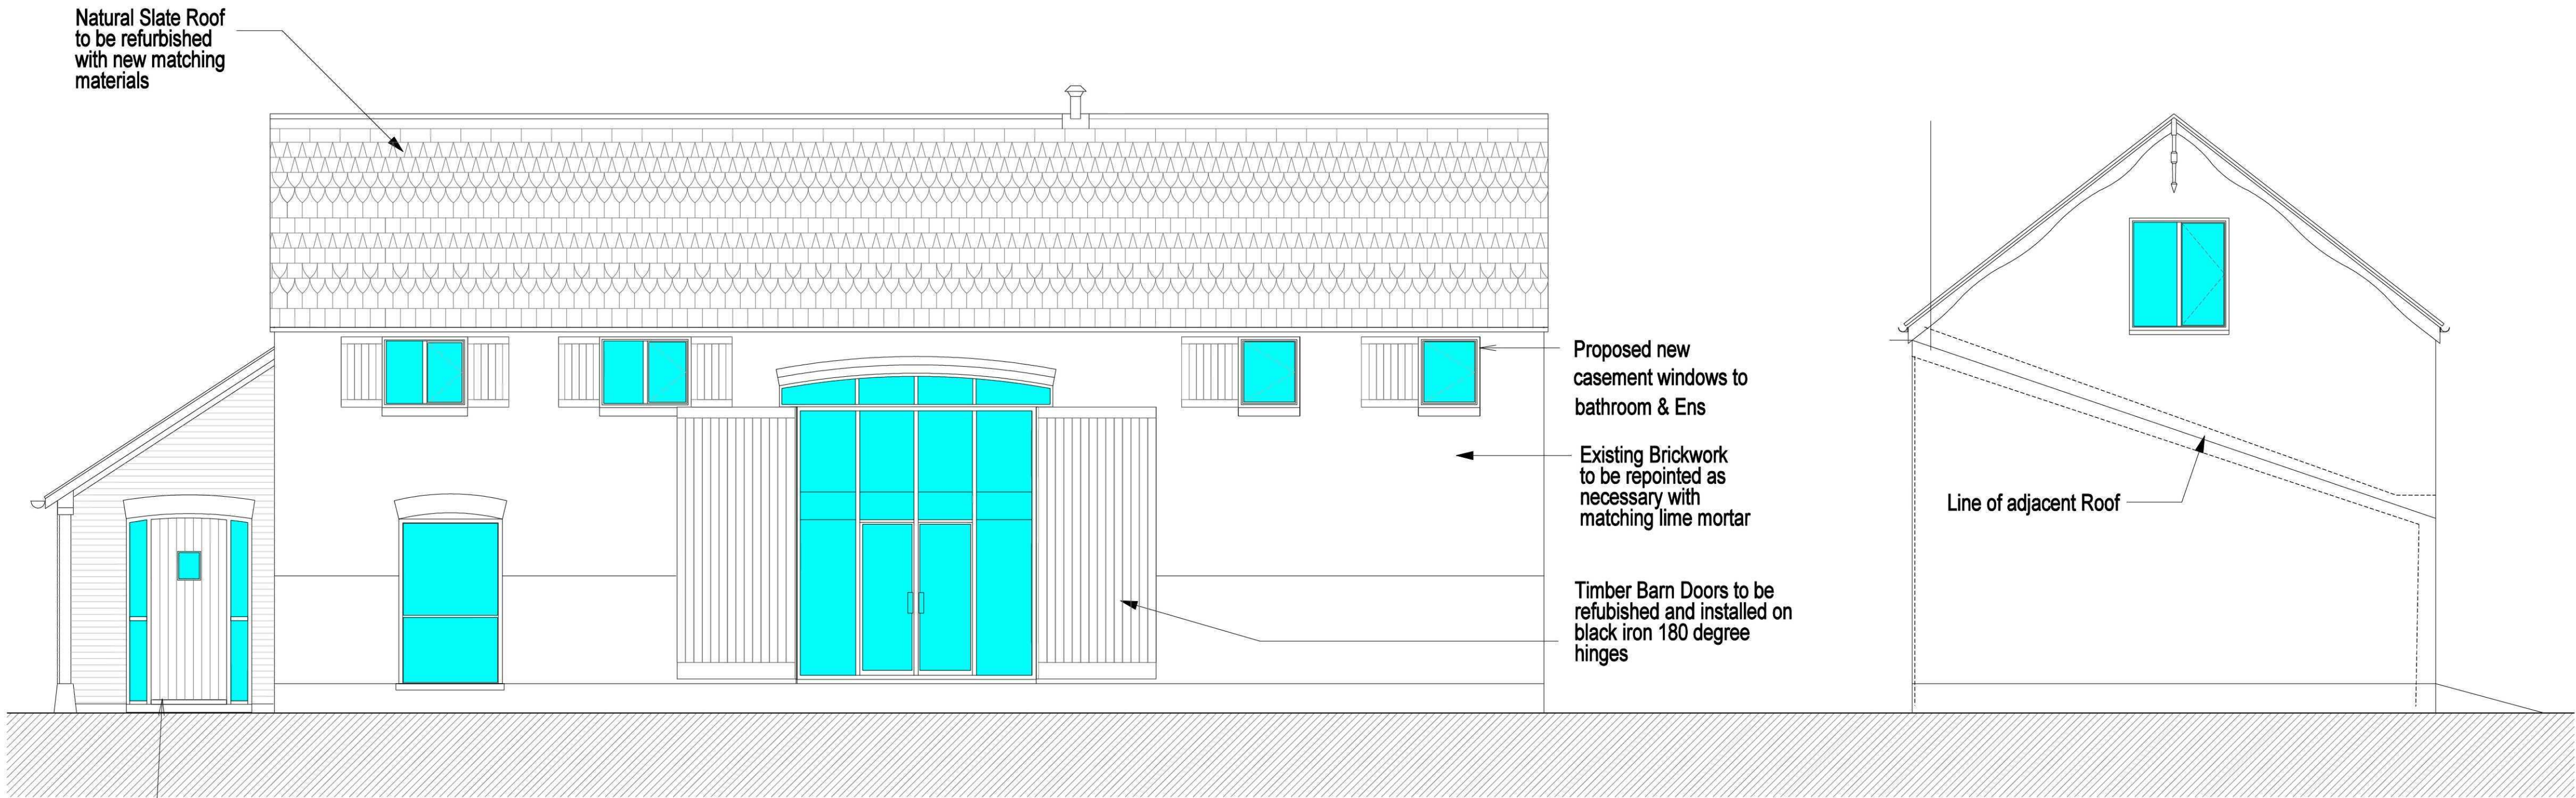
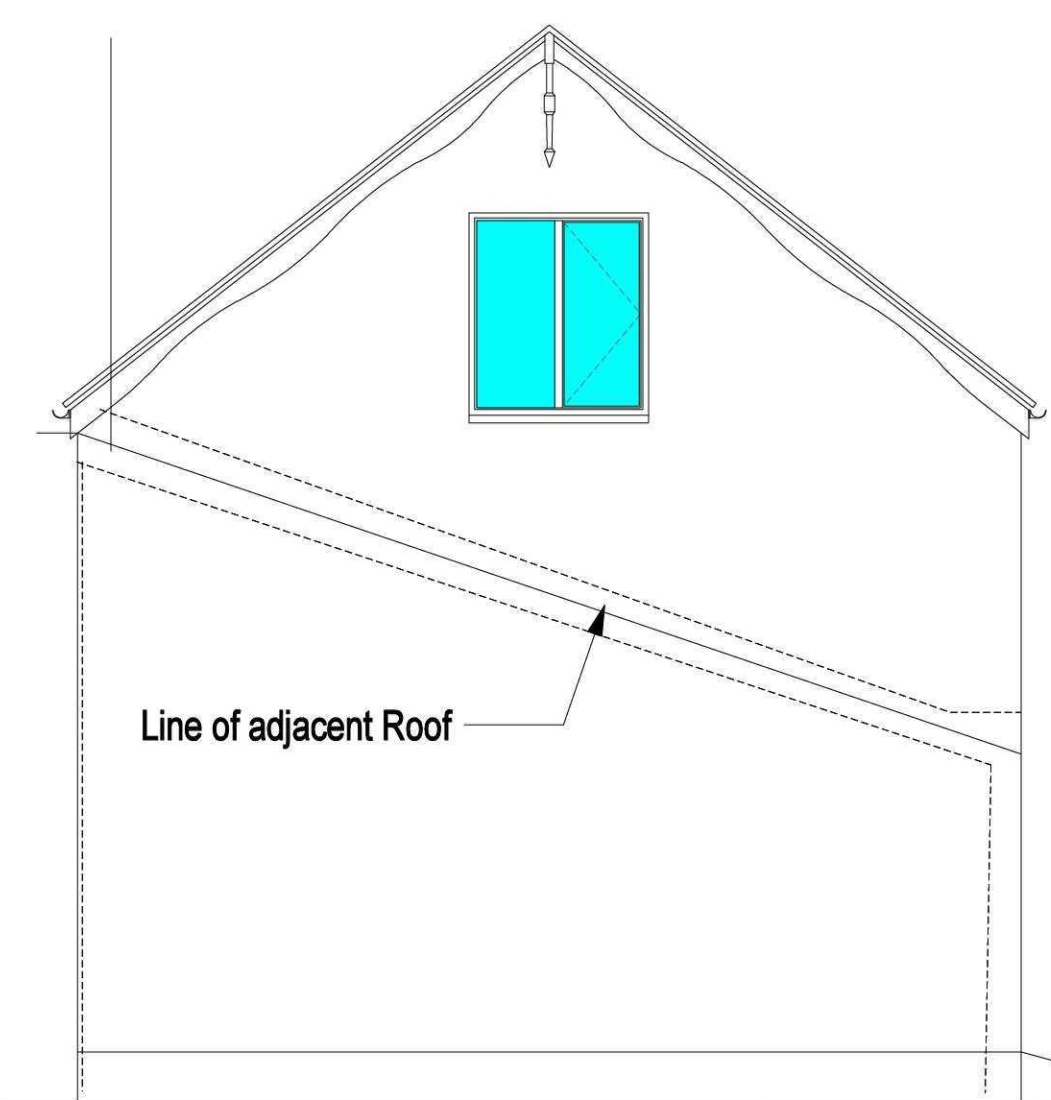
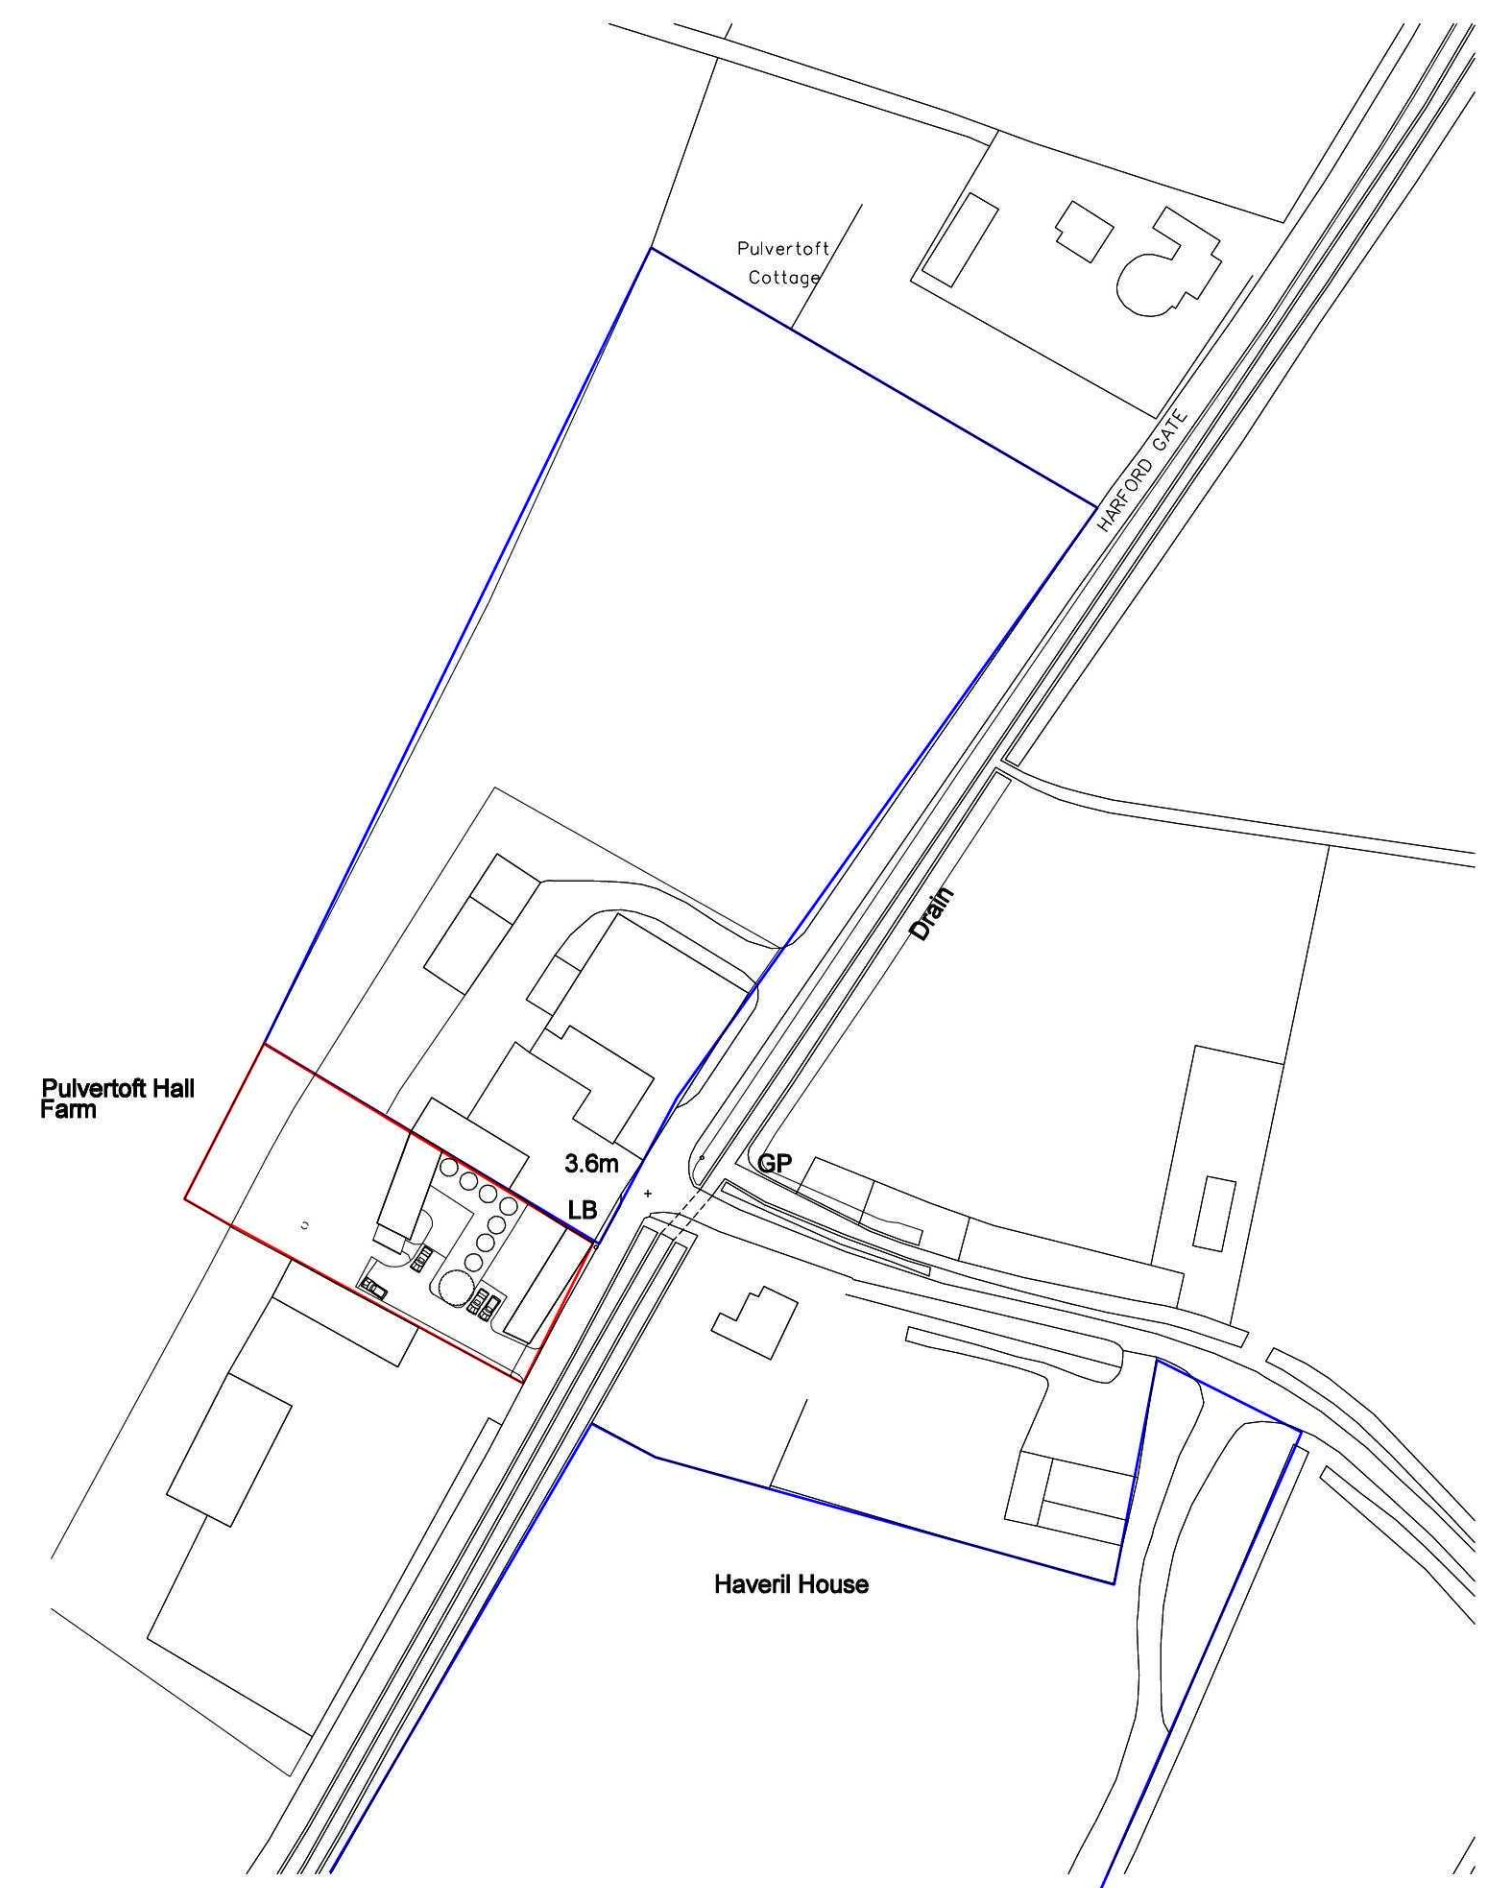
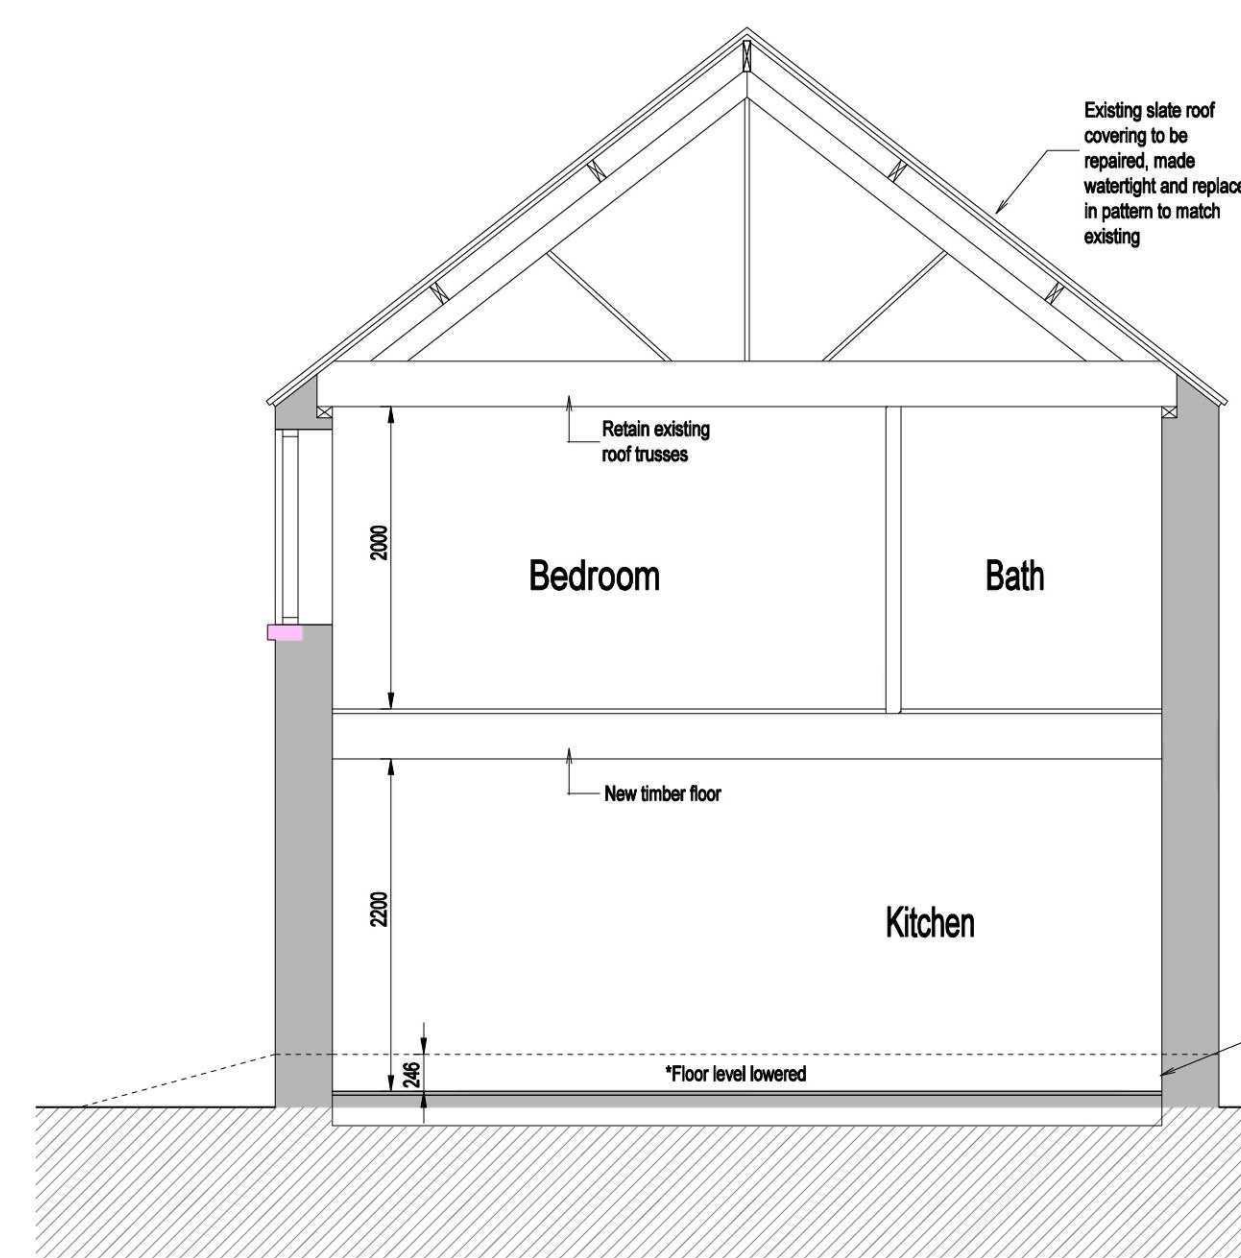


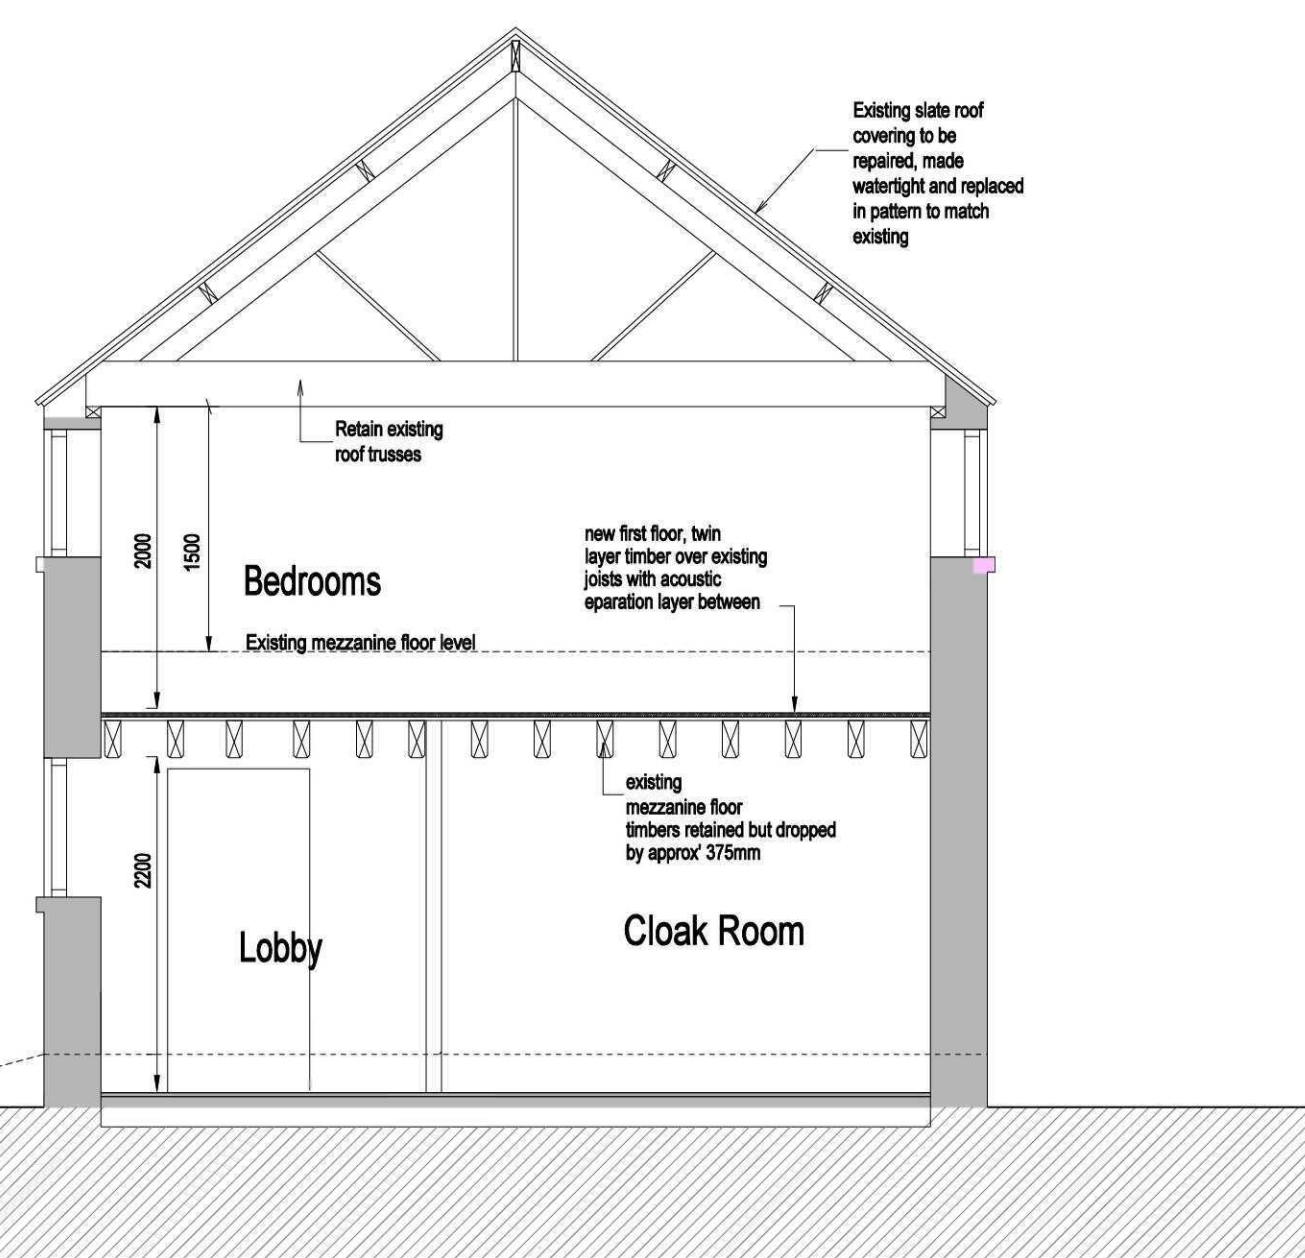

Block Plan 1:500

REV.	DETAILS	DATE
A	Adjusted to clients comments	Feb 2011
B	Site Plan and West Elevation Updated	Feb 2011
C	Additional Notation / Details Added	Sept 2011

DO NOT SCALE FROM THIS DRAWING
COPYRIGHT: THIS DRAWING MUST NOT BE ISSUED,
LOANED OR COPIED
WITHOUT THE CONSENT OF PETER HUMPHREY ASSOCIATES

NOTES

Proposed Barn A Arrangement - Sheet 2 of 2

PROJECT

Conversion of Existing Barn to New Residence
Farm Office and Holiday Let Accommodation
Pulvertoft Hall, Gedney Broadgate
Spalding, Lincolnshire

CLIENT

Mr W Fletcher

DATE

Jan 2011

SCALE

1:50 @ A1
1:100 @ A3

JOB No.

4650 / (P) 04

C



Peter Humphrey Associates

ARCHITECTURAL DESIGN AND BUILDING

TELEPHONE 01945 466 986
FAX 01945 466 433
E-MAIL:
info@peterhumphrey.co.uk
30 OLD MARKET WISBECH CAMBS PE13 1NB