
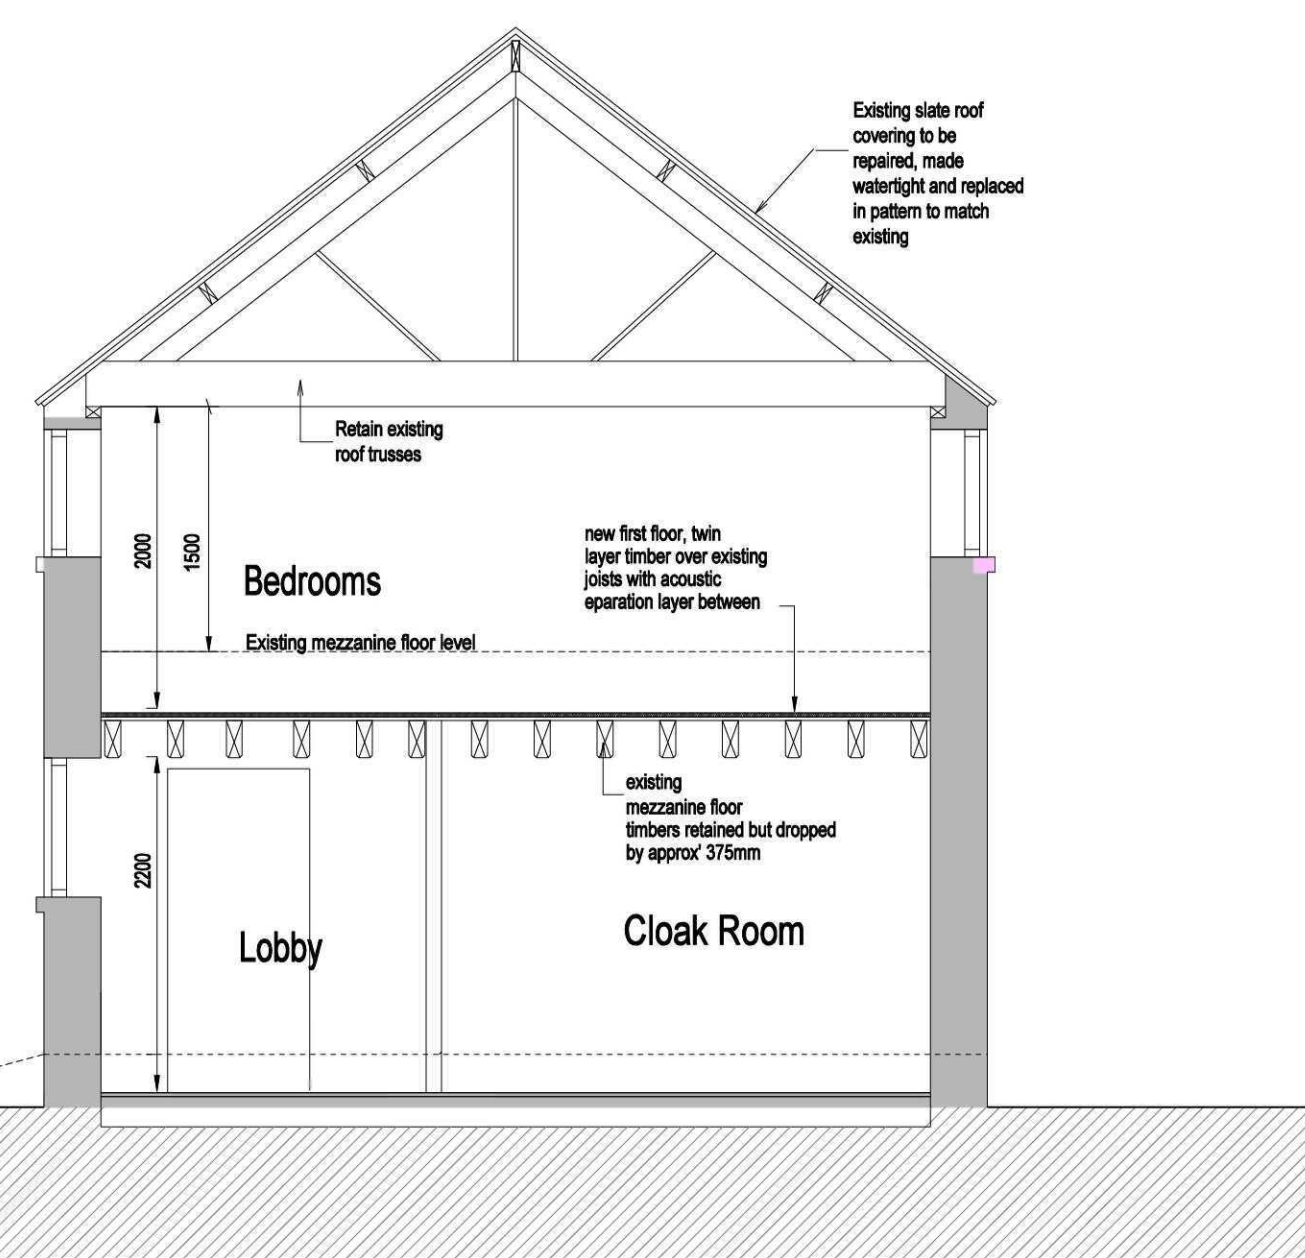
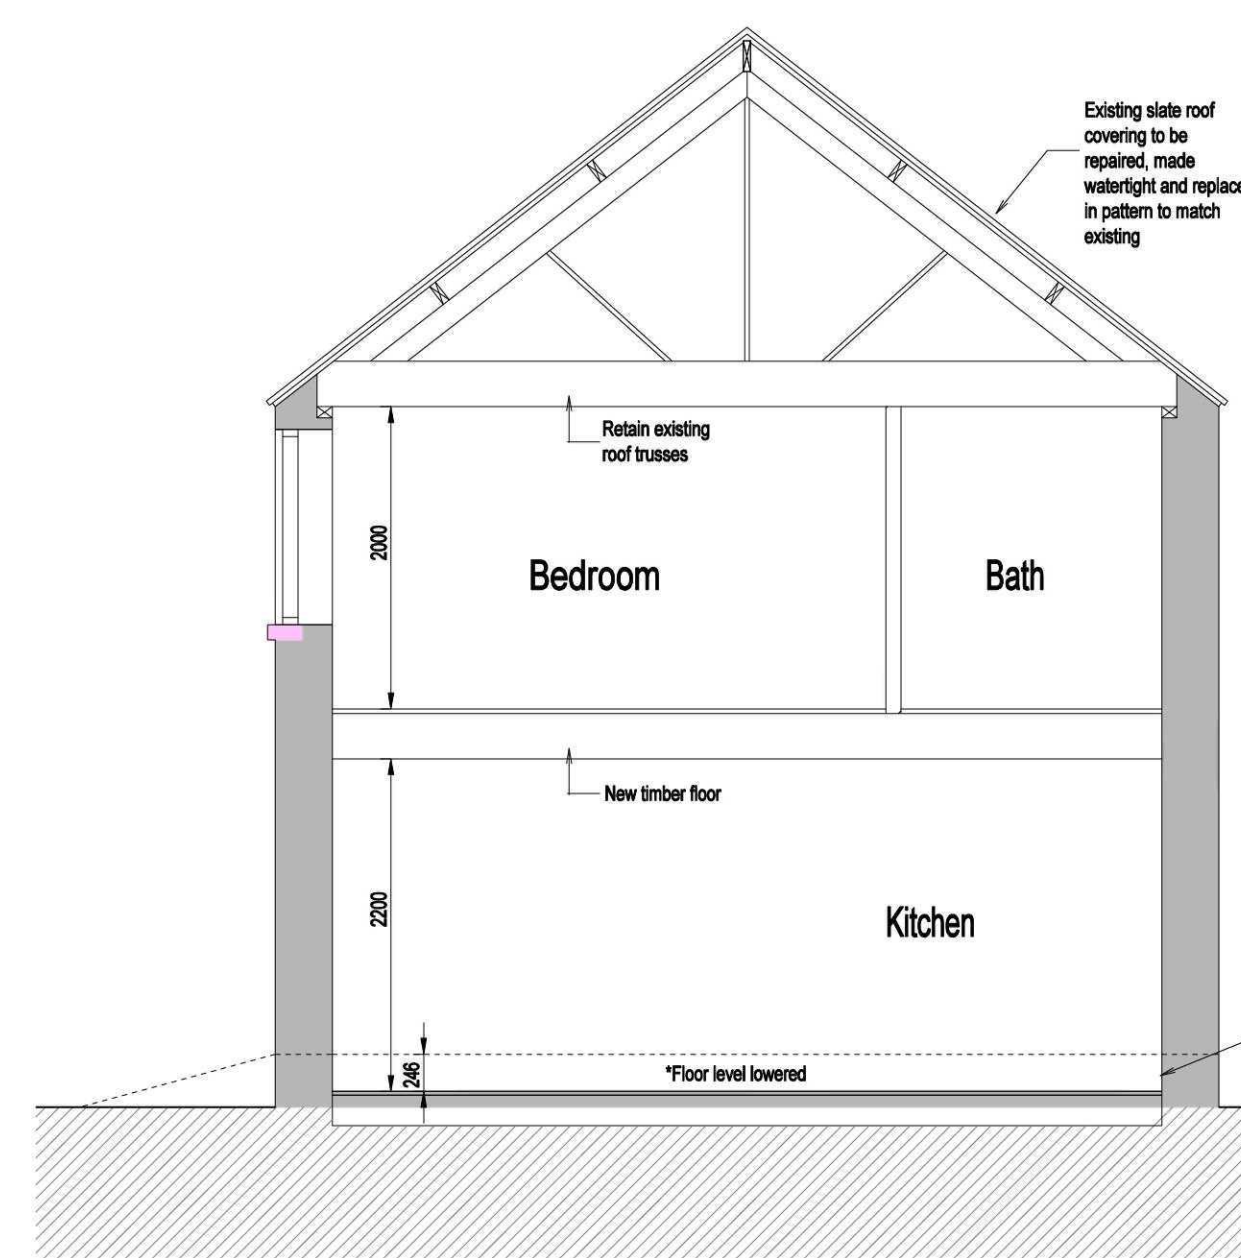
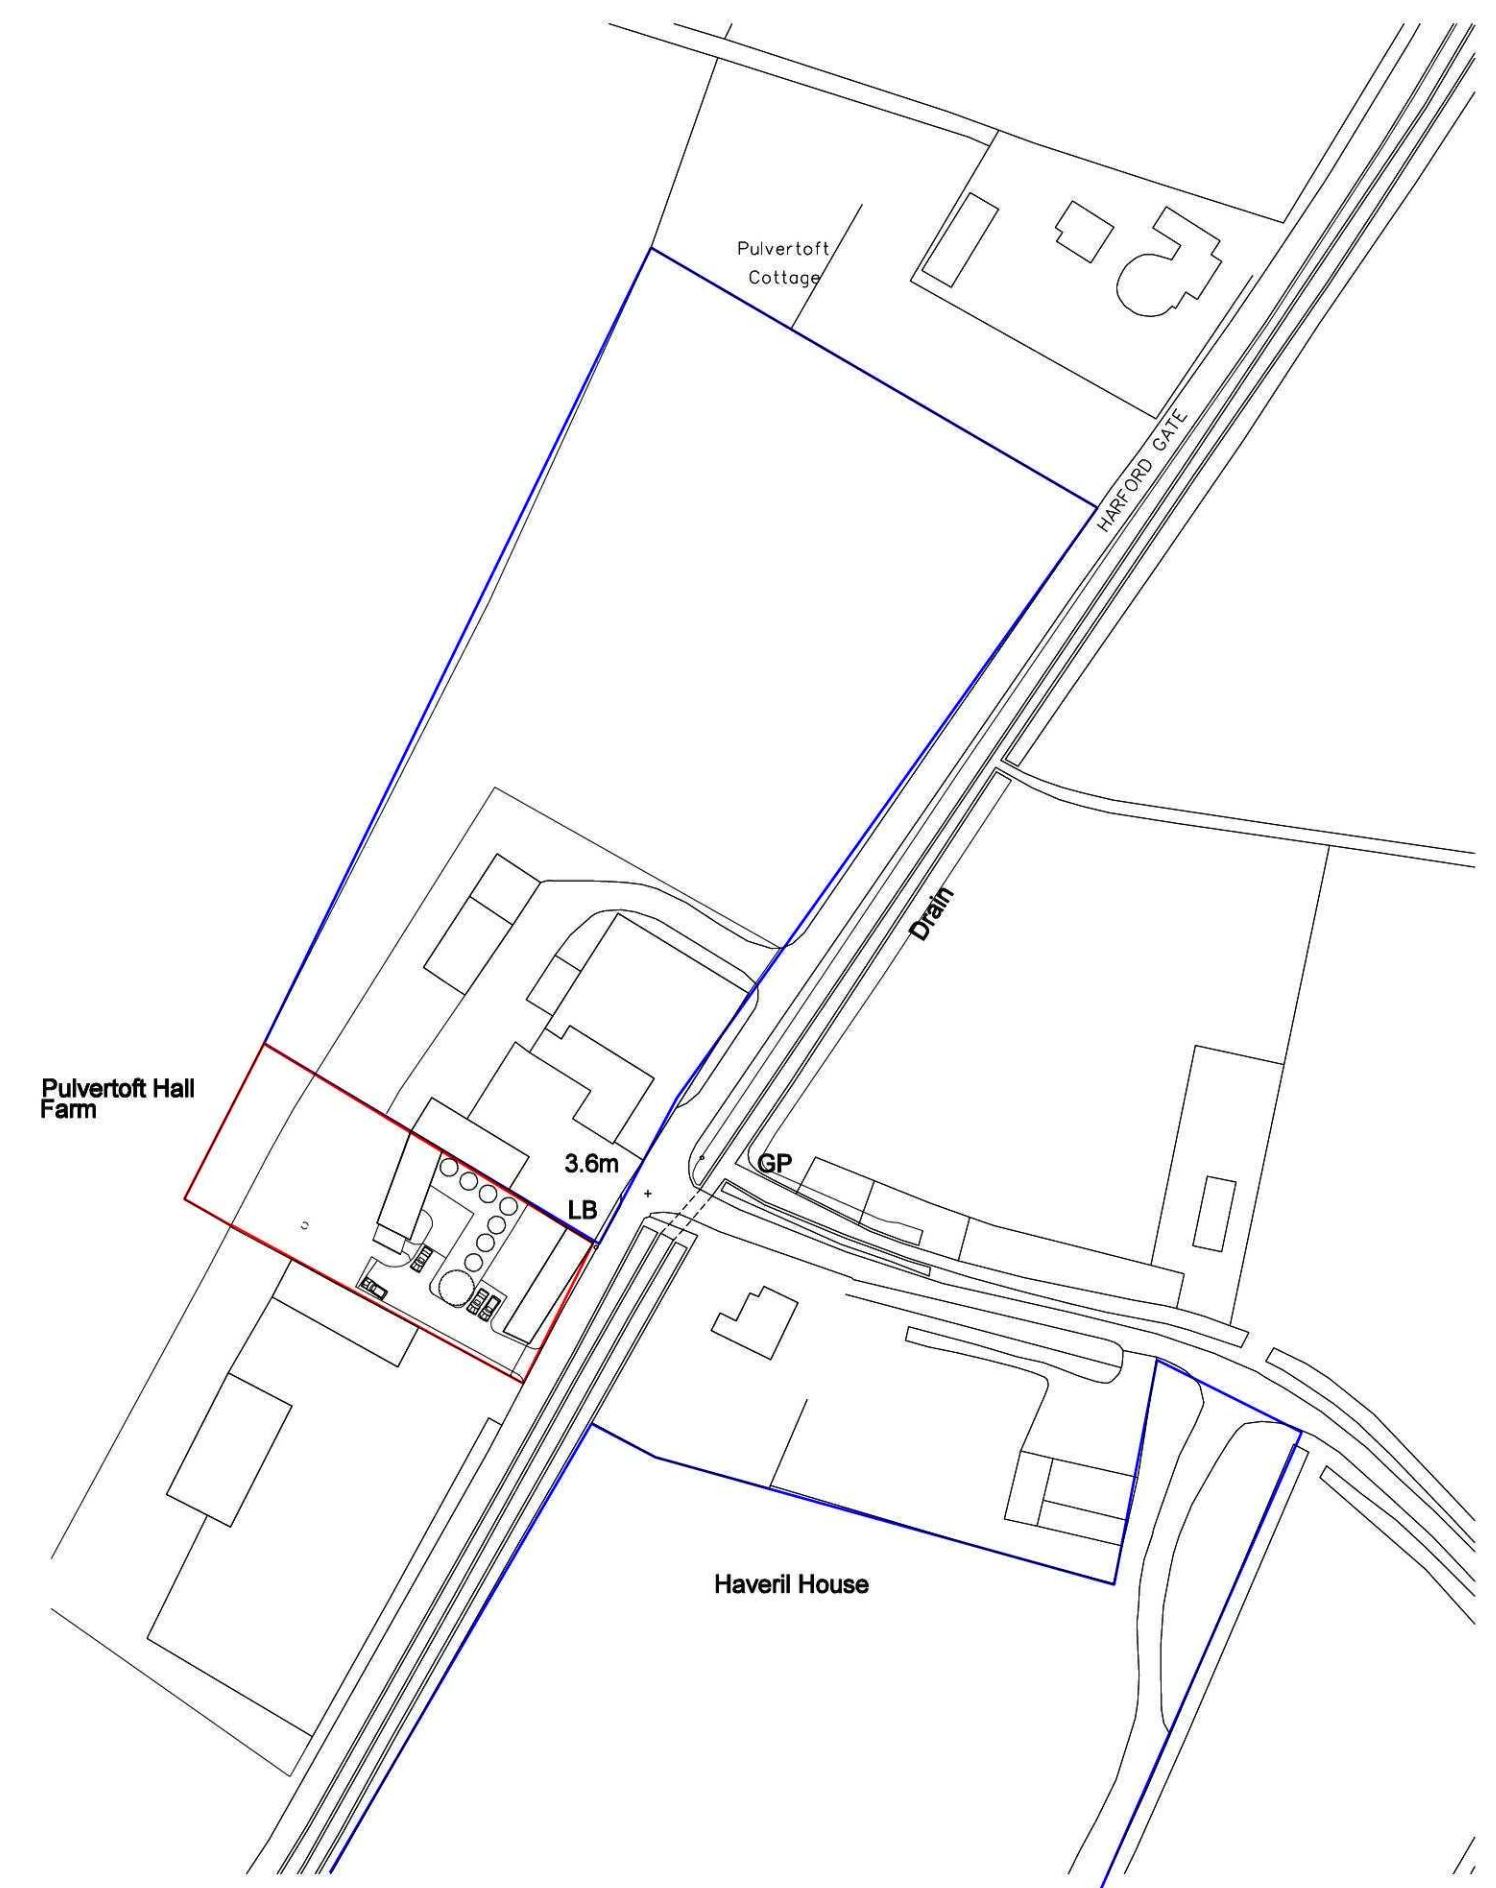
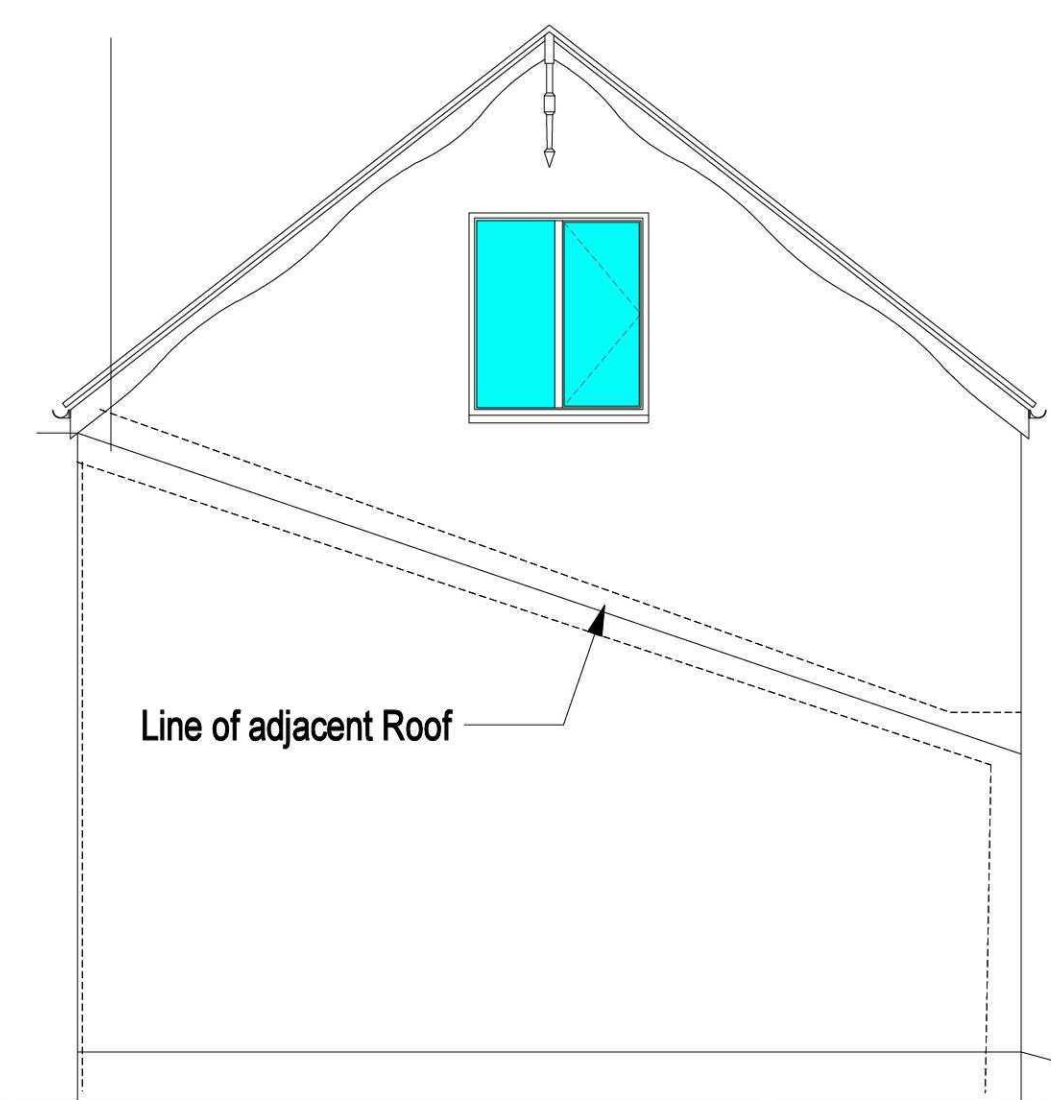


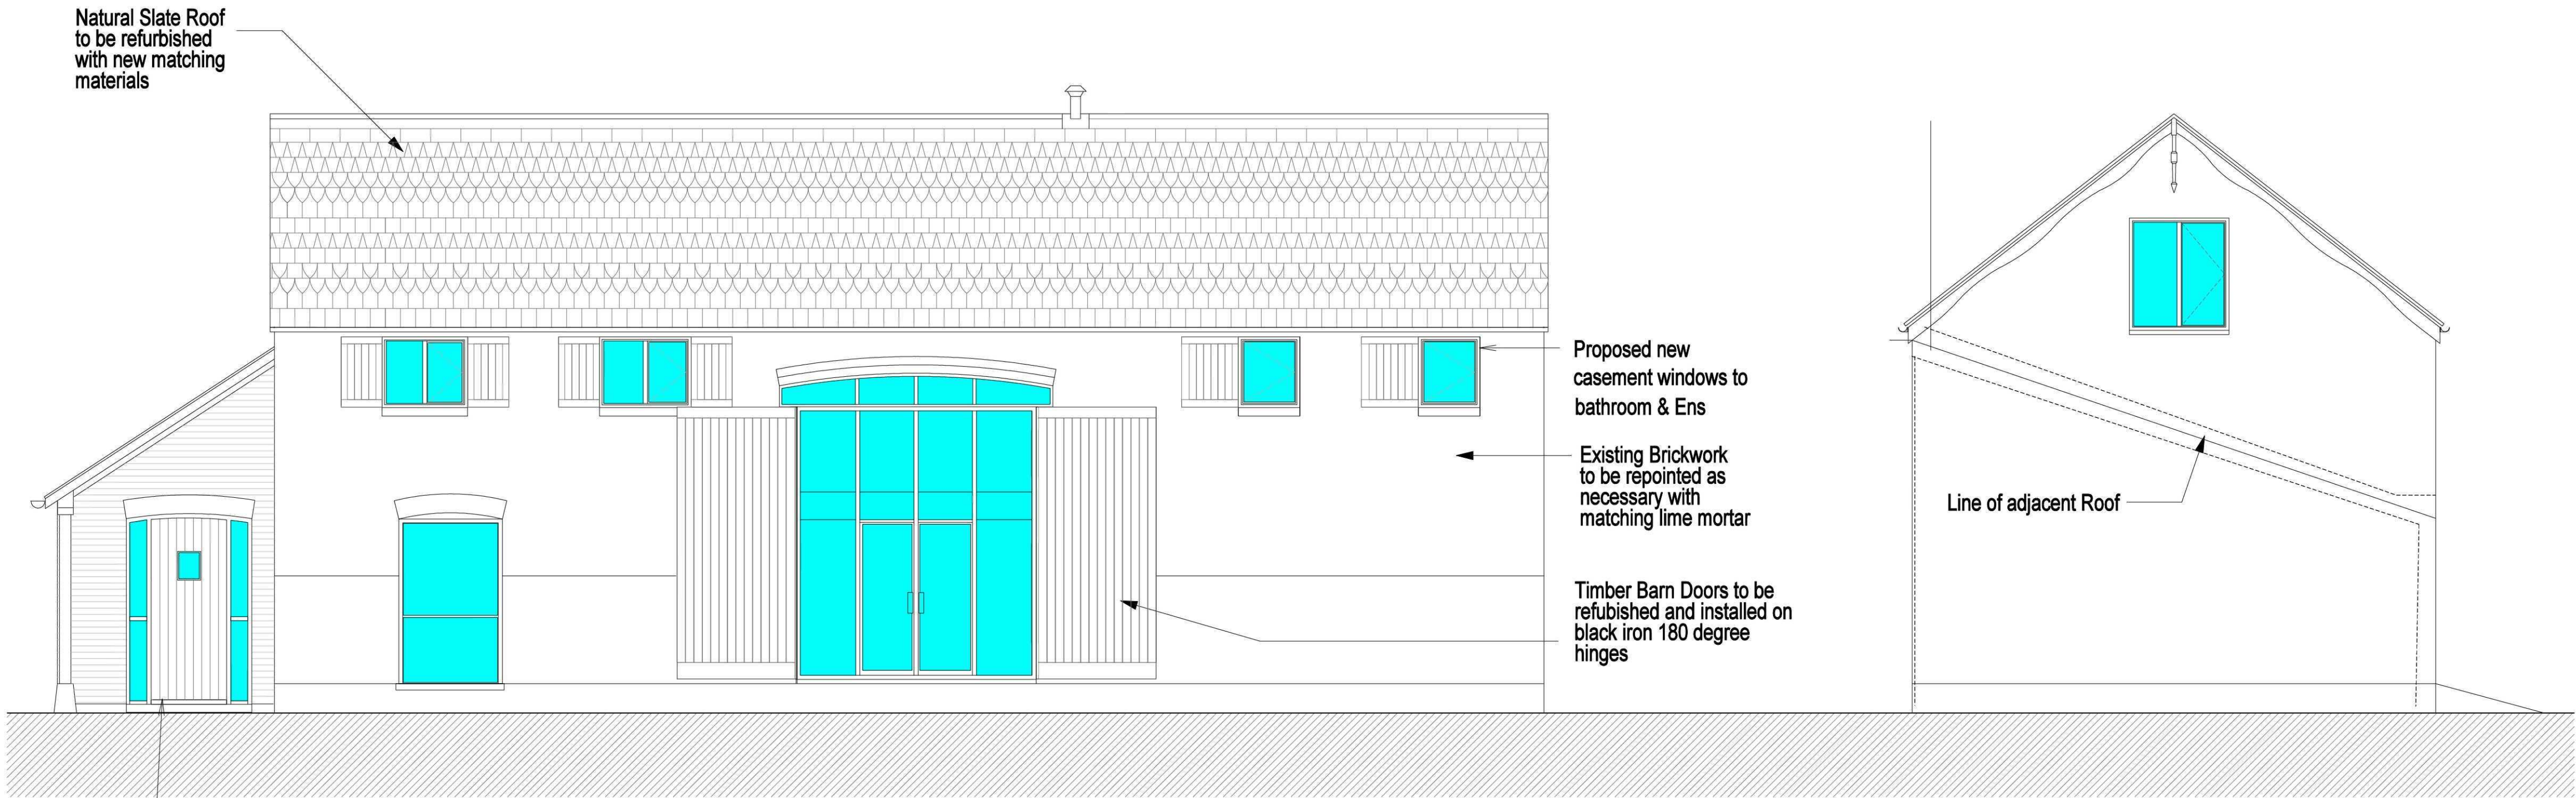

Block Plan 1:500

REV.	DETAILS	DATE
A	Adjusted to clients comments	Feb 2011
B	Site Plan and West Elevation Updated	Feb 2011
C	Additional Notation / Details Added	Sept 2011

DO NOT SCALE FROM THIS DRAWING
COPYRIGHT: THIS DRAWING MUST NOT BE ISSUED,
LOANED OR COPIED
WITHOUT THE CONSENT OF PETER HUMPHREY ASSOCIATES

Proposed Barn A Arrangement - Sheet 2 of 2

PROJECT	Conversion of Existing Barn to New Residence Farm Office and Holiday Let Accommodation Pulvertoft Hall, Gedney Broadgate Spalding, Lincolnshire
CLIENT	Mr W Fletcher
DATE	Jan 2011
SCALE	1:50 @ A1 1:100 @ A3
JOB No.	4650 / (P) 04
C	

Peter Humphrey Associates
ARCHITECTURAL DESIGN AND BUILDING
TELEPHONE 01945 466 986
FAX 01945 466 433
E-MAIL: info@peterhumphrey.co.uk
30 OLD MARKET WISBECH CAMBS PE13 1NB