



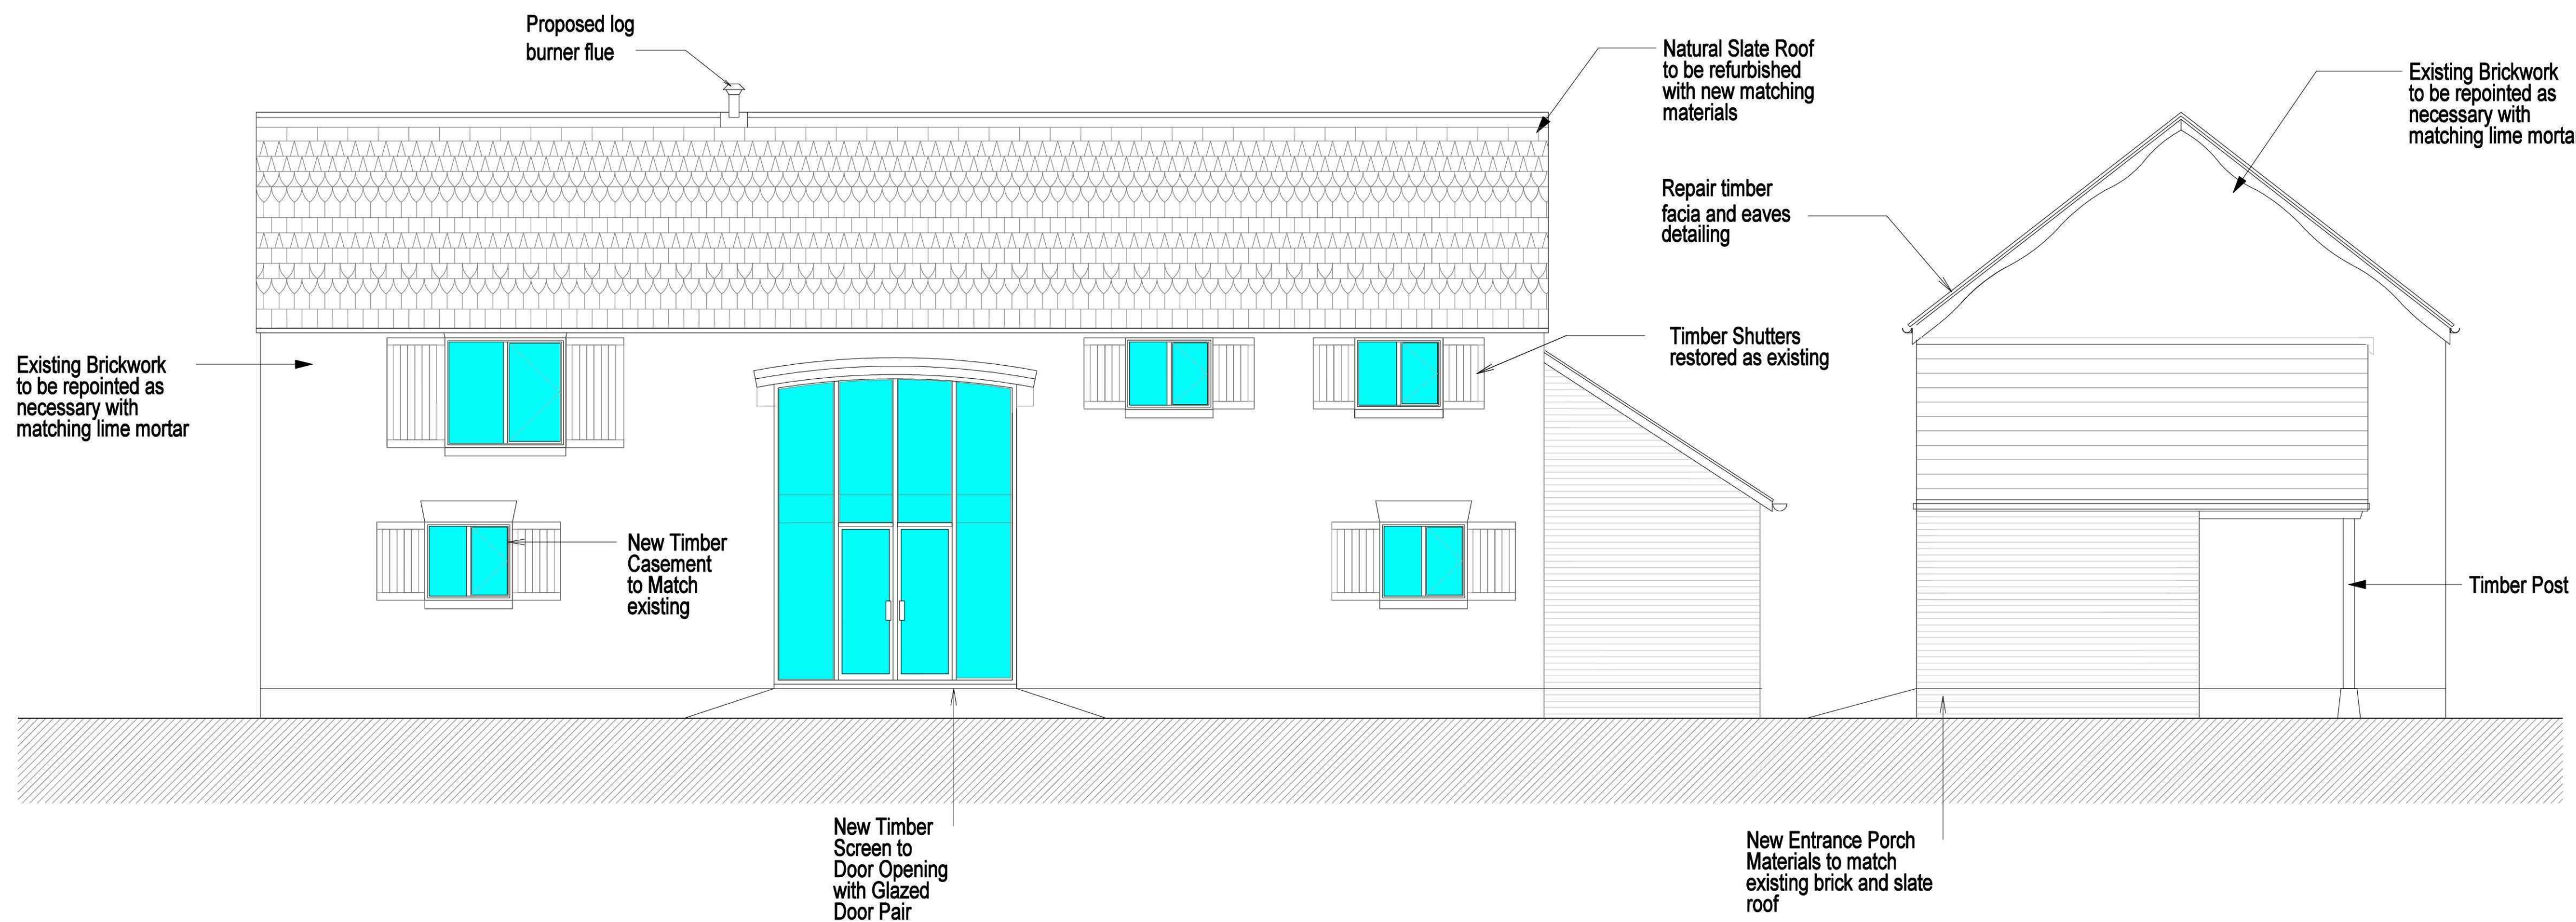


NORTH WEST ELEVATION

SOUTH WEST ELEVATION

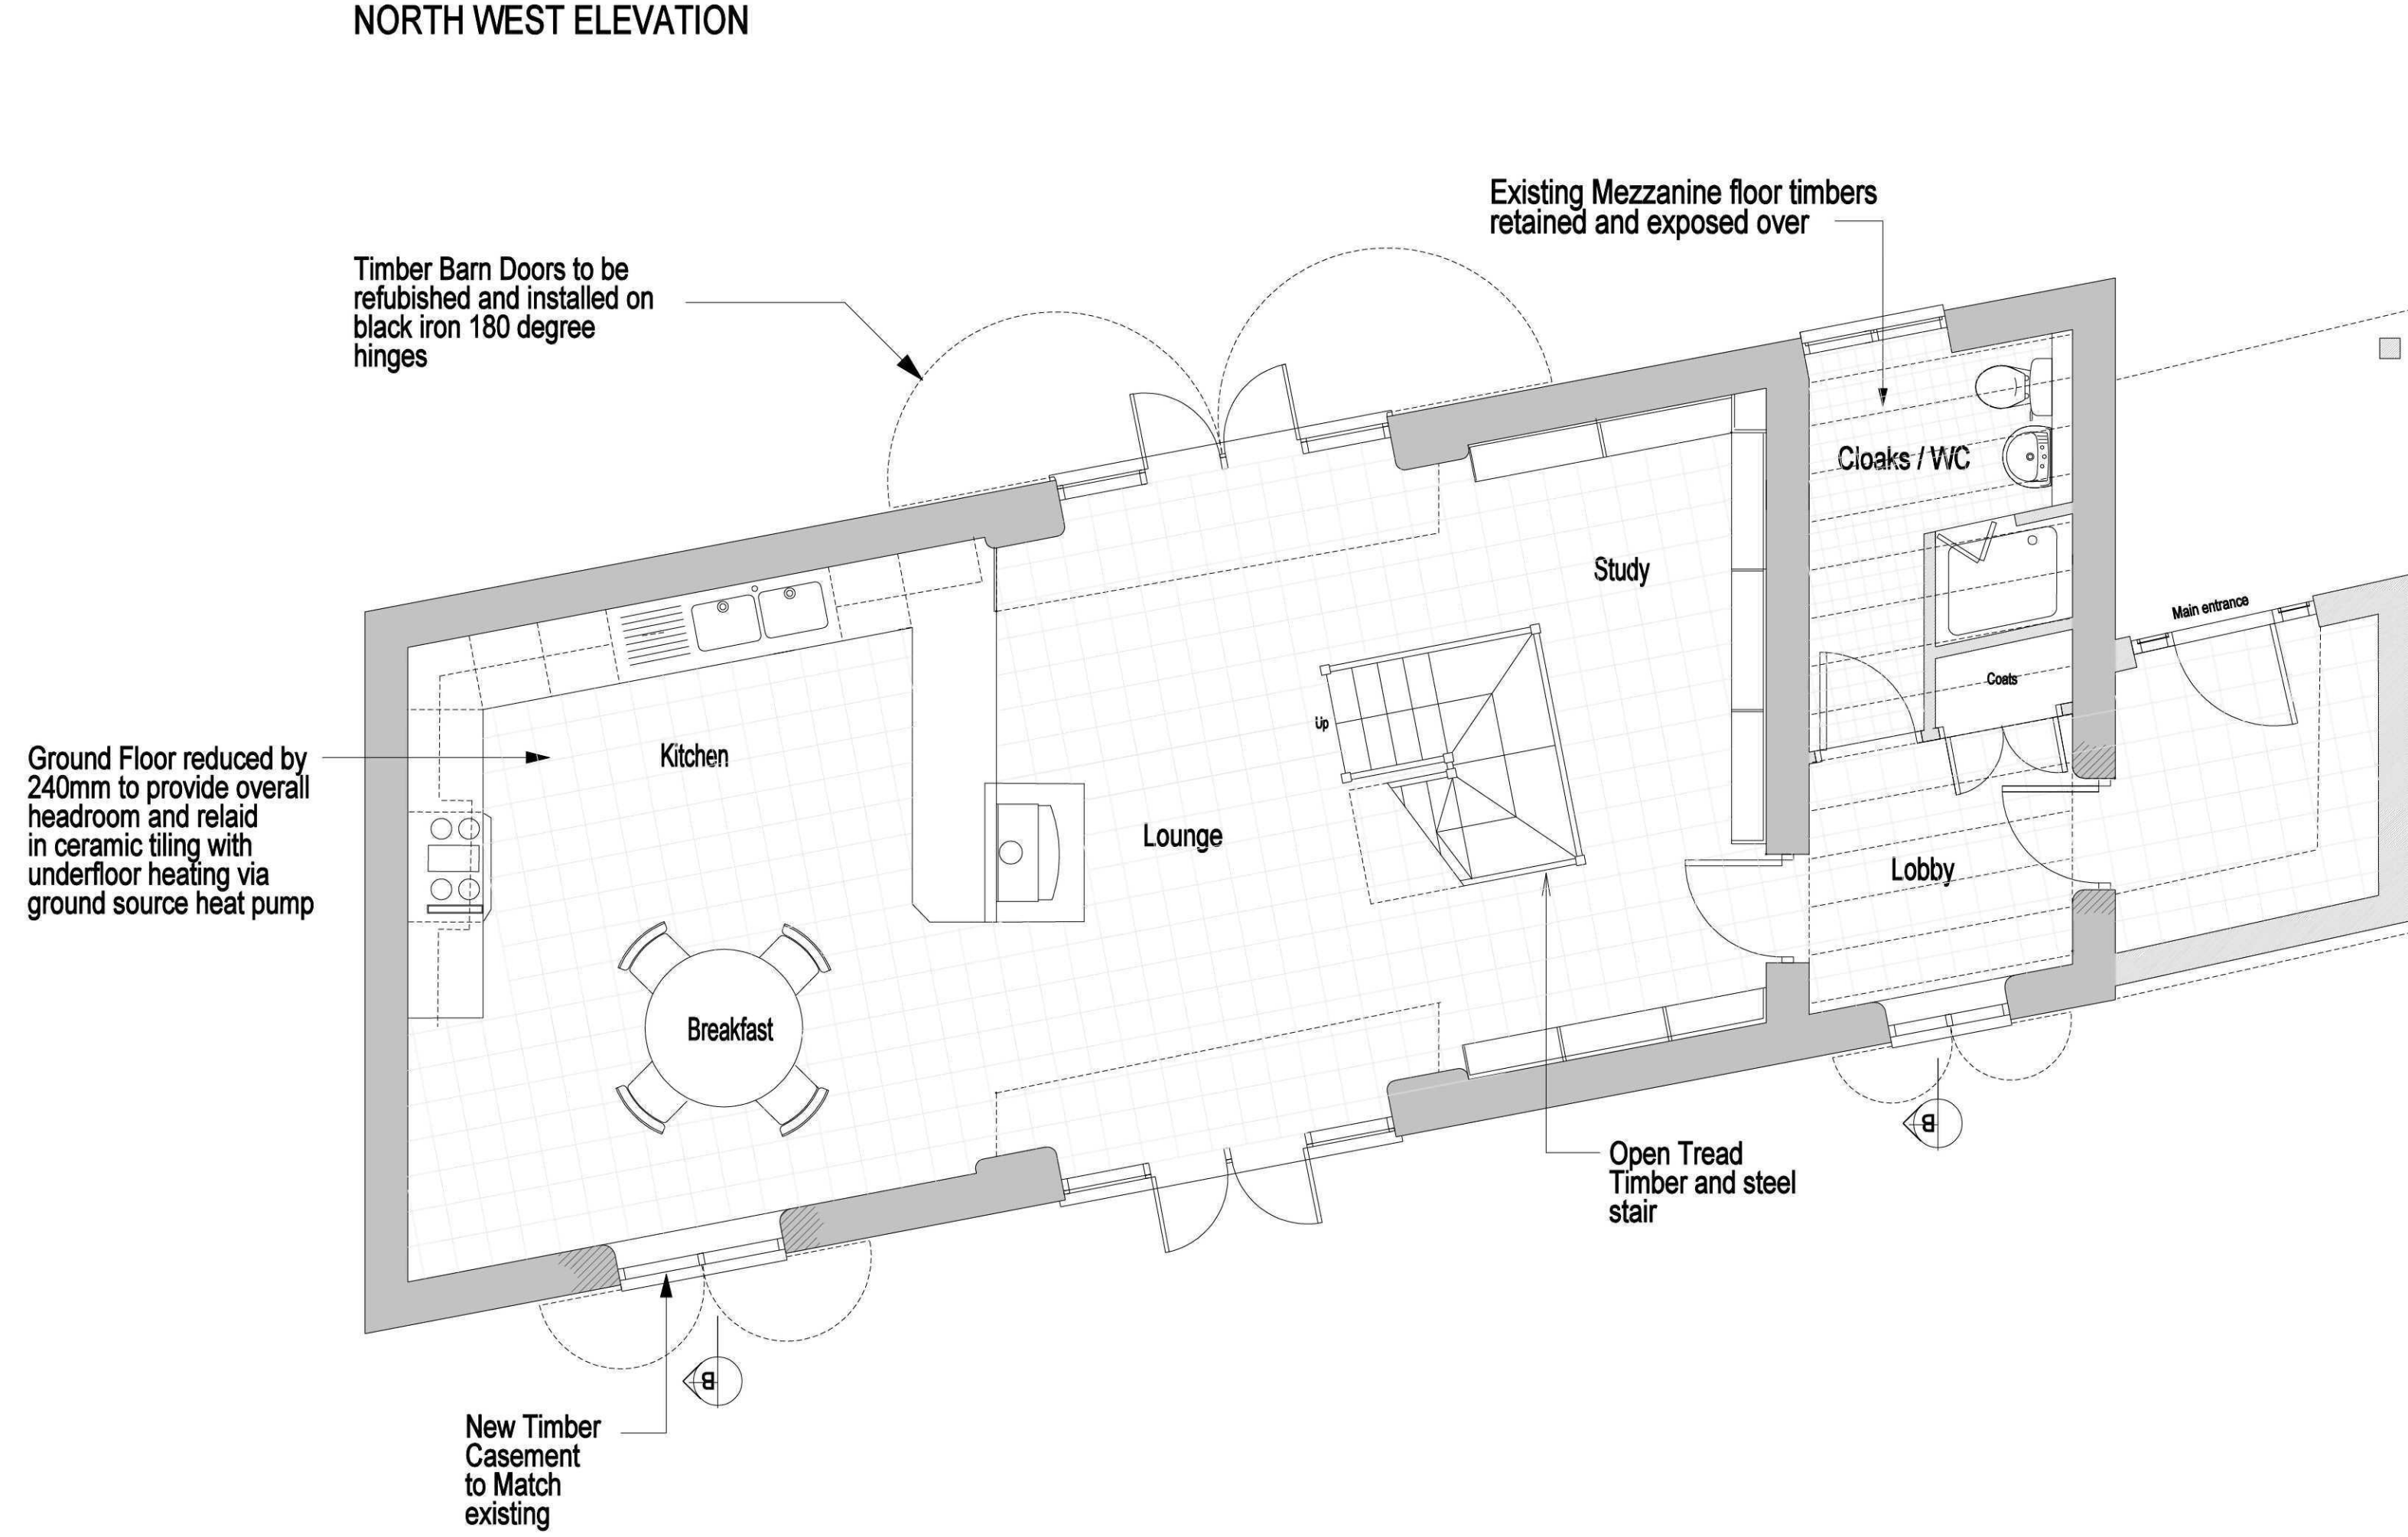

Ground Floor Plan

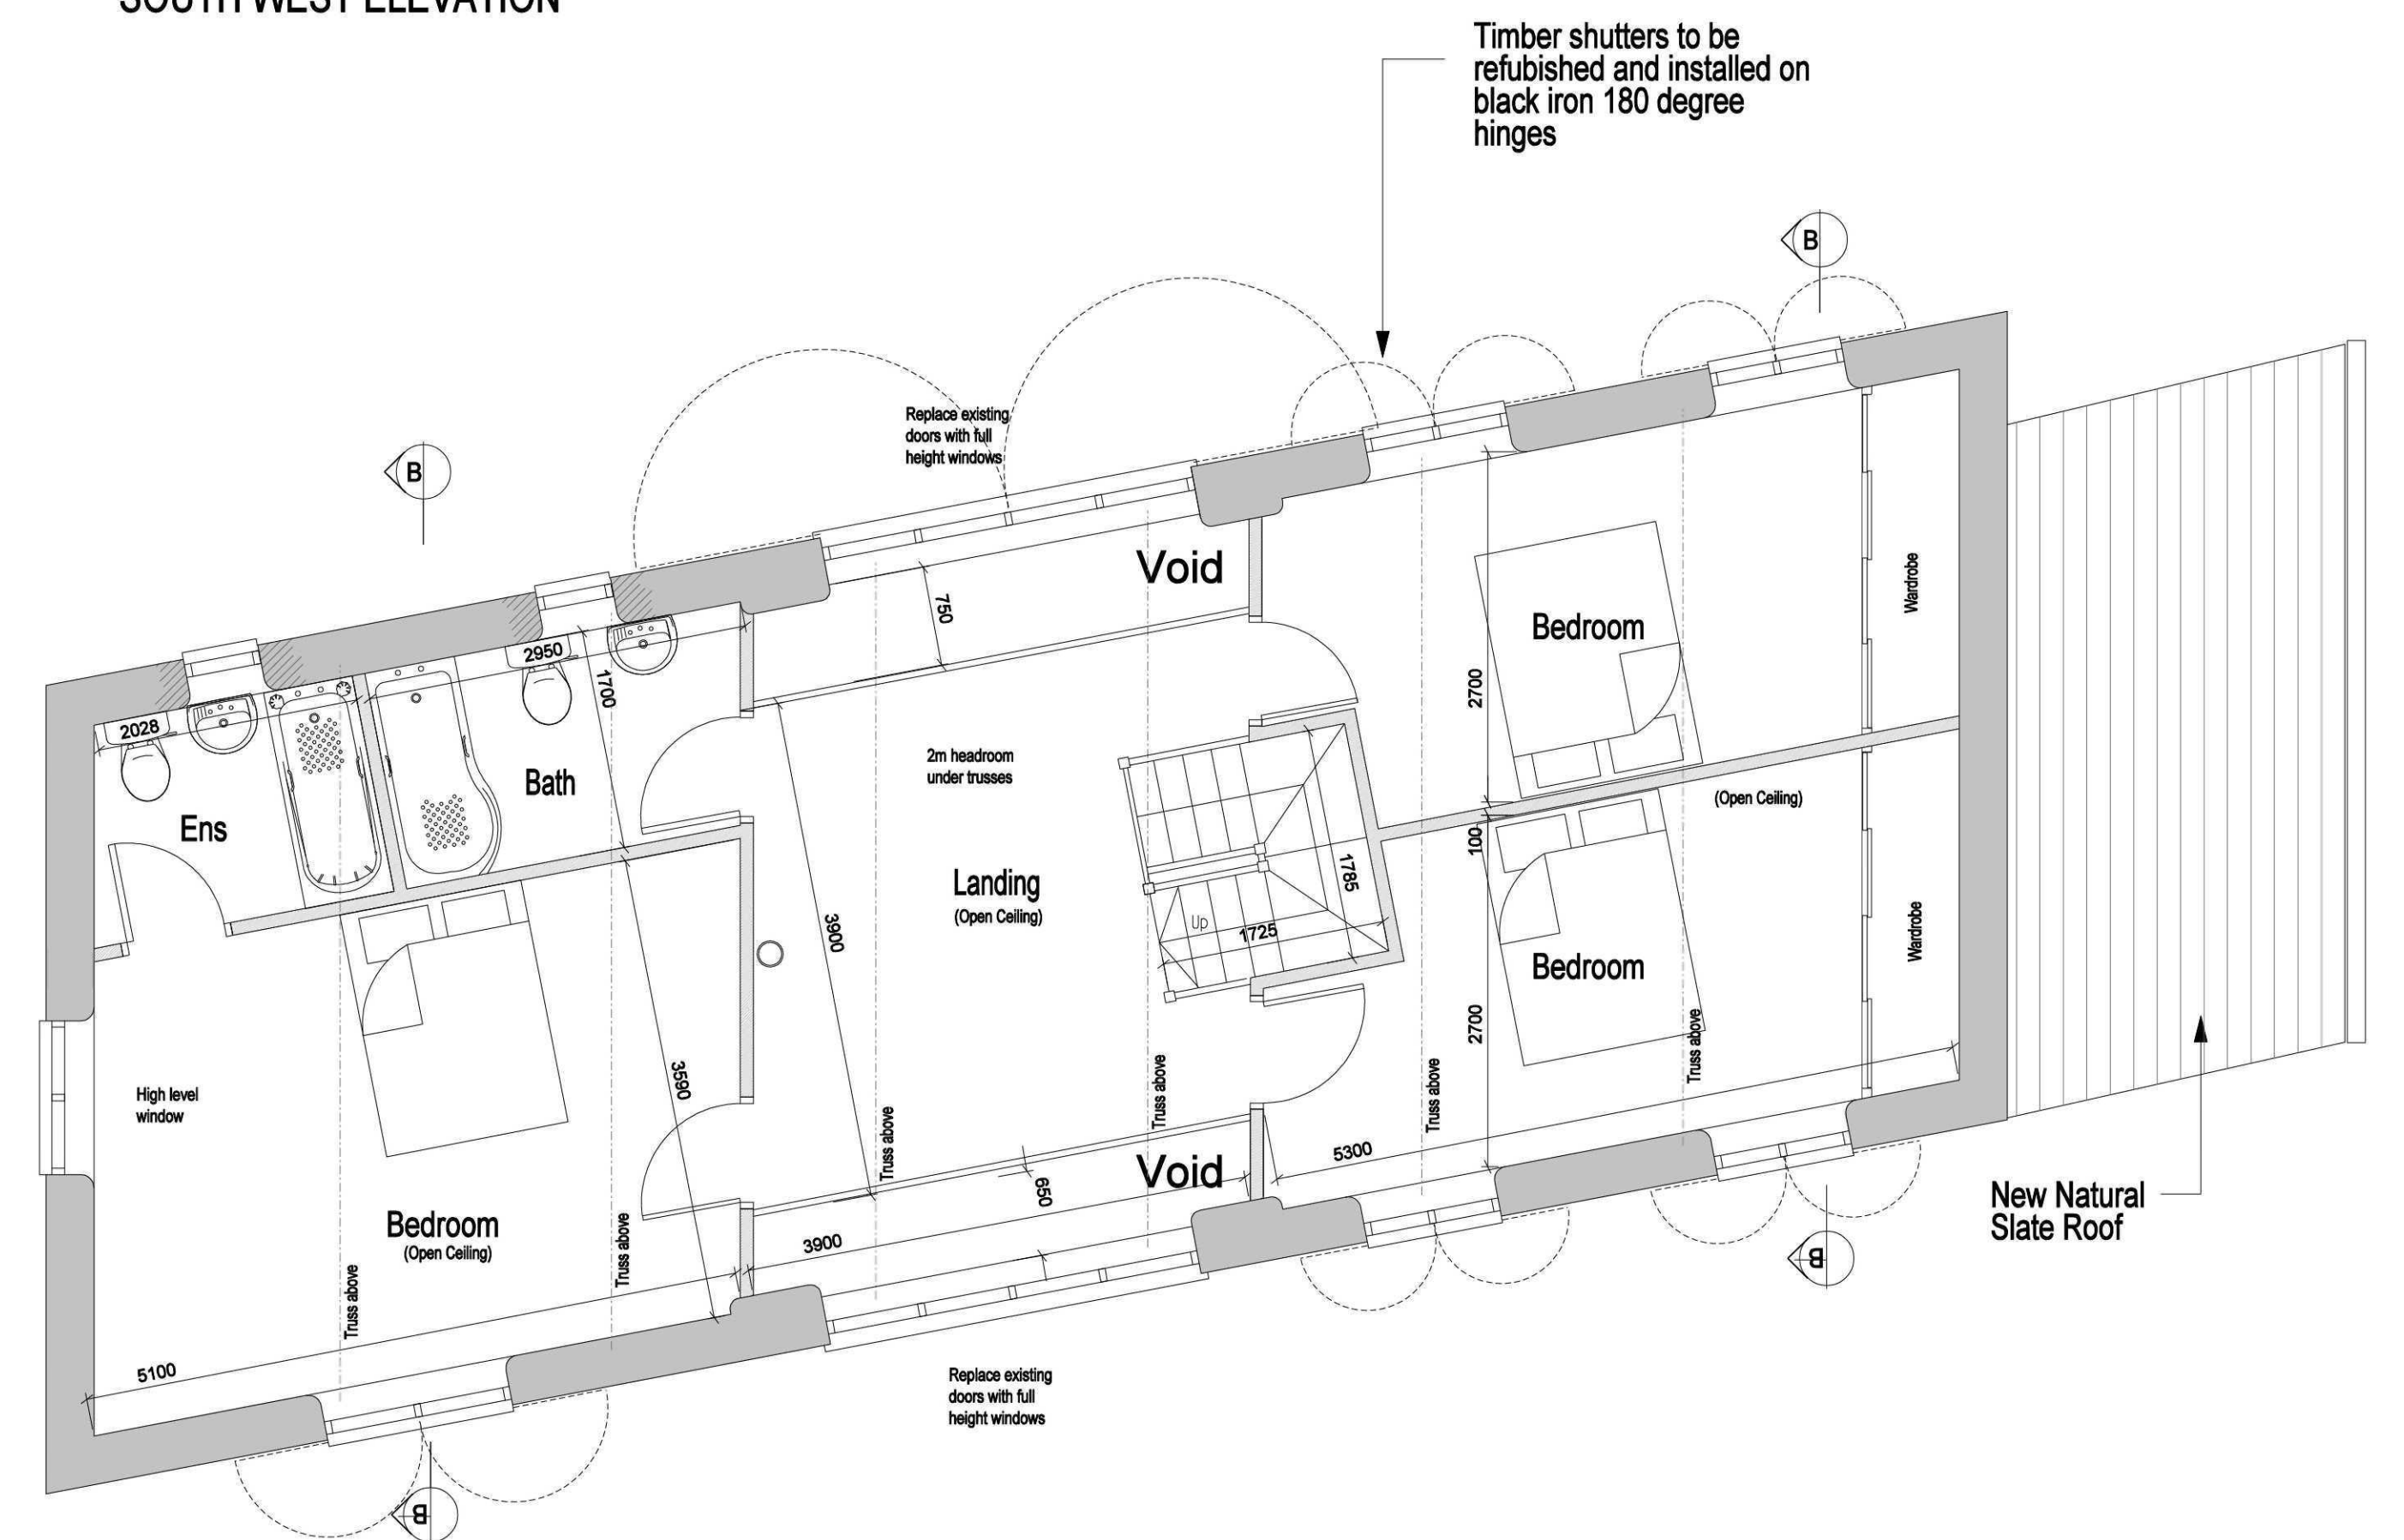

First Floor Plan

REV.	DETAILS	DATE
A	Adjusted to Clients Comments	Feb 2011
B	Main Entrance Door Screen revised	Feb 2011
C	Additional Notation and Details Added	Sept 2011
DO NOT SCALE FROM THIS DRAWING COPYRIGHT: THIS DRAWING MUST NOT BE ISSUED, LOANED OR COPIED WITHOUT THE CONSENT OF PETER HUMPHREY ASSOCIATES		

NOTES

Proposed Barn A Arrangement Sheet 1 of 2

PROJECT Conversion of Existing Barn to New Residence Farm Office and Holiday Let Accommodation Pulvertoft Hall, Gedney Broadgate Spalding, Lincolnshire			
CLIENT Mr W Fletcher			
DATE	Jan 2011	SCALE	1:50
JOB No.	4650 / (P) 03	B	



Peter Humphrey Associates
ARCHITECTURAL DESIGN AND BUILDING
TELEPHONE 01945 466 966
FAX 01945 466 433
E-MAIL:
info@peterhumphrey.co.uk
30 OLD MARKET WISBECH CAMBS PE13 1NB