


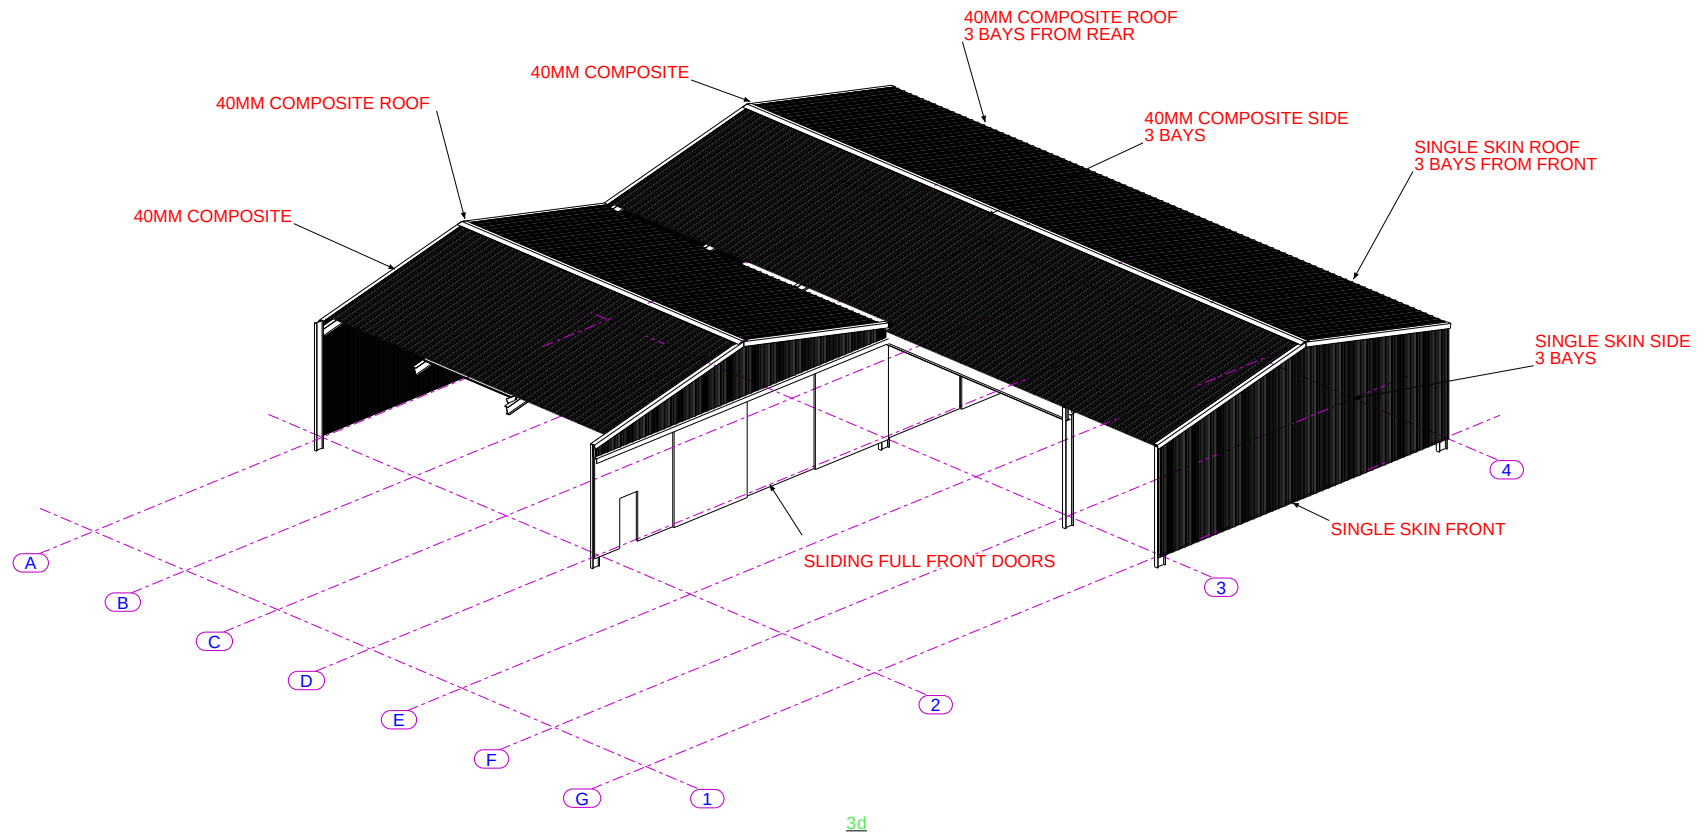

REV MARK	DESCRIPTION	By	Date	By	Date
		CREATED		CHECKED	
BUS STORE PE12 9HL		POWERED BY  A TRIMBLE COMPANY			
DRAWING TITLE	3D VIEW				
CONTRACT	MARK JUDD				
MODELLED BY	DRG MODELLED		ISSUE DATE		
CONTRACT NO	1301		SCALE		1:100
DRAWING No	G [1]		REVISION No.		