

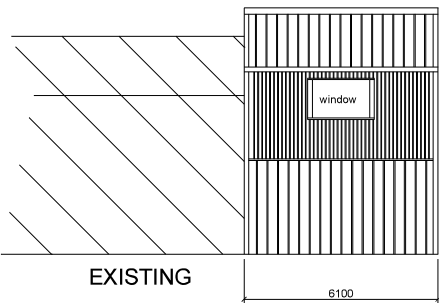


EXISTING

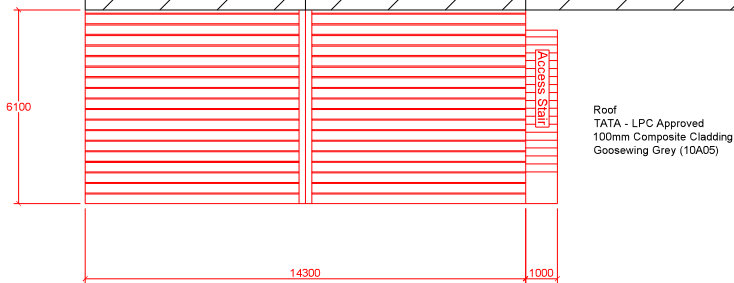


Side Elevation

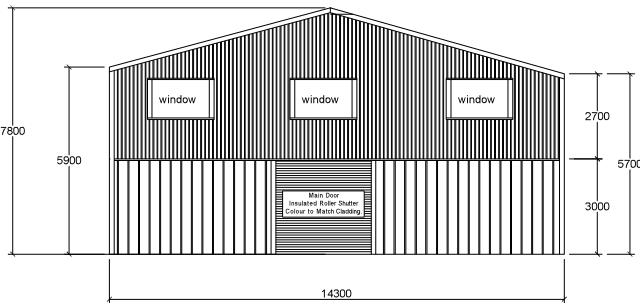

Front Elevation

Top Band - Wall
TATA - LPC Approved
100mm Composite Cladding
Olive Green (12B27)
With Feature Timber to outside.

Lower Band - Wall
TATA - LPC Approved
100mm Composite Cladding
Olive Green (12B27)

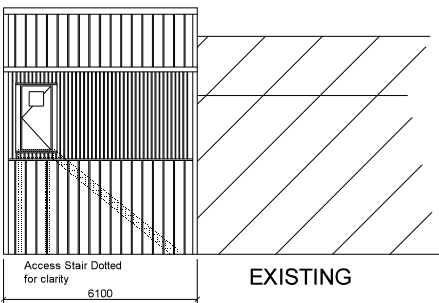

Side Elevation

