


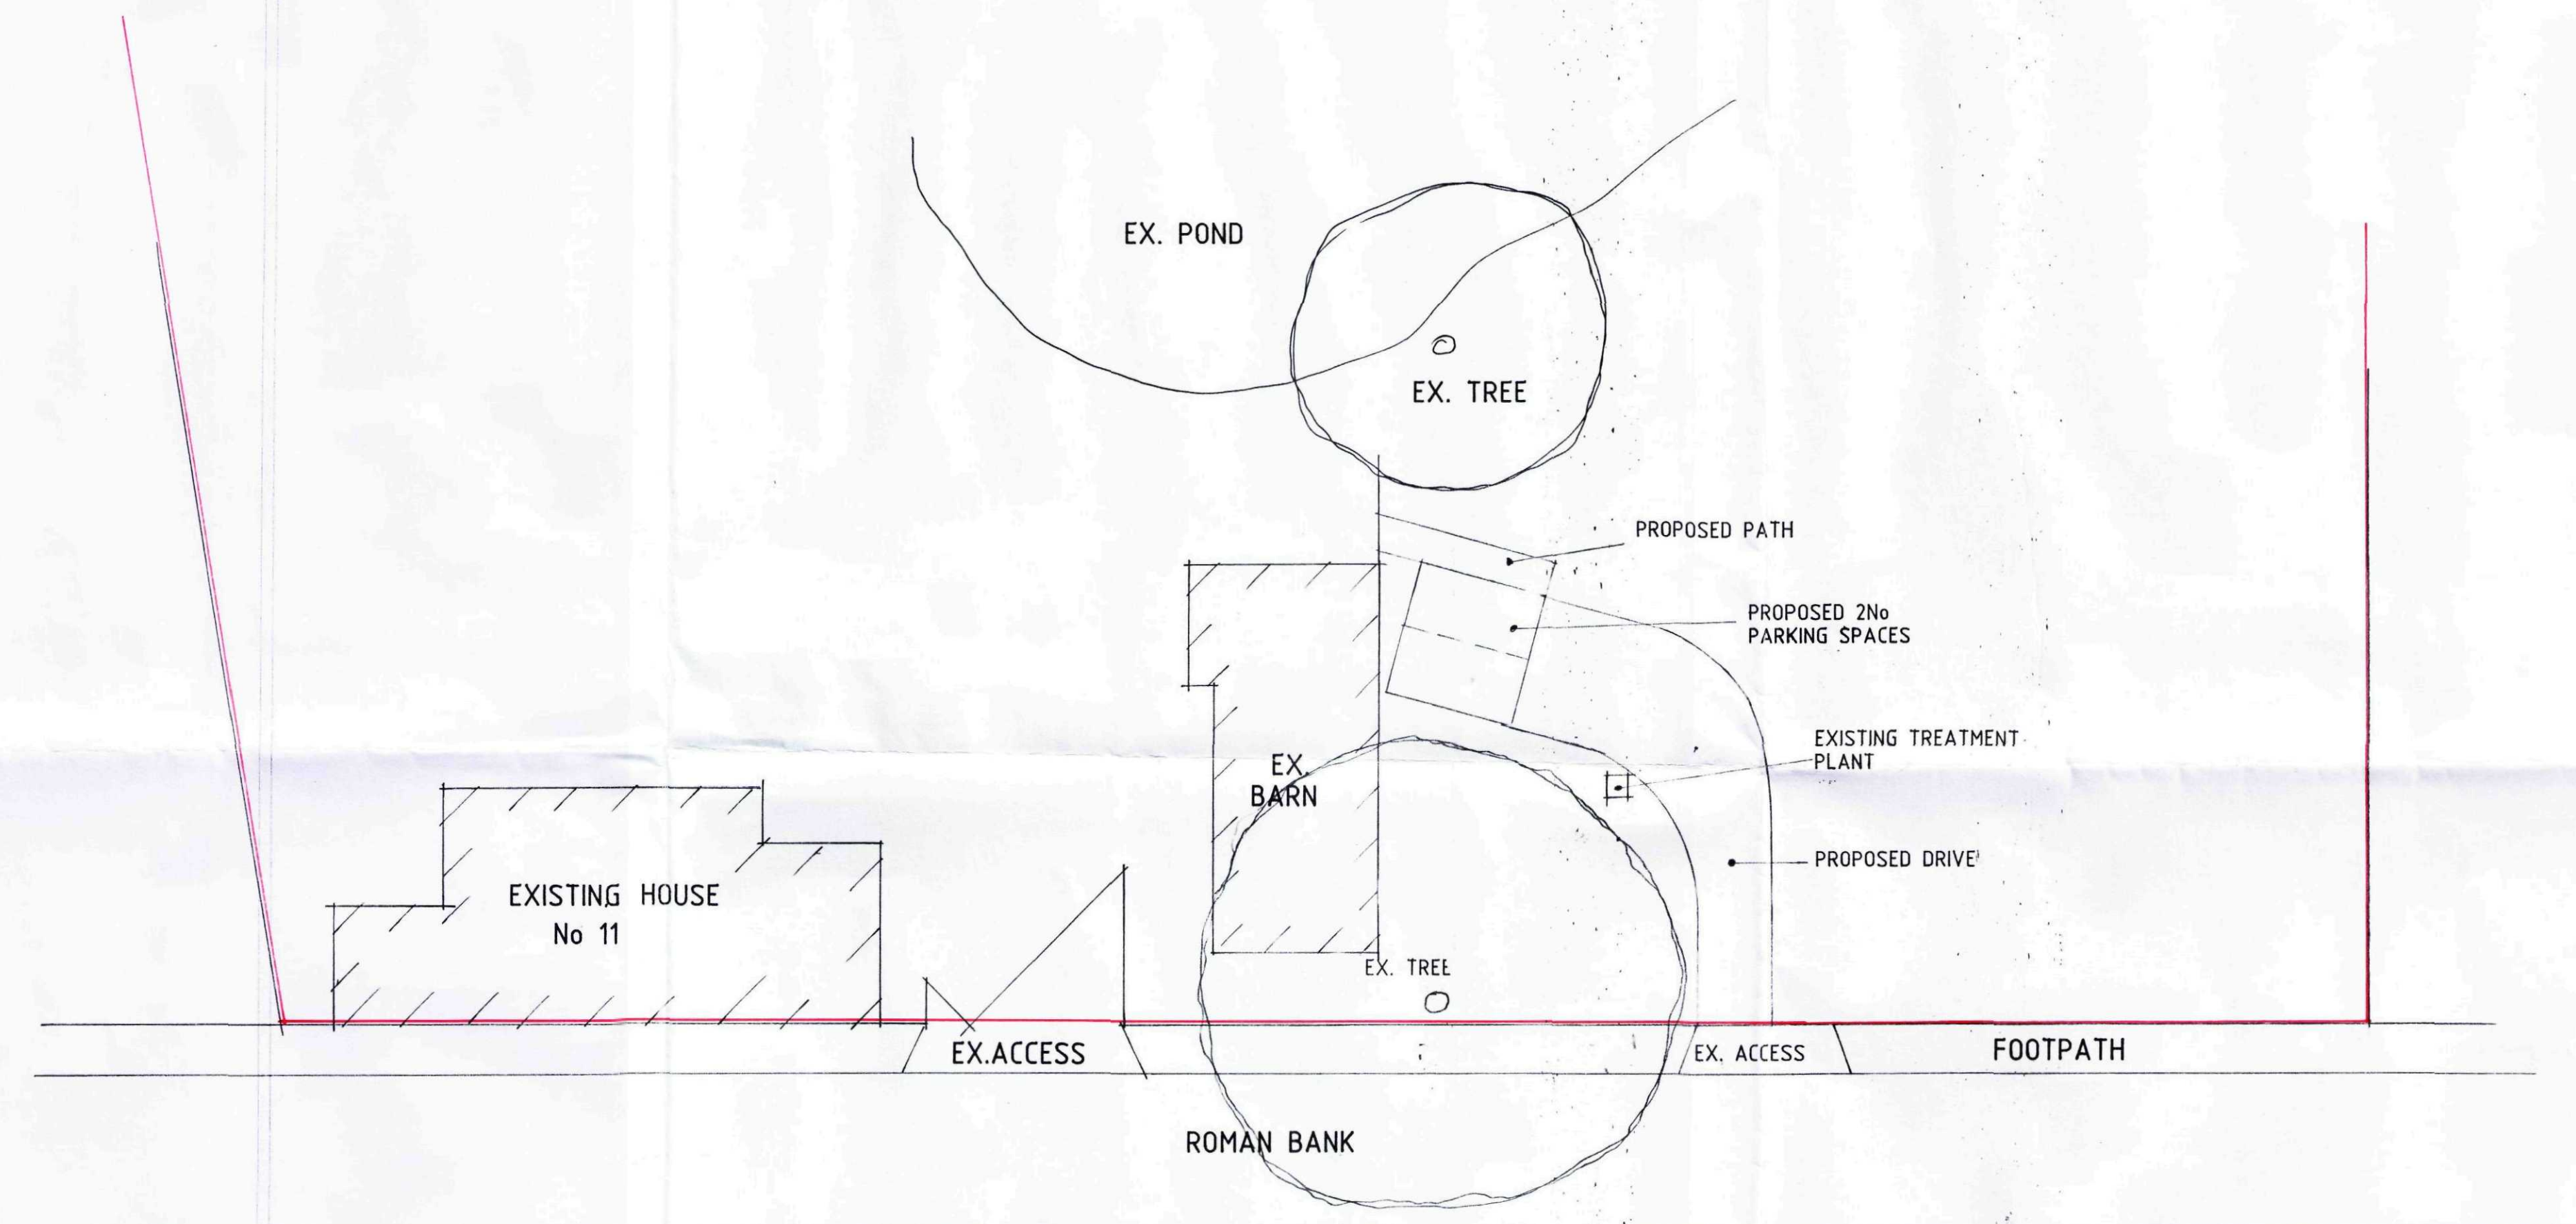

Proposed path to be 1.2m wide.

Proposed path and parking spaces to be of block paving, or similar approved.

Proposed drive to be of washed gravel on 150mm well-compacted hardcore with edging kerbs.

Proposed parking spaces to be 2.0m from the spread of the existing adjacent tree.

Where drive is close to existing treatment plant provide all necessary strengthening to manufacturer's instructions.



A - DESIGN ALTS - 21.9.10

Status
DESIGN
CONSULTANTS IN ARCHITECTURE & PLANNING

PROPOSED CAR PARKING
& DRIVE AT 11 ROMAN
BANK, GEDNEY DYKE FOR

MR. L. WATSON.

1:200

SD10-028/1

JULY-10

B.GILHAM.

2 Edinburgh Walk, Holbeach,
Spalding, Lincs. PE12 7AP
Tel: 01406 424343 Fax: 01406 490702



SITE PLAN