
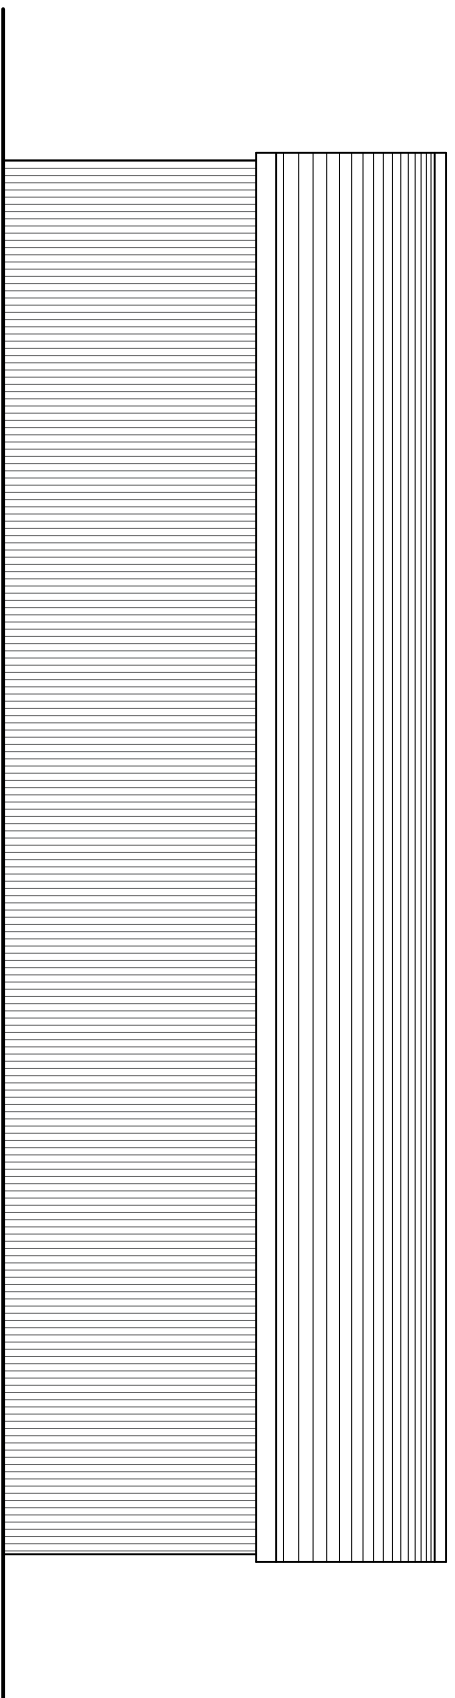
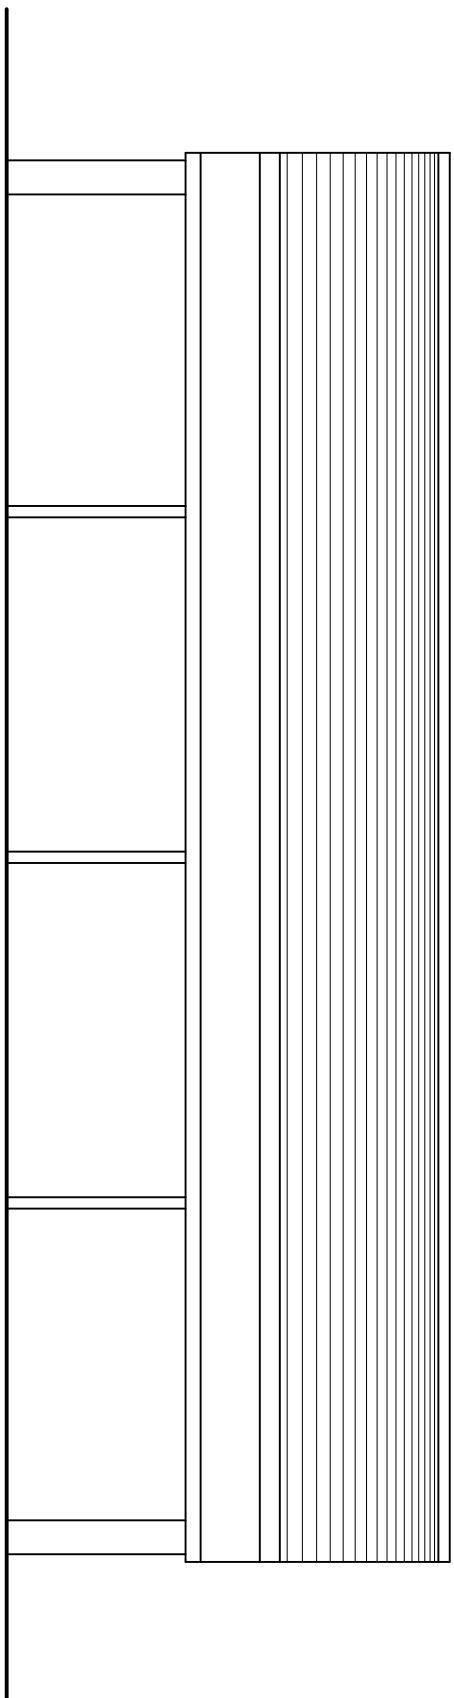
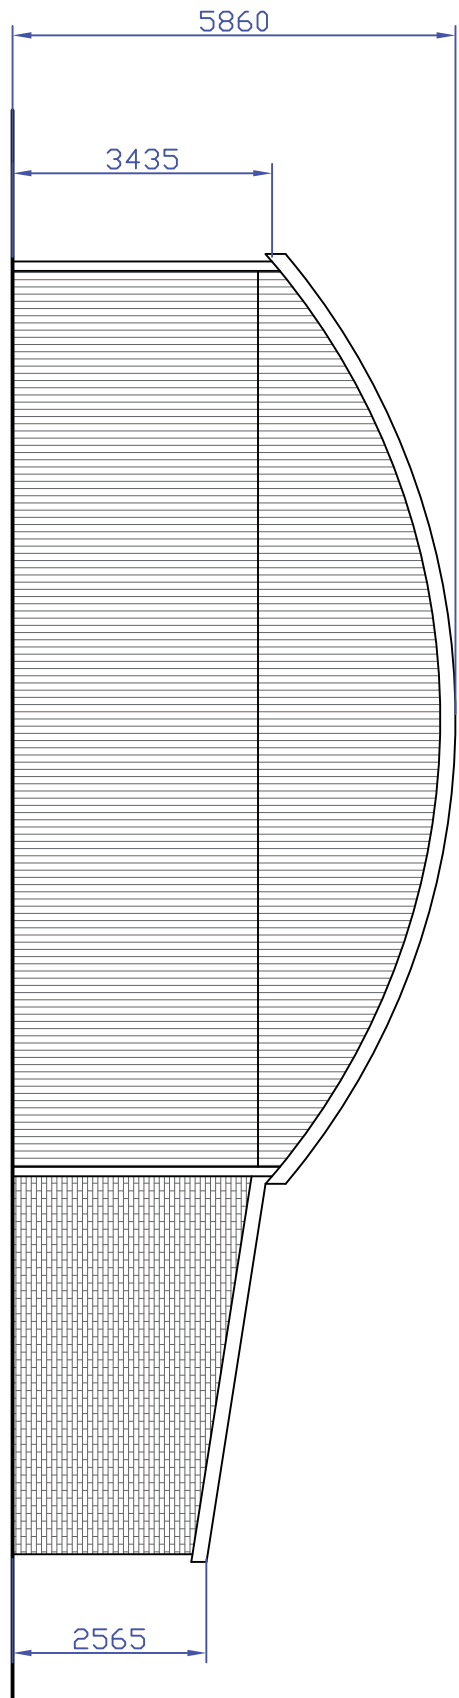
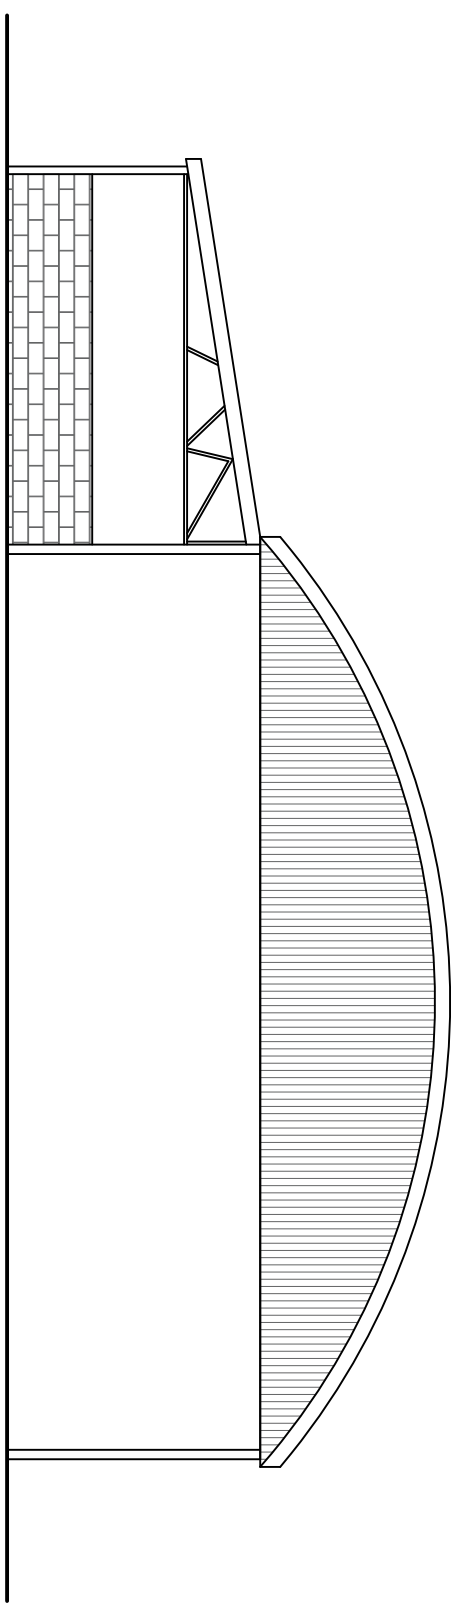
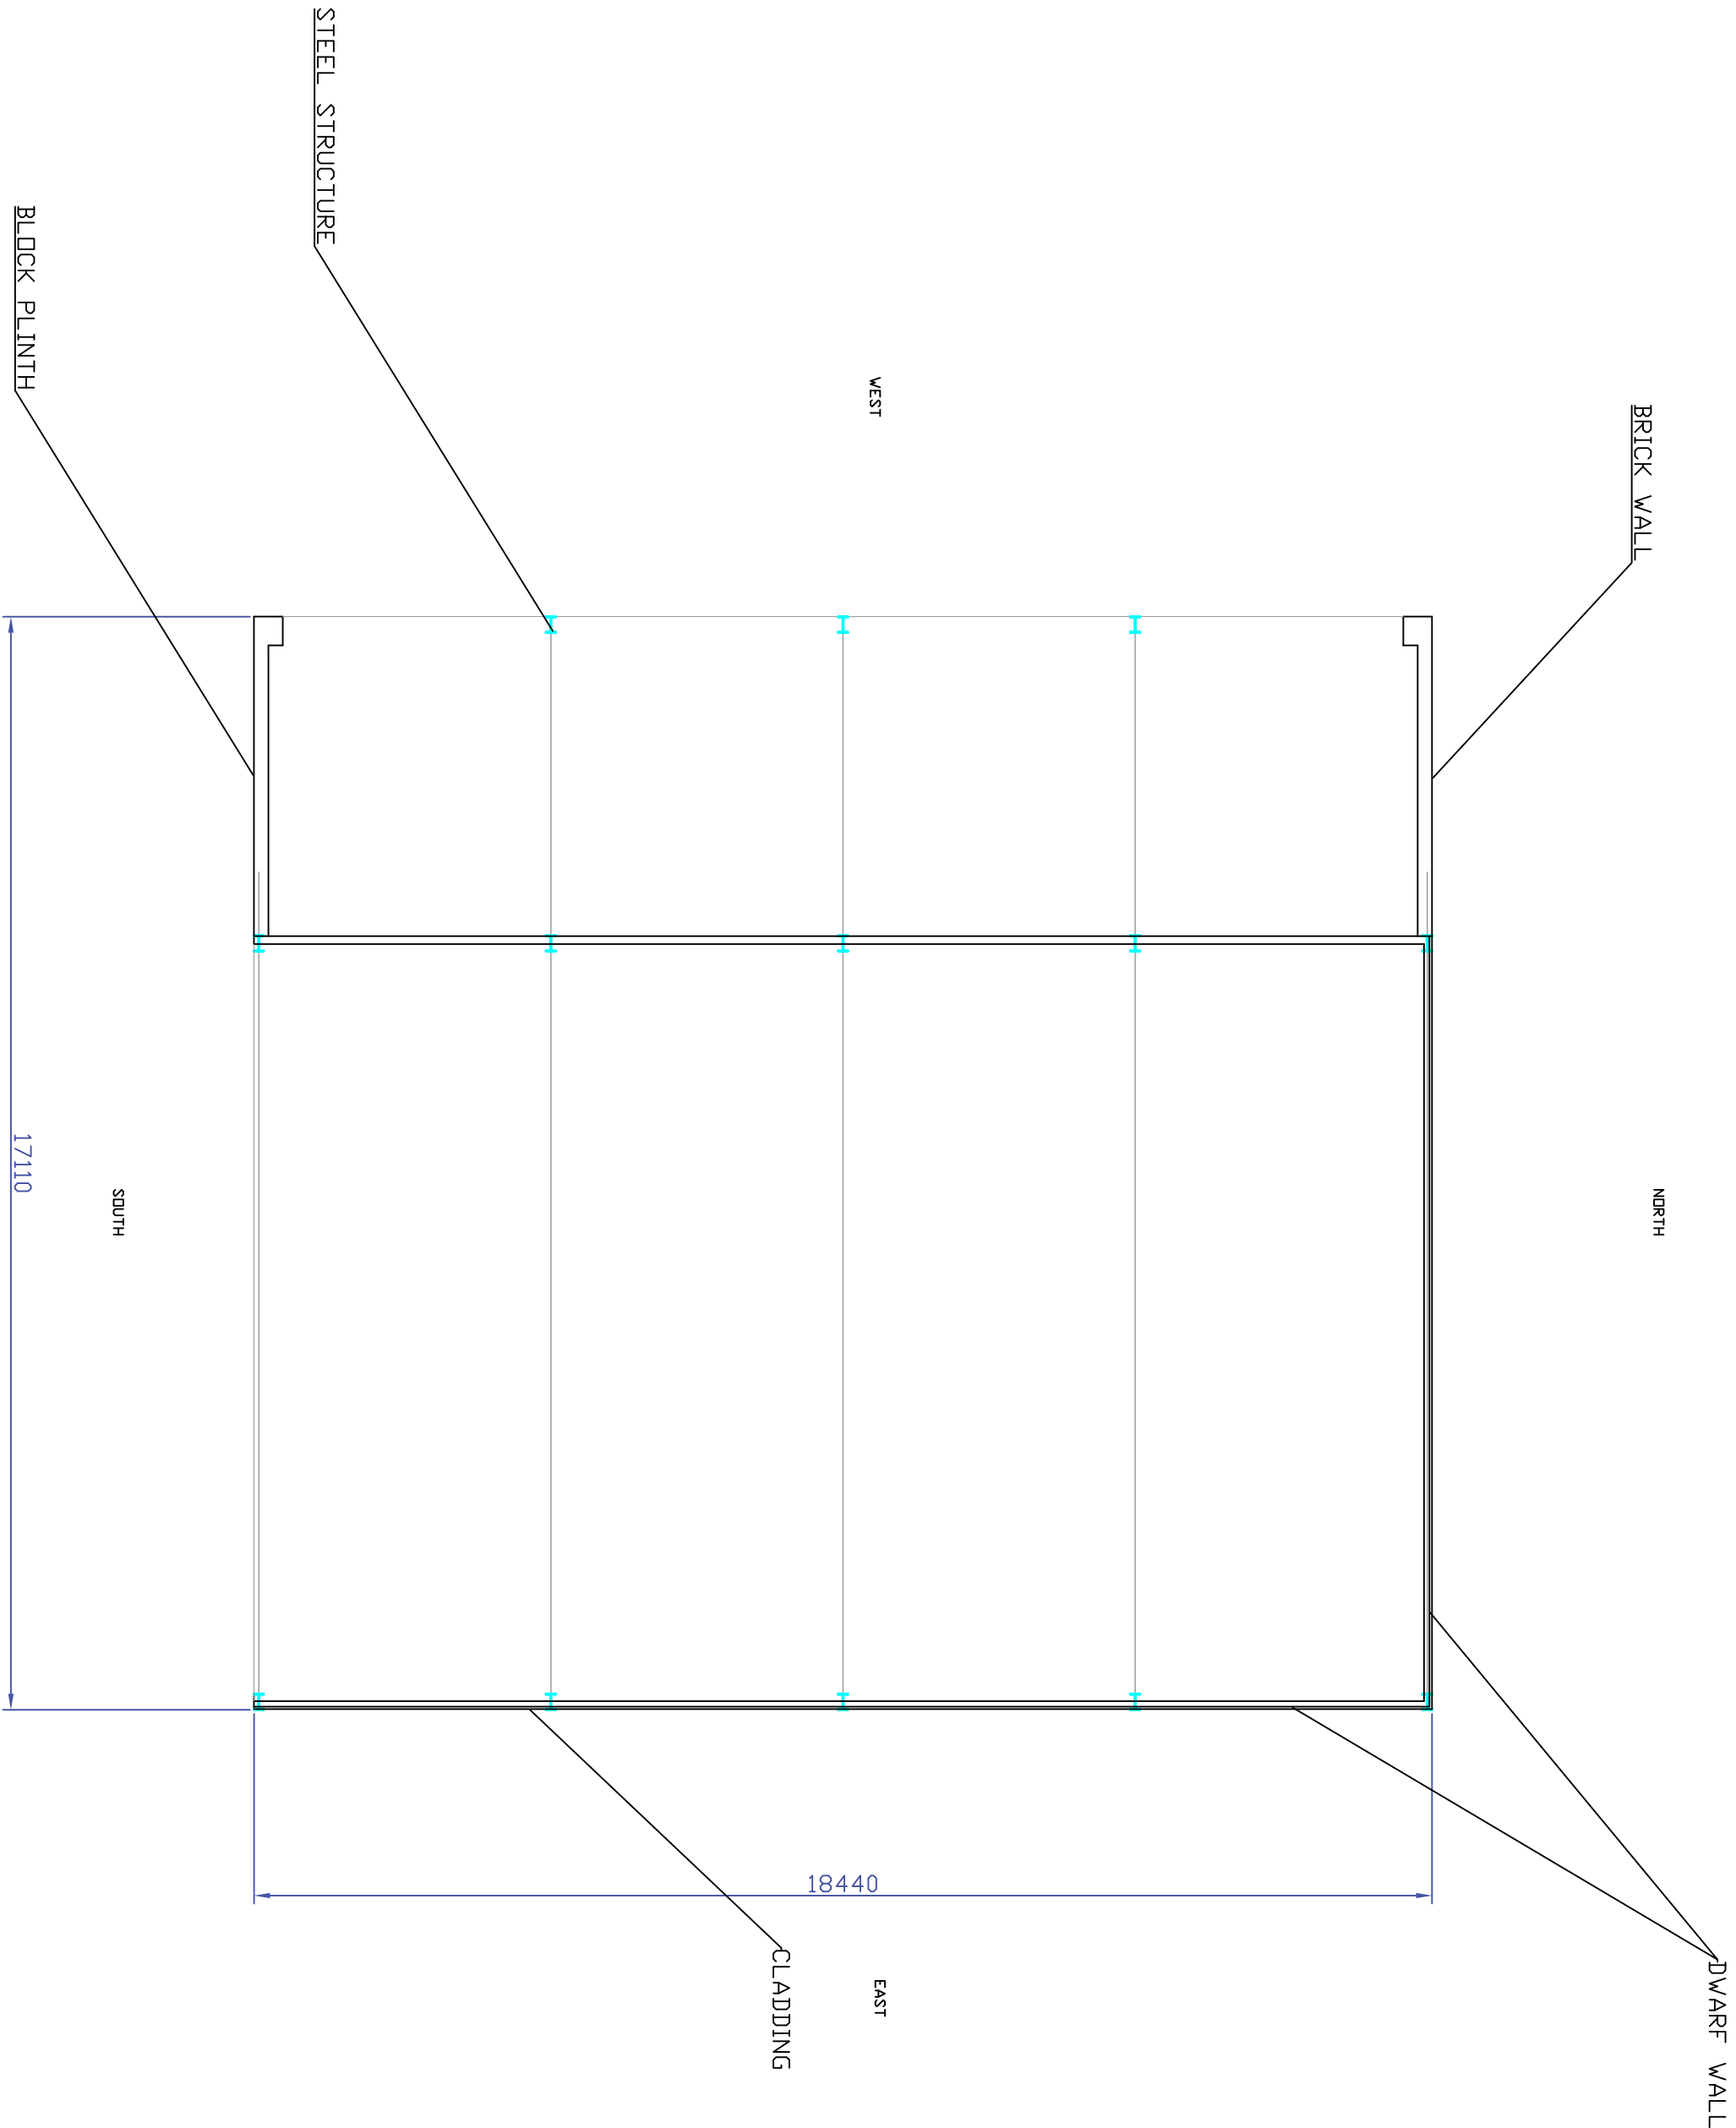


ORDNANCE SURVEY DATA IS REPRODUCED WITH PERMISSION
©CROWN COPYRIGHT LICENCE NO. 100039486

THIS DRAWING IS FOR PLANNING PURPOSES ONLY, WHERE
RELEVANT, SIGNIFICANT HAZARDS HAVE BEEN IDENTIFIED ON
THE DRAWING. HAZARDS WHICH SHOULD BE OBVIOUS TO A
COMPETENT CONTRACTOR OR ARE UNFORSEEEABLE HAVE
NOT BEEN IDENTIFIED.

DO NOT SCALE FOR CRITICAL DIMENSIONS.

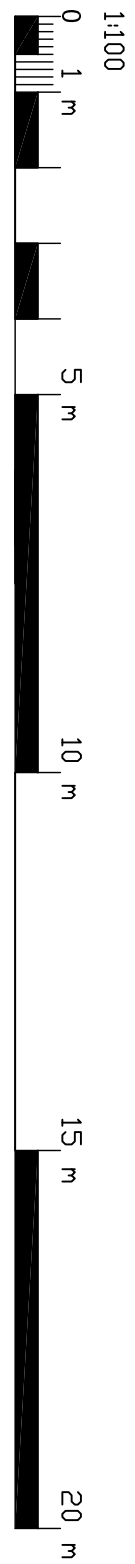

C acorus Rural Property Services Ltd.