




CARPORT. KESWICK, PINSTOCK LANE, GEDNEY PE120BT

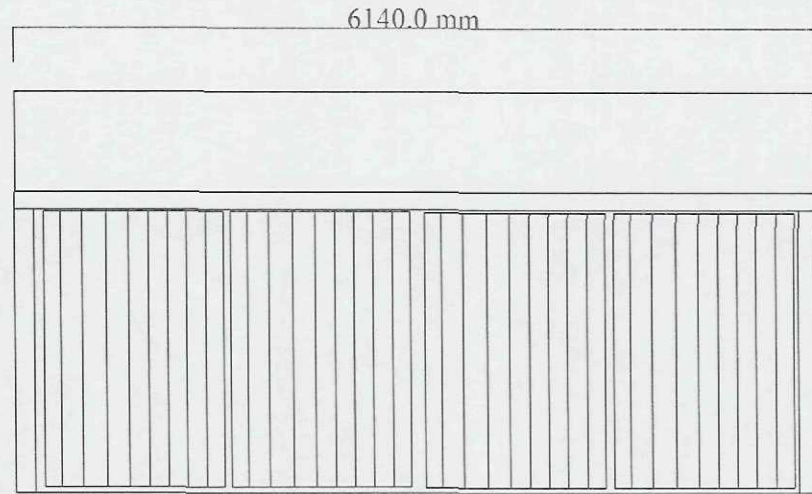


FRONT ELEVATION

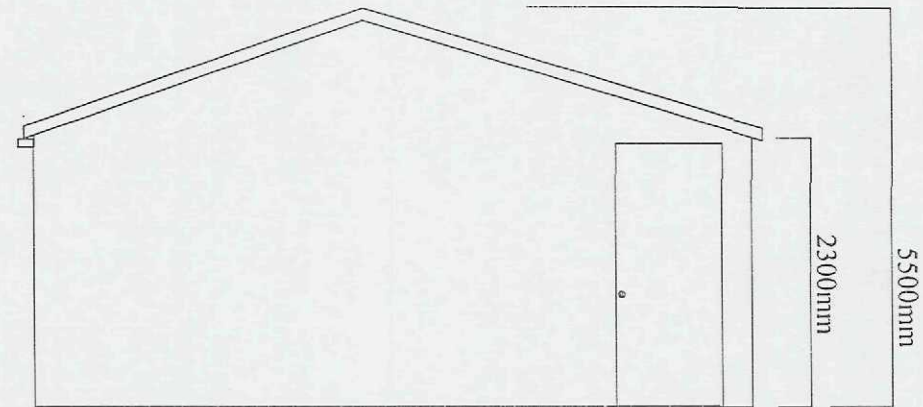

SIDE ELEVATION

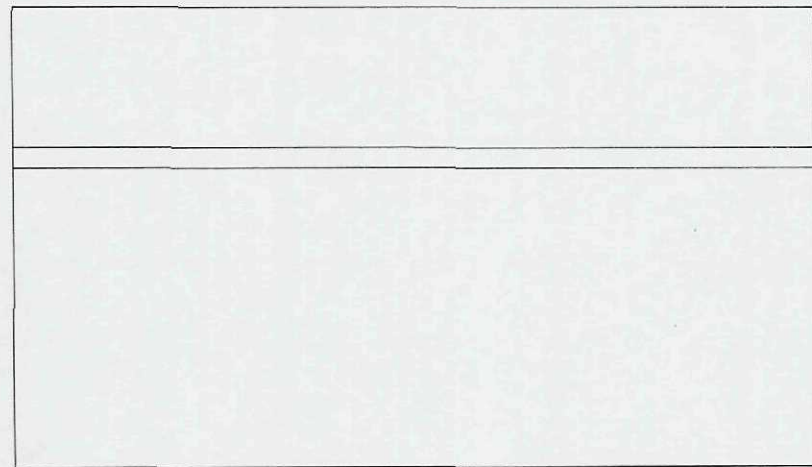

BACK ELEVATION

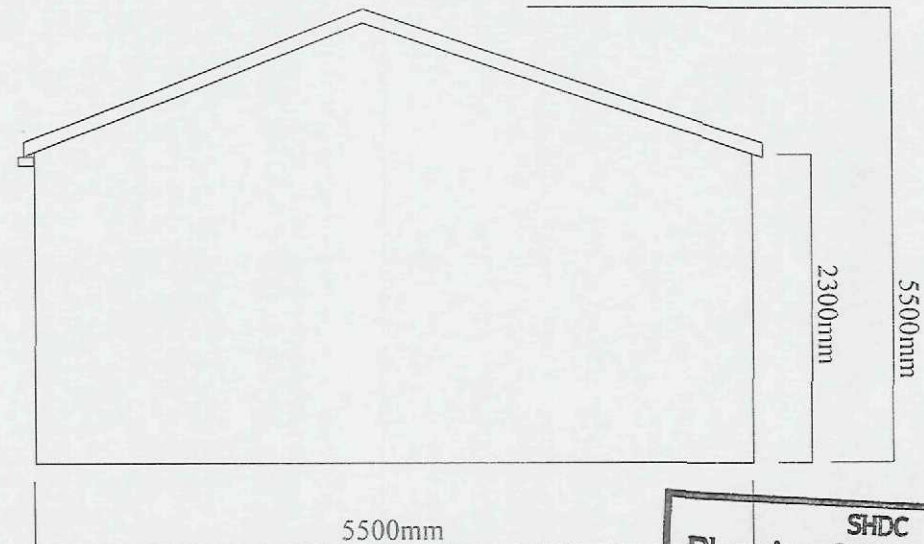

SIDE ELEVATION

BACK AND SIDES CLAD IN 12.5mm x 125mm T/G
GATES TO FRONT CONSTRUCTED OF TIMBER

