



The Proposed Lincolnshire Eco-House; A Living Laboratory at CaNeBuZo (Carbon Natural Business Zone)


96 Gedney Road, Long Sutton, Spalding, Lincs, PE12 9JU

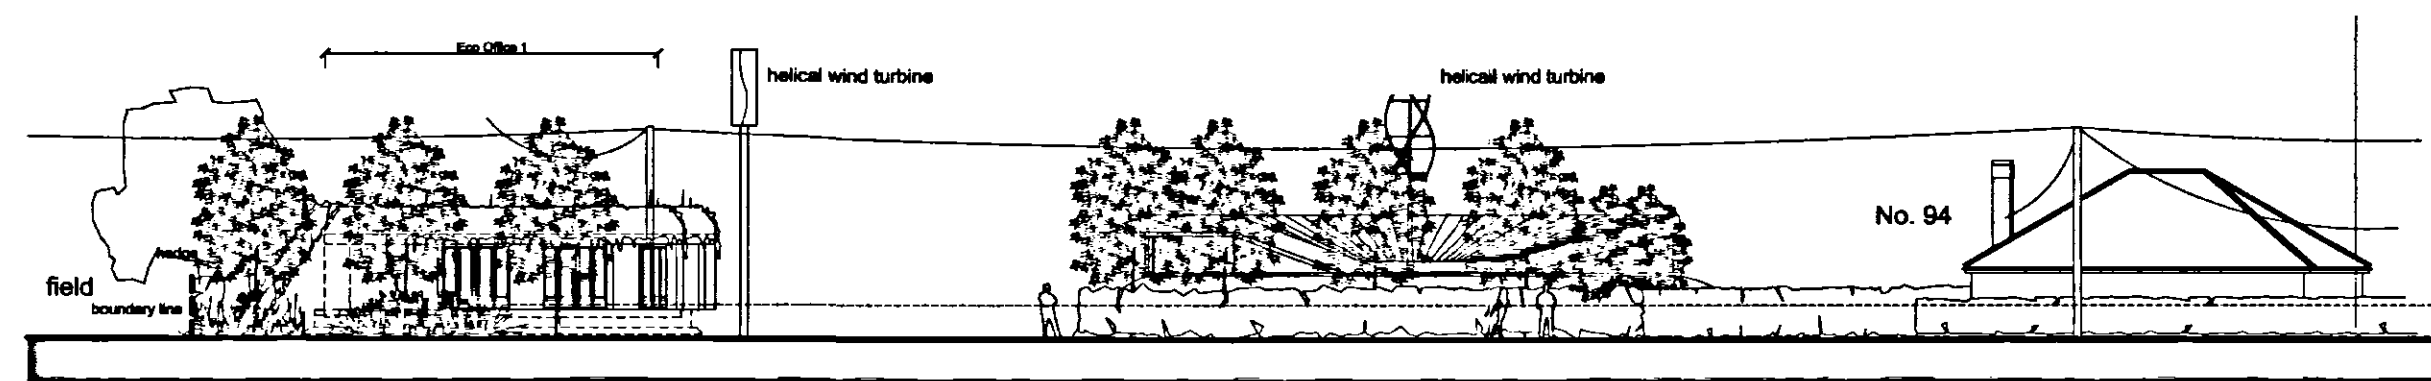


Gedney Road (South - West) Elevation 1:200

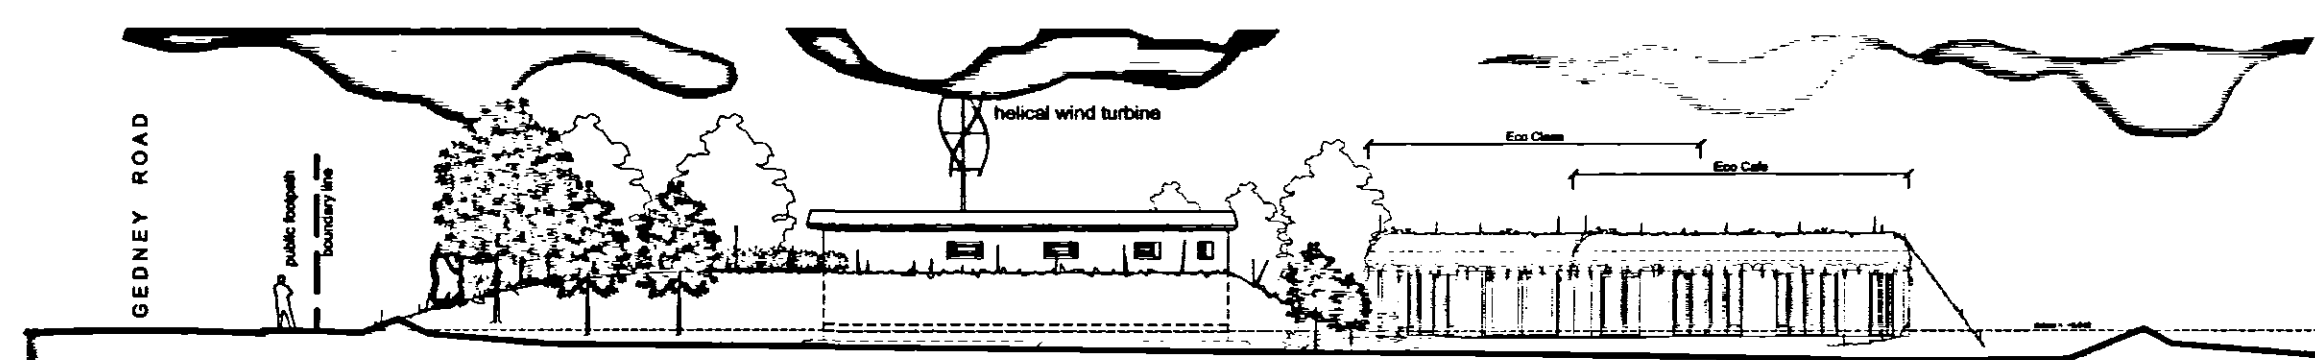


(South - East) Elevation 1:200

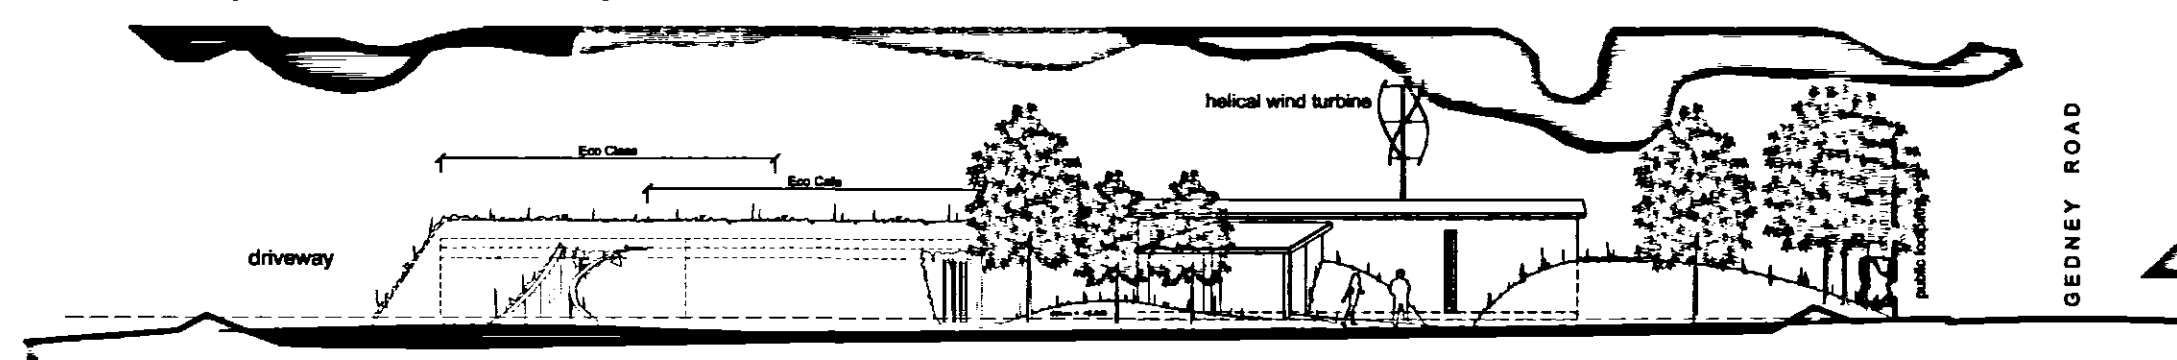

Driveway (North - West) Elevation 1:200

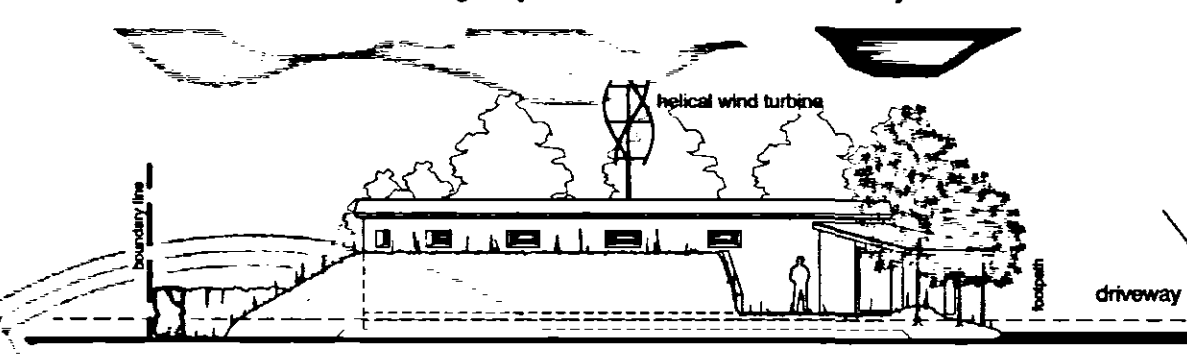

(North - East) Elevation 1:200

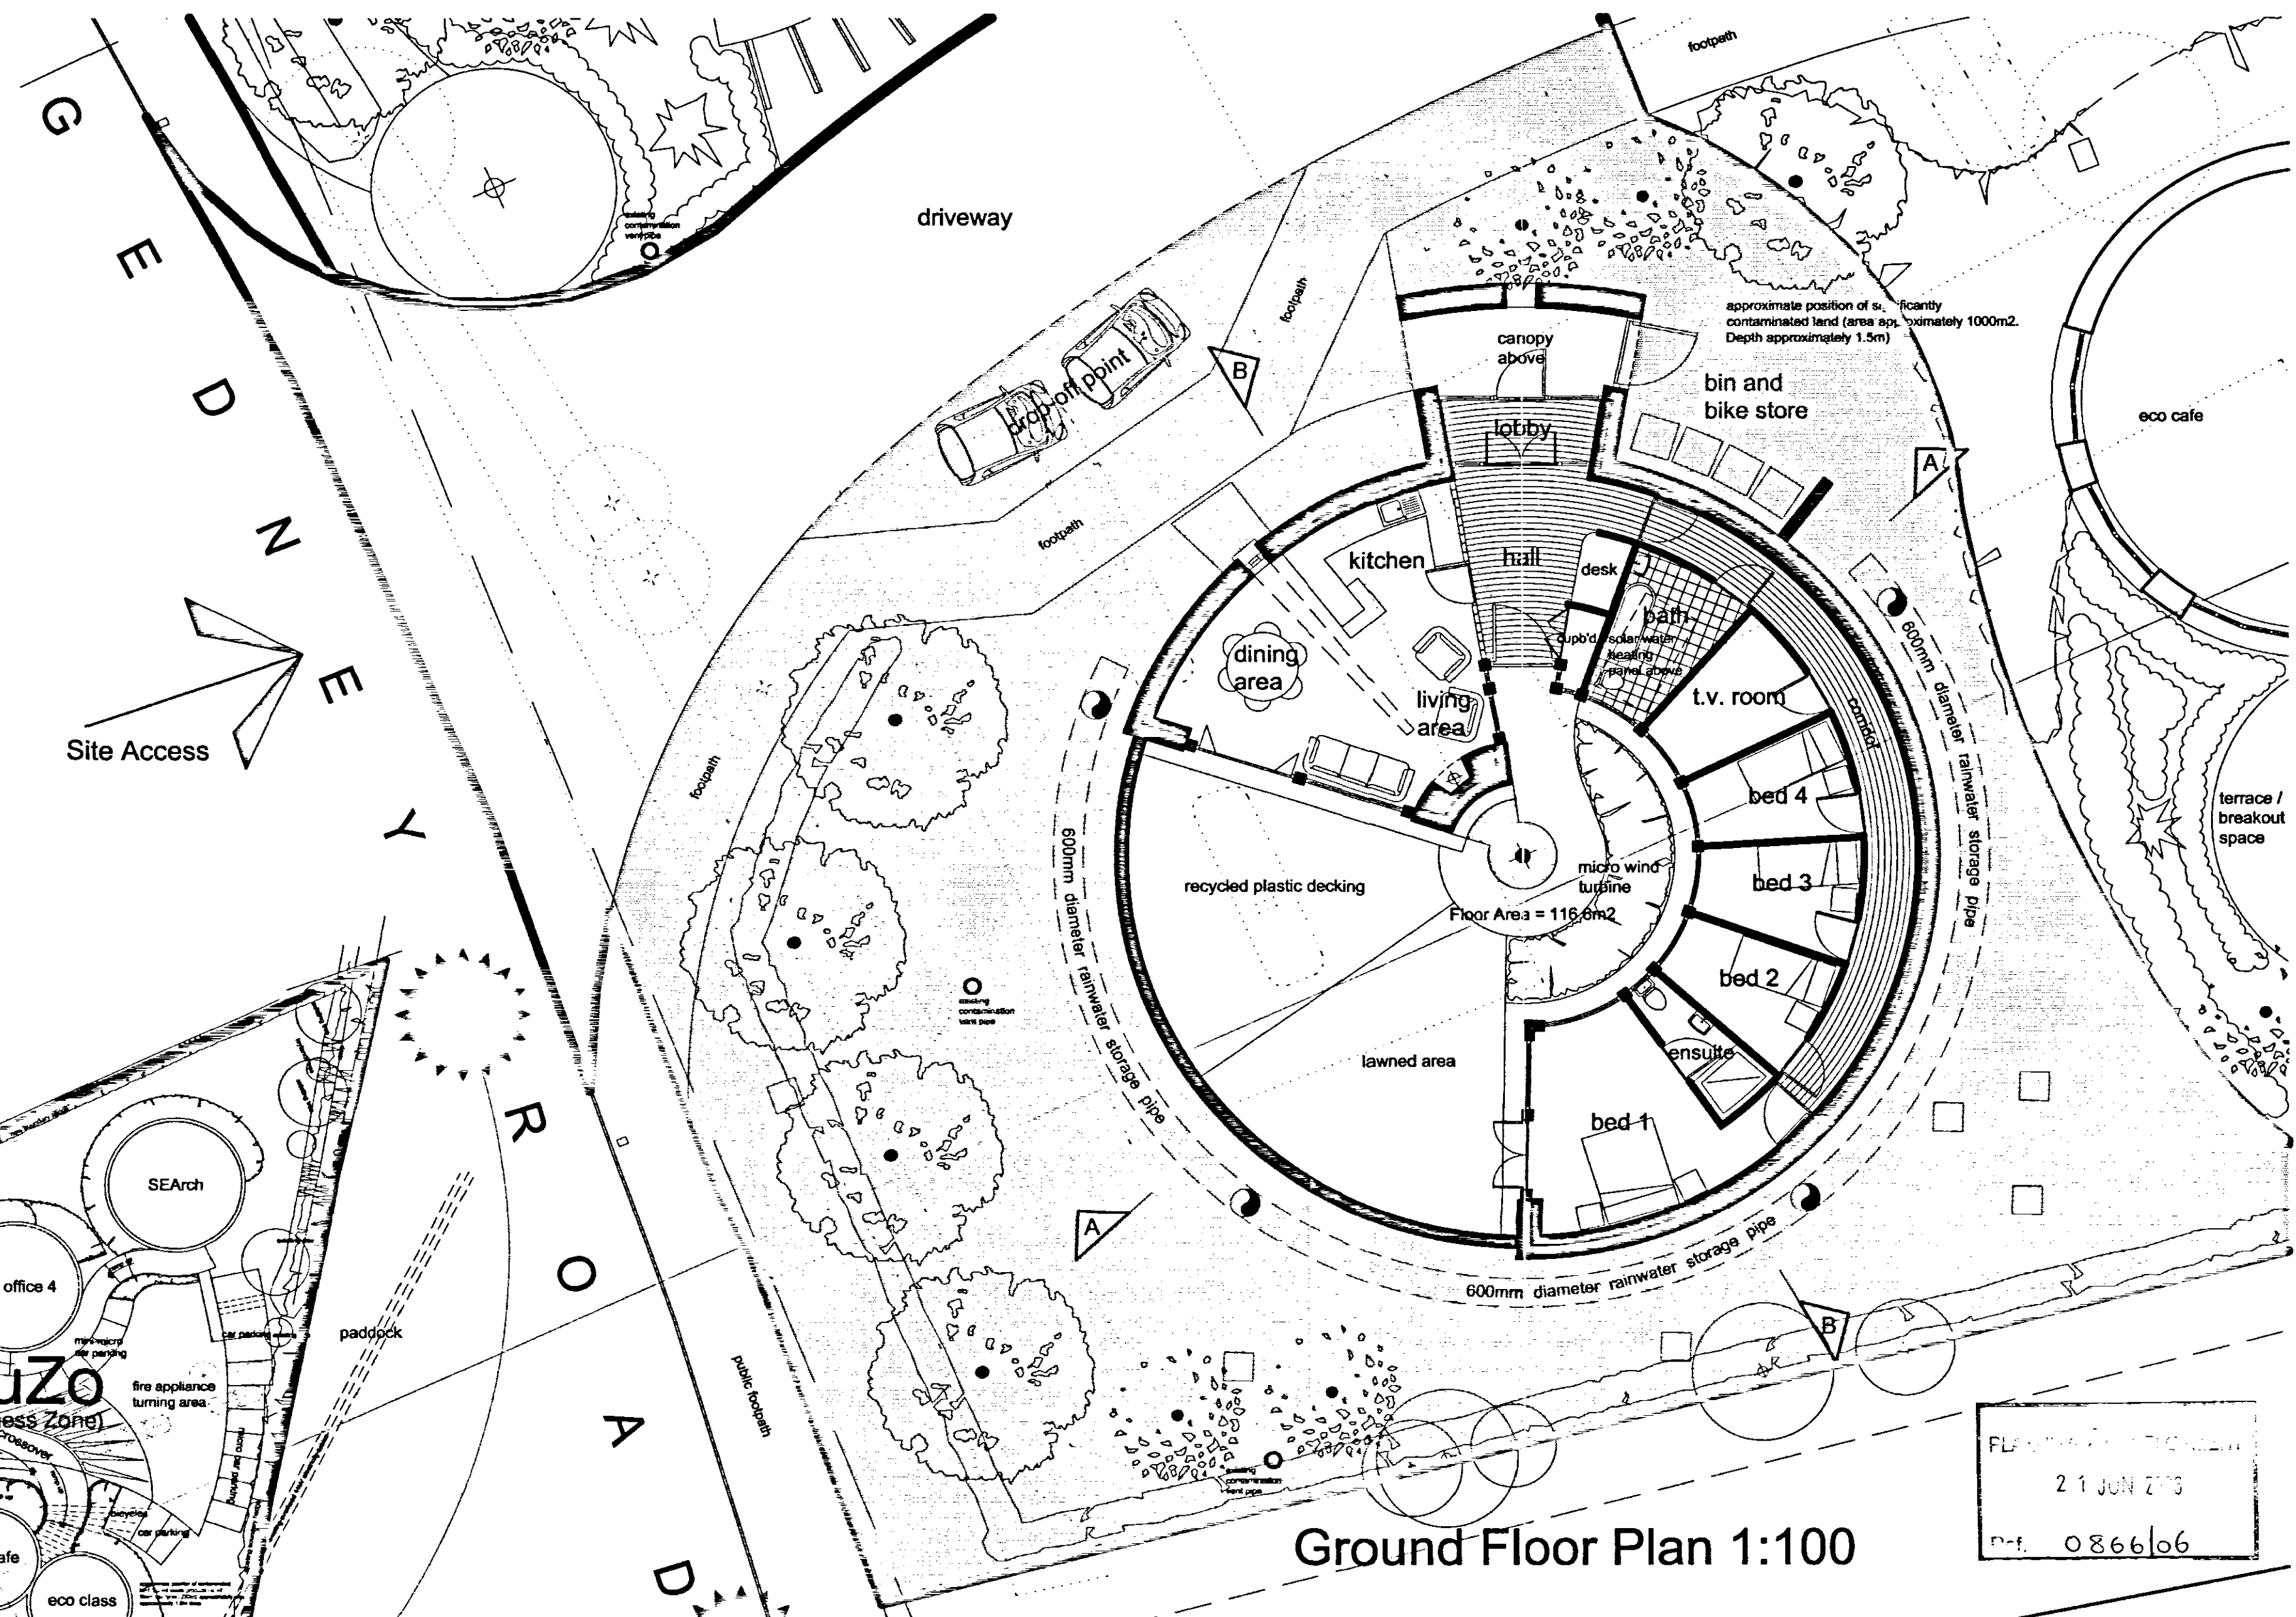

Ground Floor Plan 1:100

Ref: 0866106

ARCHITECTS

West SUSTAINABLE LOGICAL ARCHITECTURE LTD

Block Plan 1:500

South

Winter Solstice

GEDNEY ROAD

public footpath

boundary line

No. 94

Summer Solstice June

Equinoxes

path, March 21st (Spring)

path, September 21st (Autumn)

path, June 21st (Summer)

path, December 21st (Winter)

path, March 21st (Spring)

path, September 21st (Autumn)

path, June 21st (Summer)

path, December 21st (Winter)

