
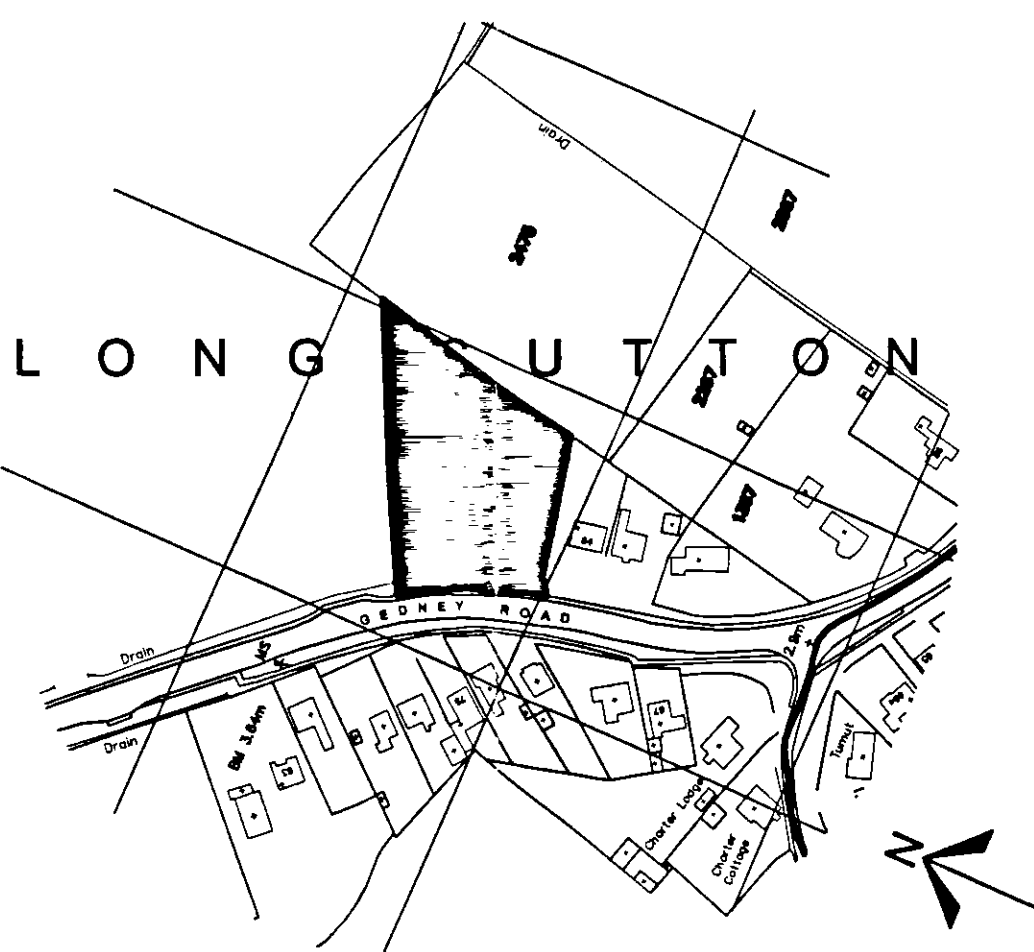


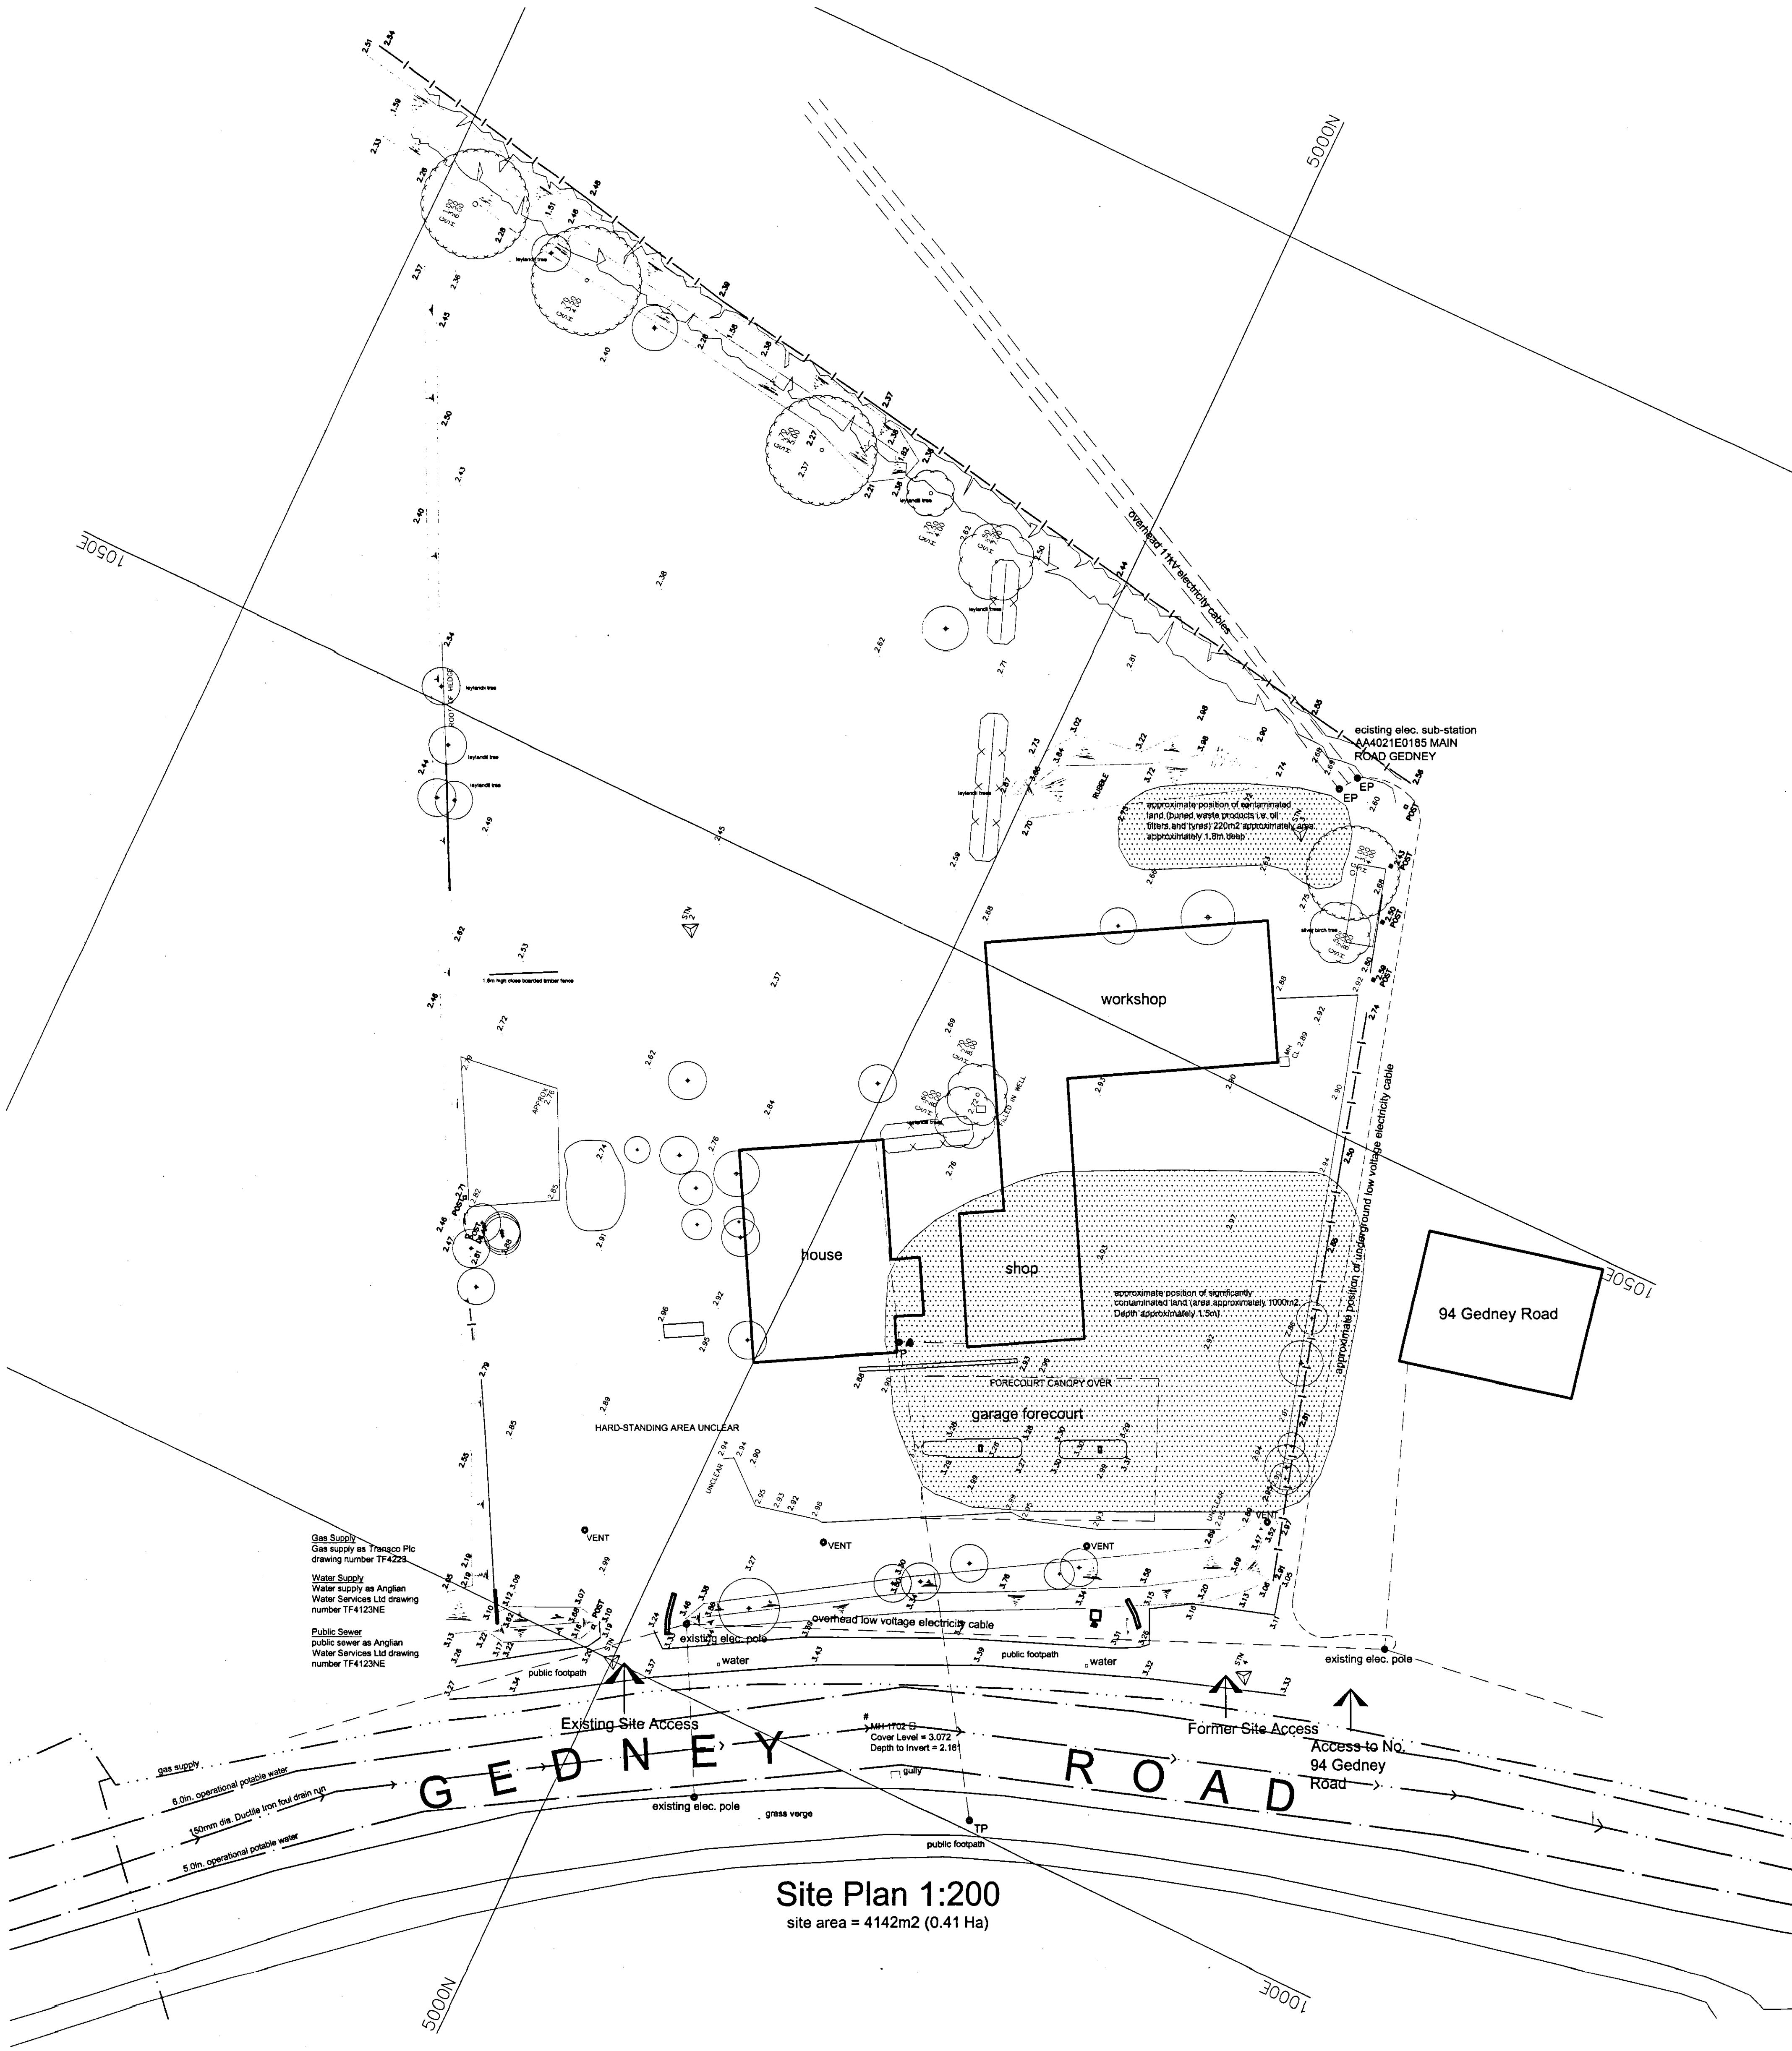

SEARCH
 PLANNING & DEVELOPMENT
 21 JUN 2006
 0866106

Proposed Earth Sheltered Development, Long Sutton	1:200 1:2500	TERMINED PLAN TITLE F Jan 2006 (Services) REVISÉ
Survey Drawing		
519/01F SEArch August 2004		

89 Gedney Road, Long Sutton, Spalding, Lincs. PE12 9JU.
 Tel: (01406) 364646. Fax: (01406) 364471. Email: msearch@seearchitects.co.uk

Sustainable Ecological Architecture Ltd

THIS DRAWING IS THE COPYRIGHT OF THE ARCHITECT AND IS NOT TO BE REPRODUCED WITHOUT PRIOR PERMISSION.
 ALL DIMENSIONS AND PARTICULARS ARE TO BE CHECKED ON SITE BEFORE WORK COMMENCES. DO NOT SCALE OFF THIS DRAWING.