



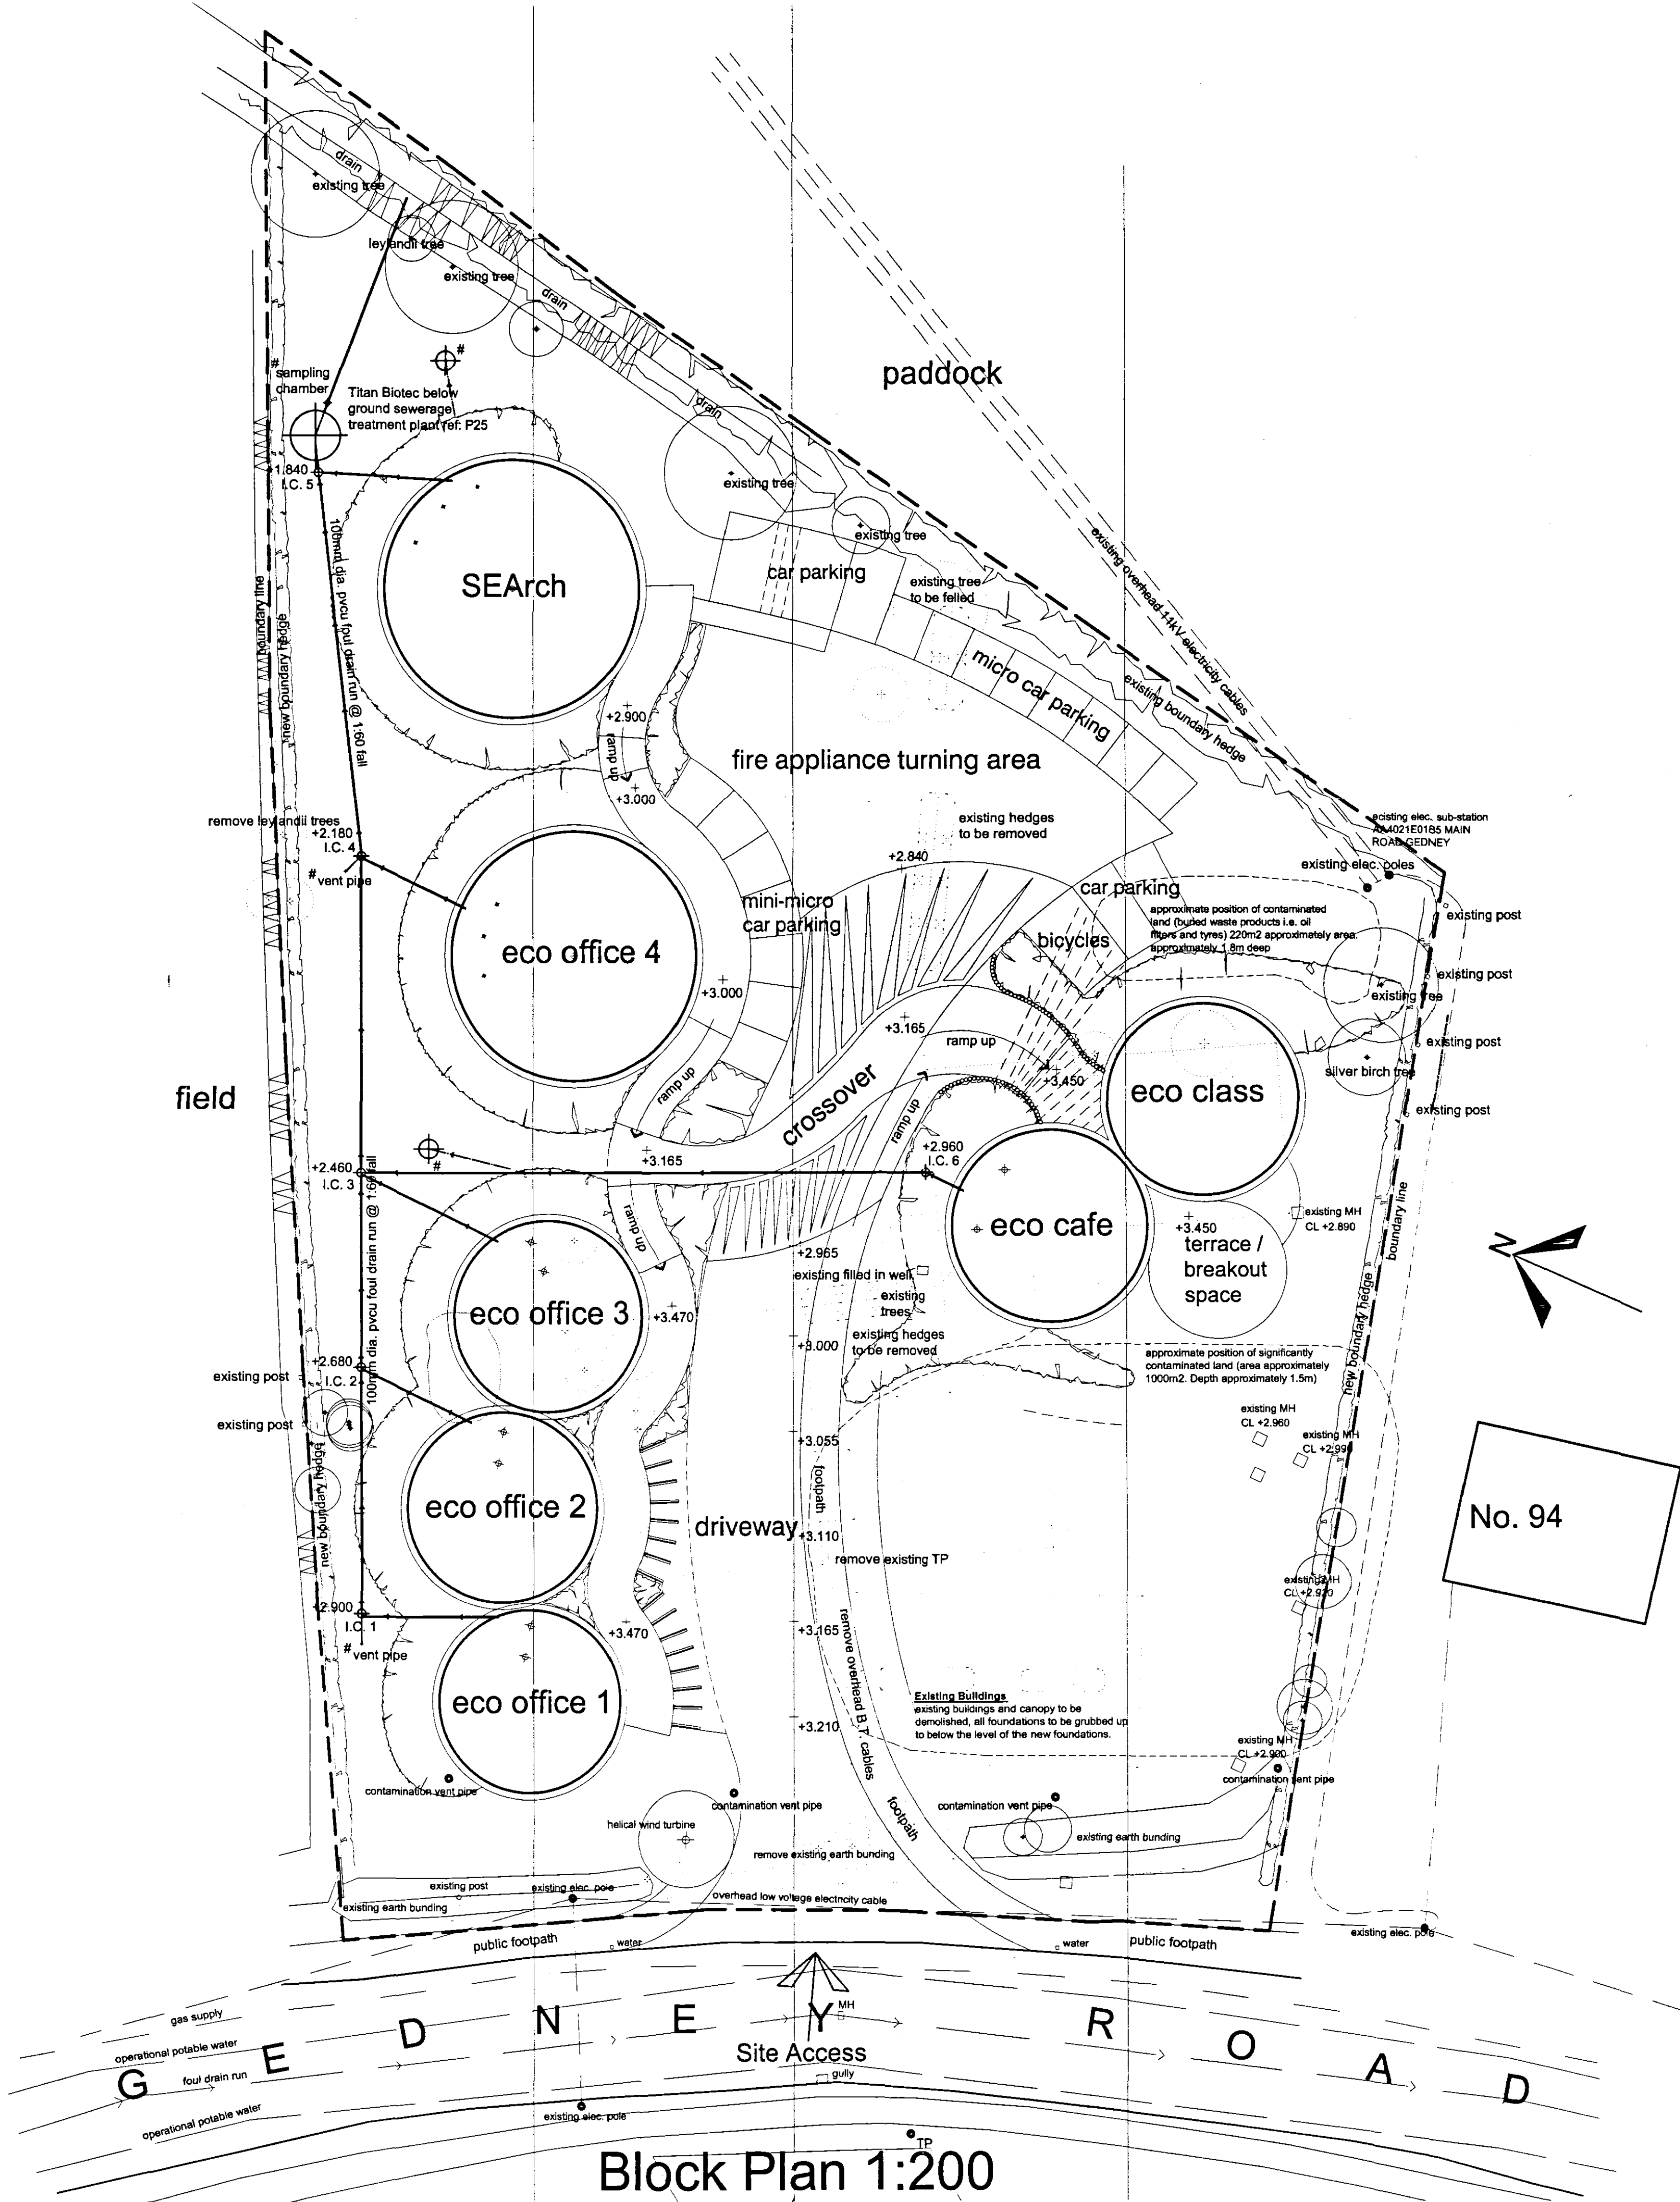

DETERMINED PLAN

23 JUN 2005
 01050106

Proposed Earth Sheltered Development, Long Sutton
 1:1250 1:50
 Working Drawing (Block Plan)
 REVISED
 519/25
 SEArch
 May 2005

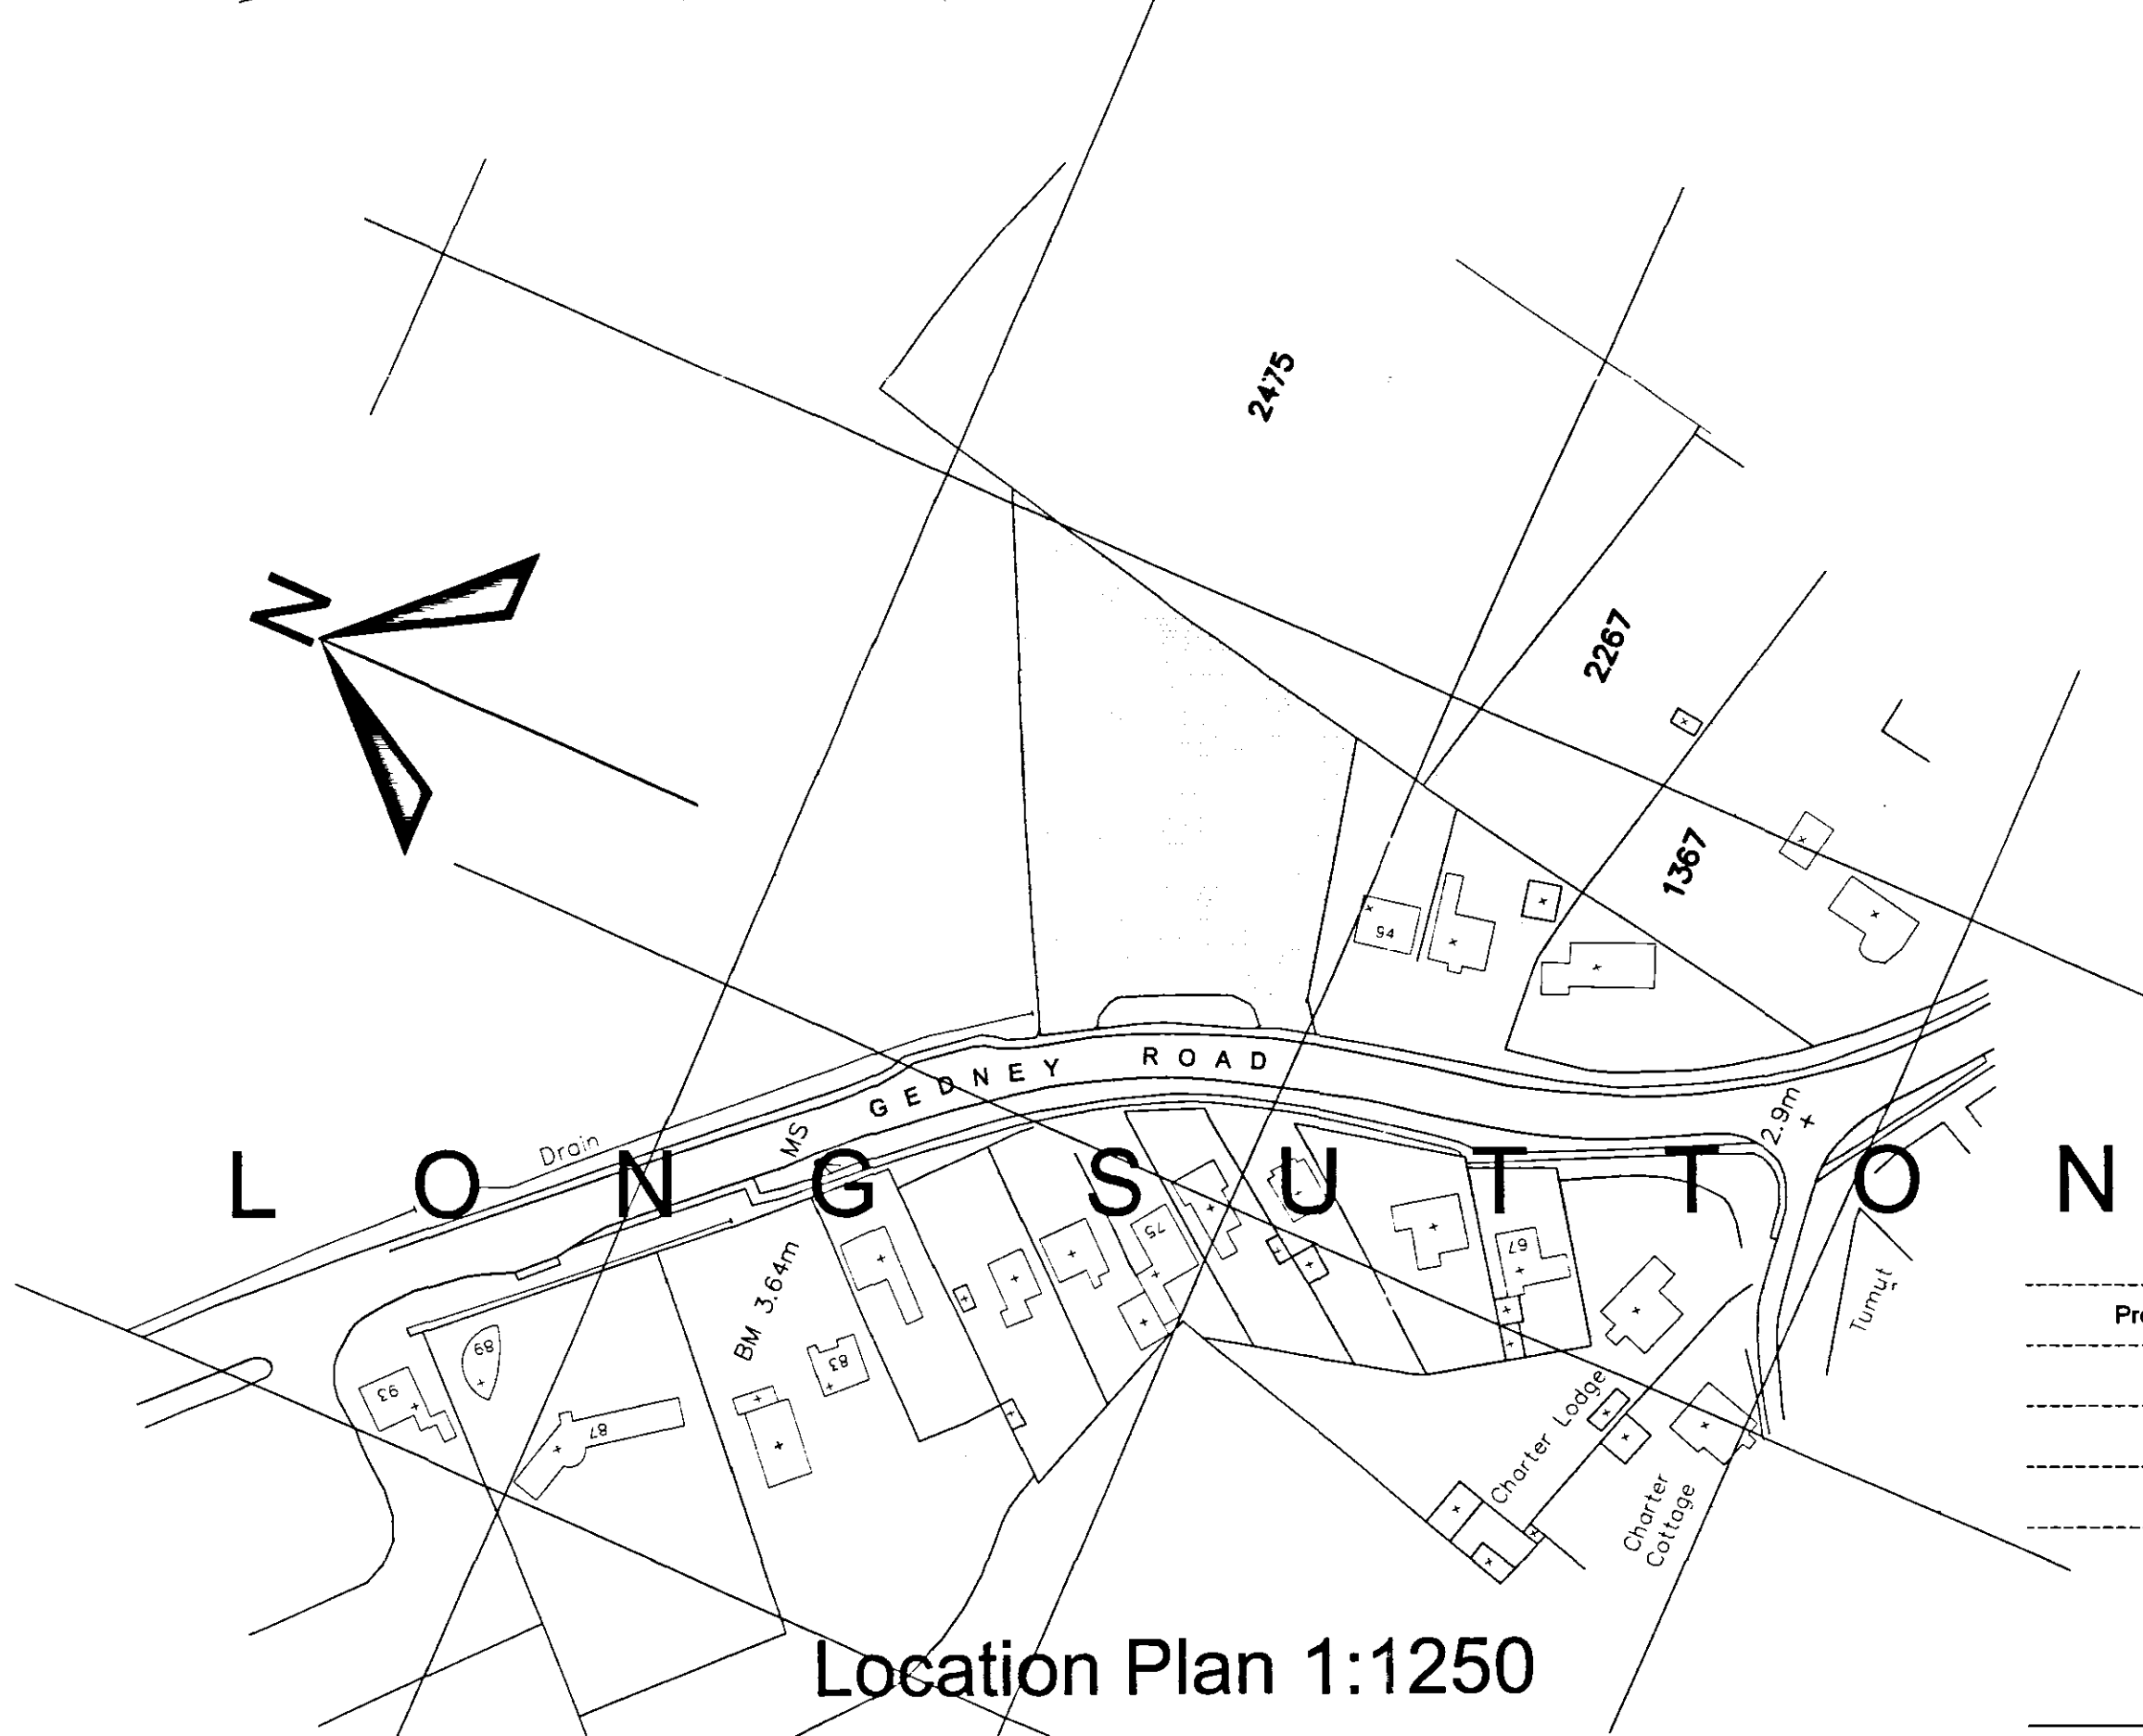