
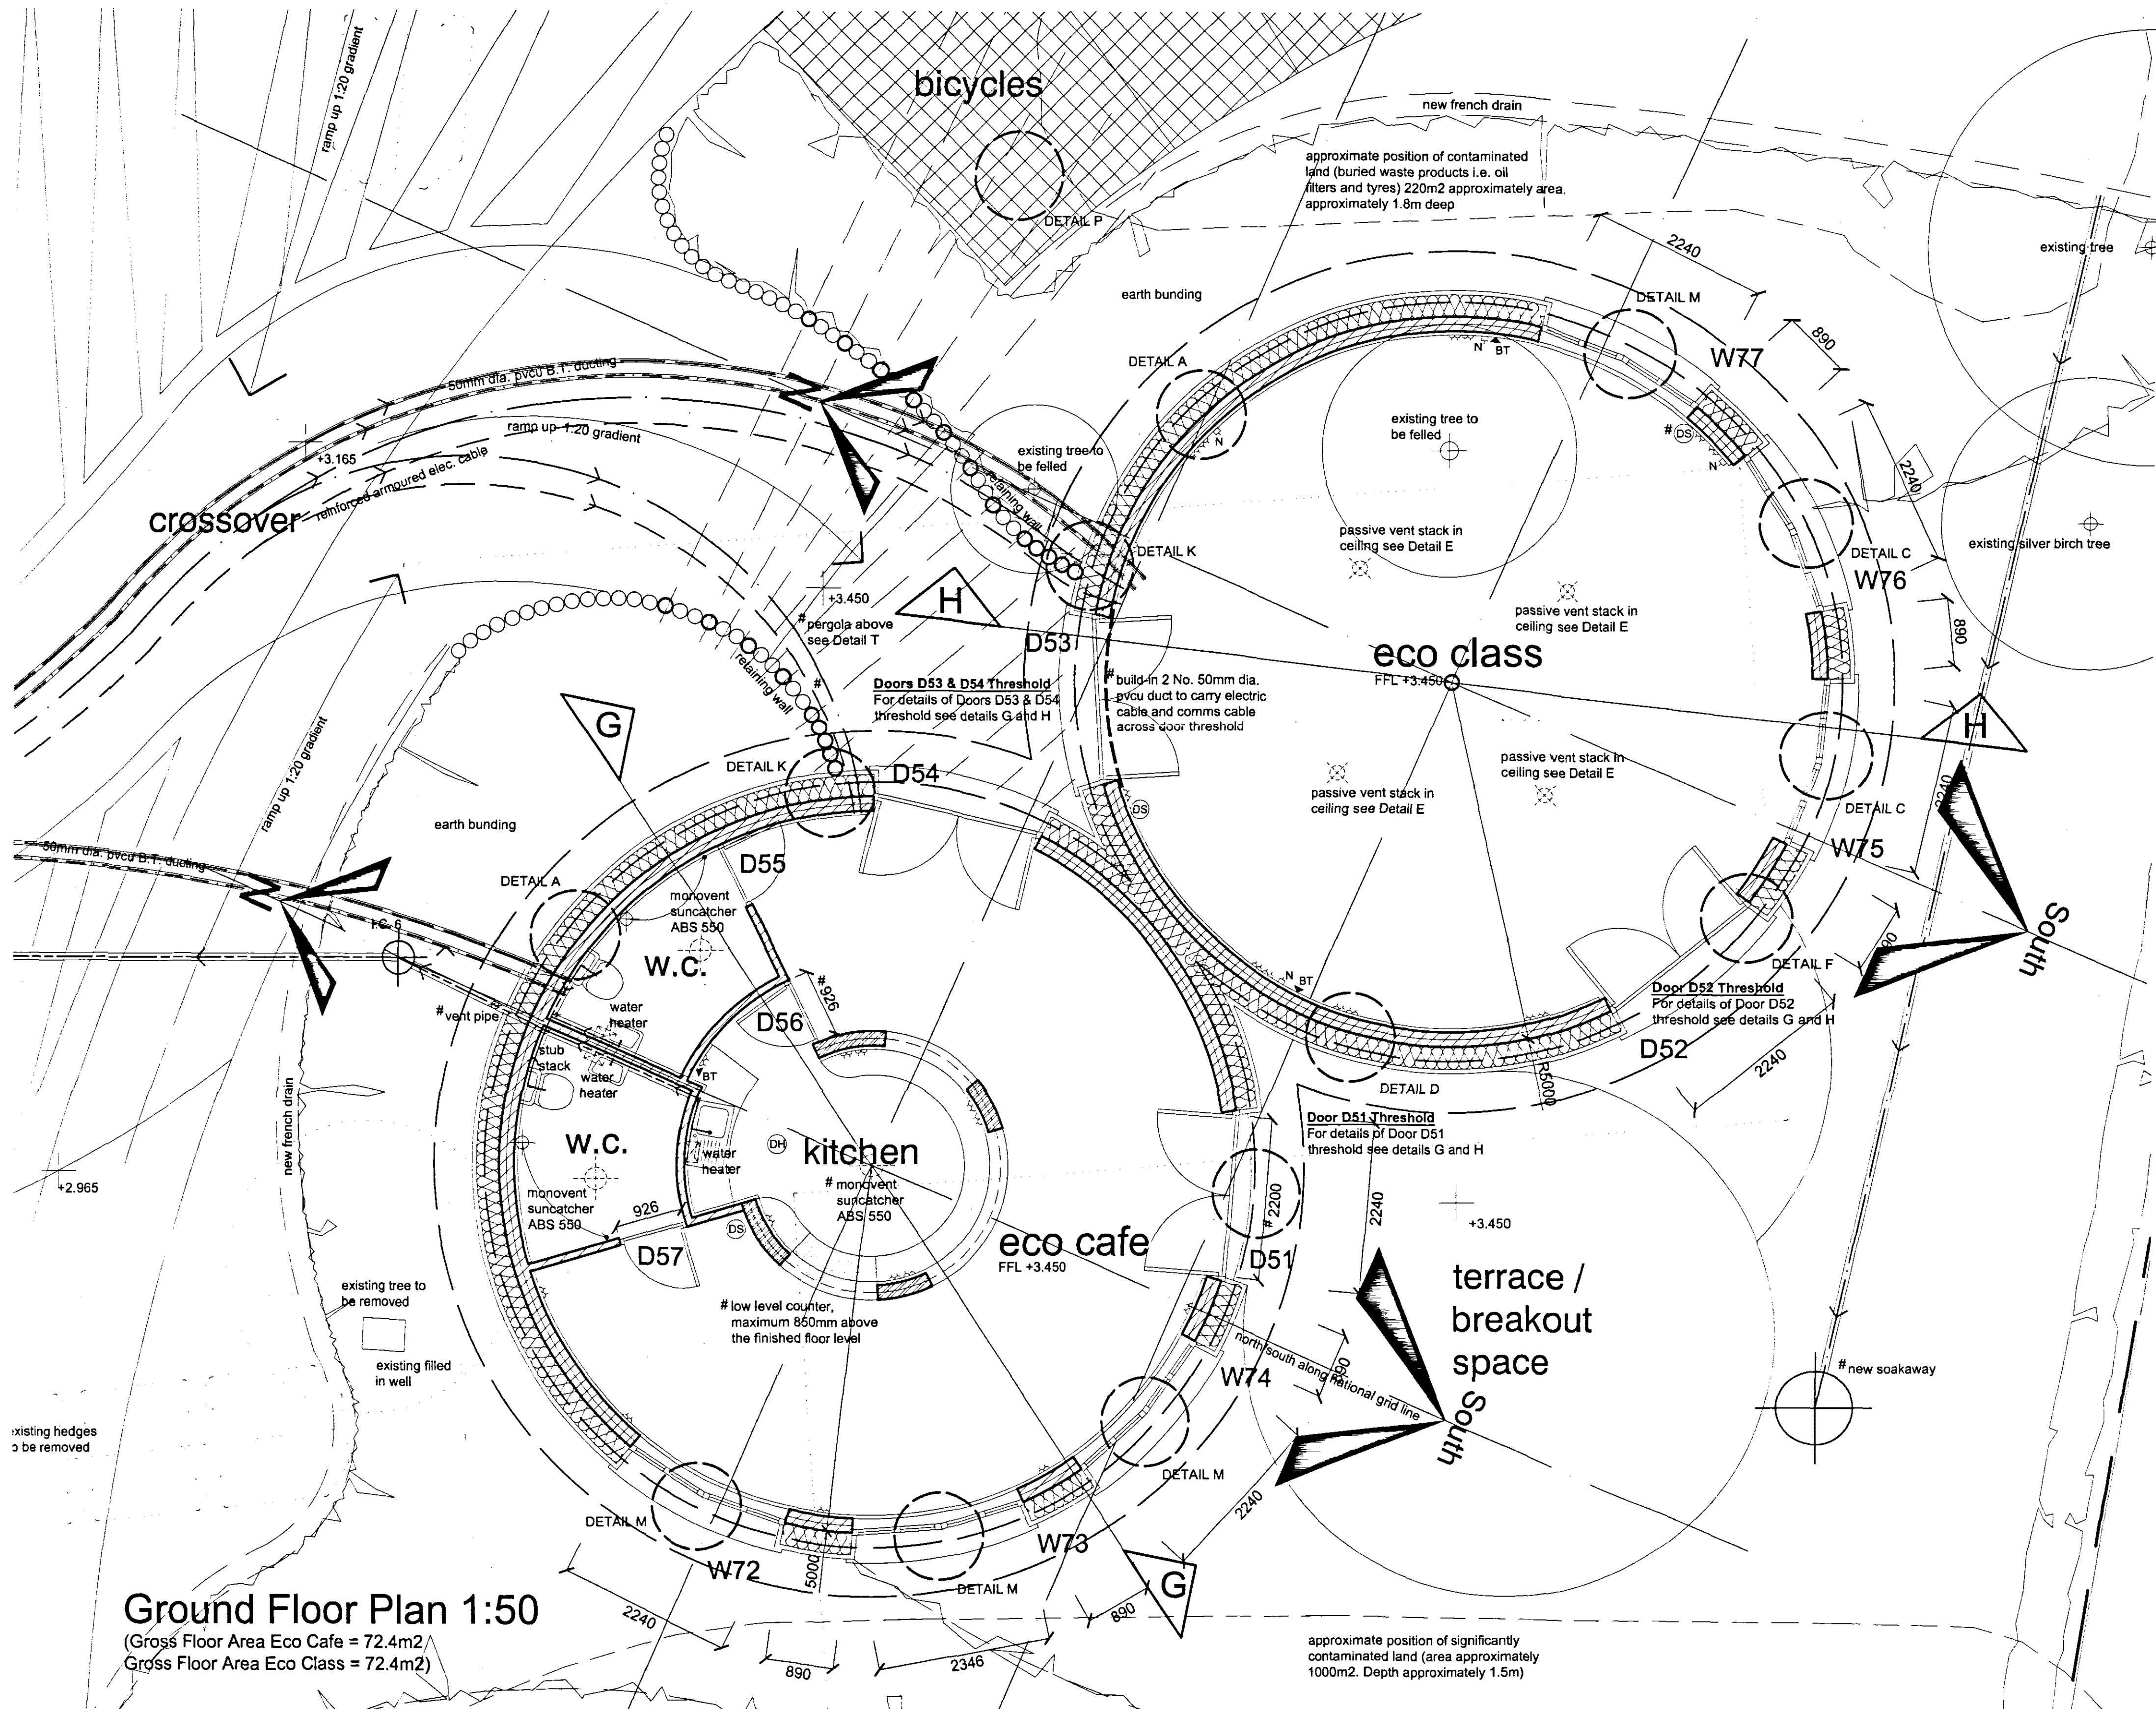
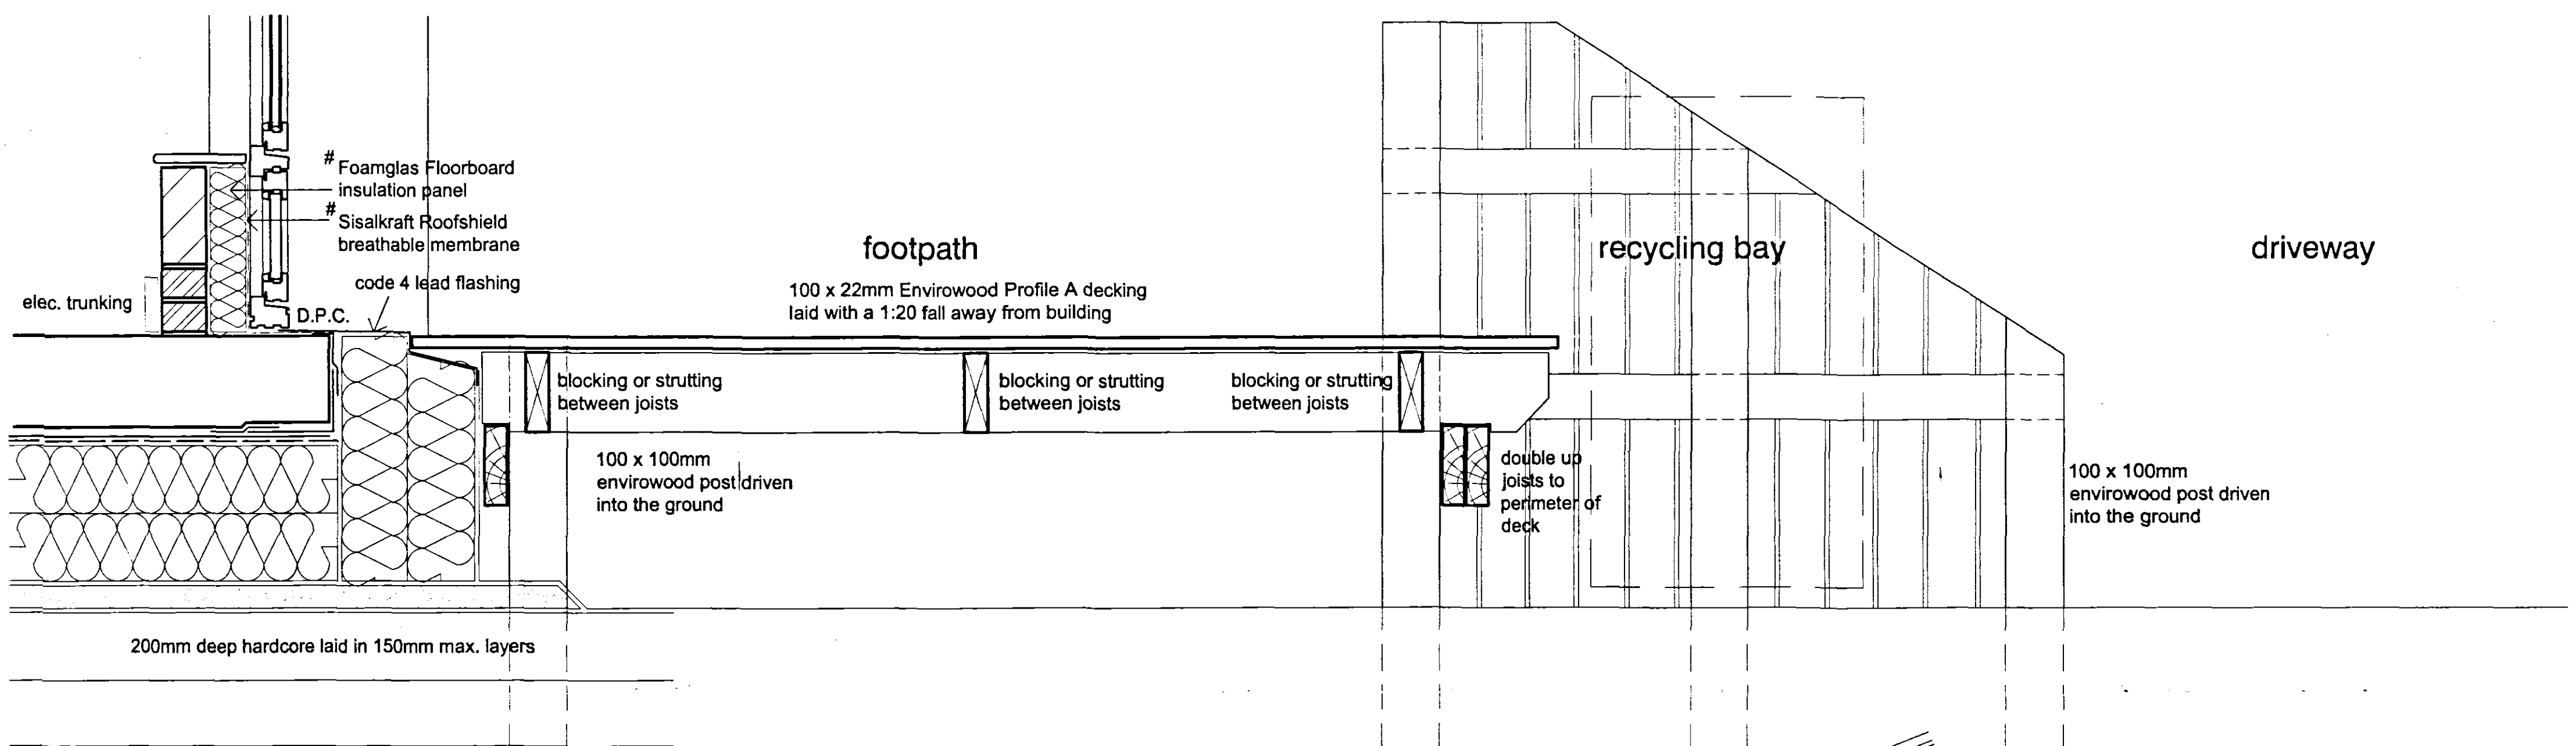


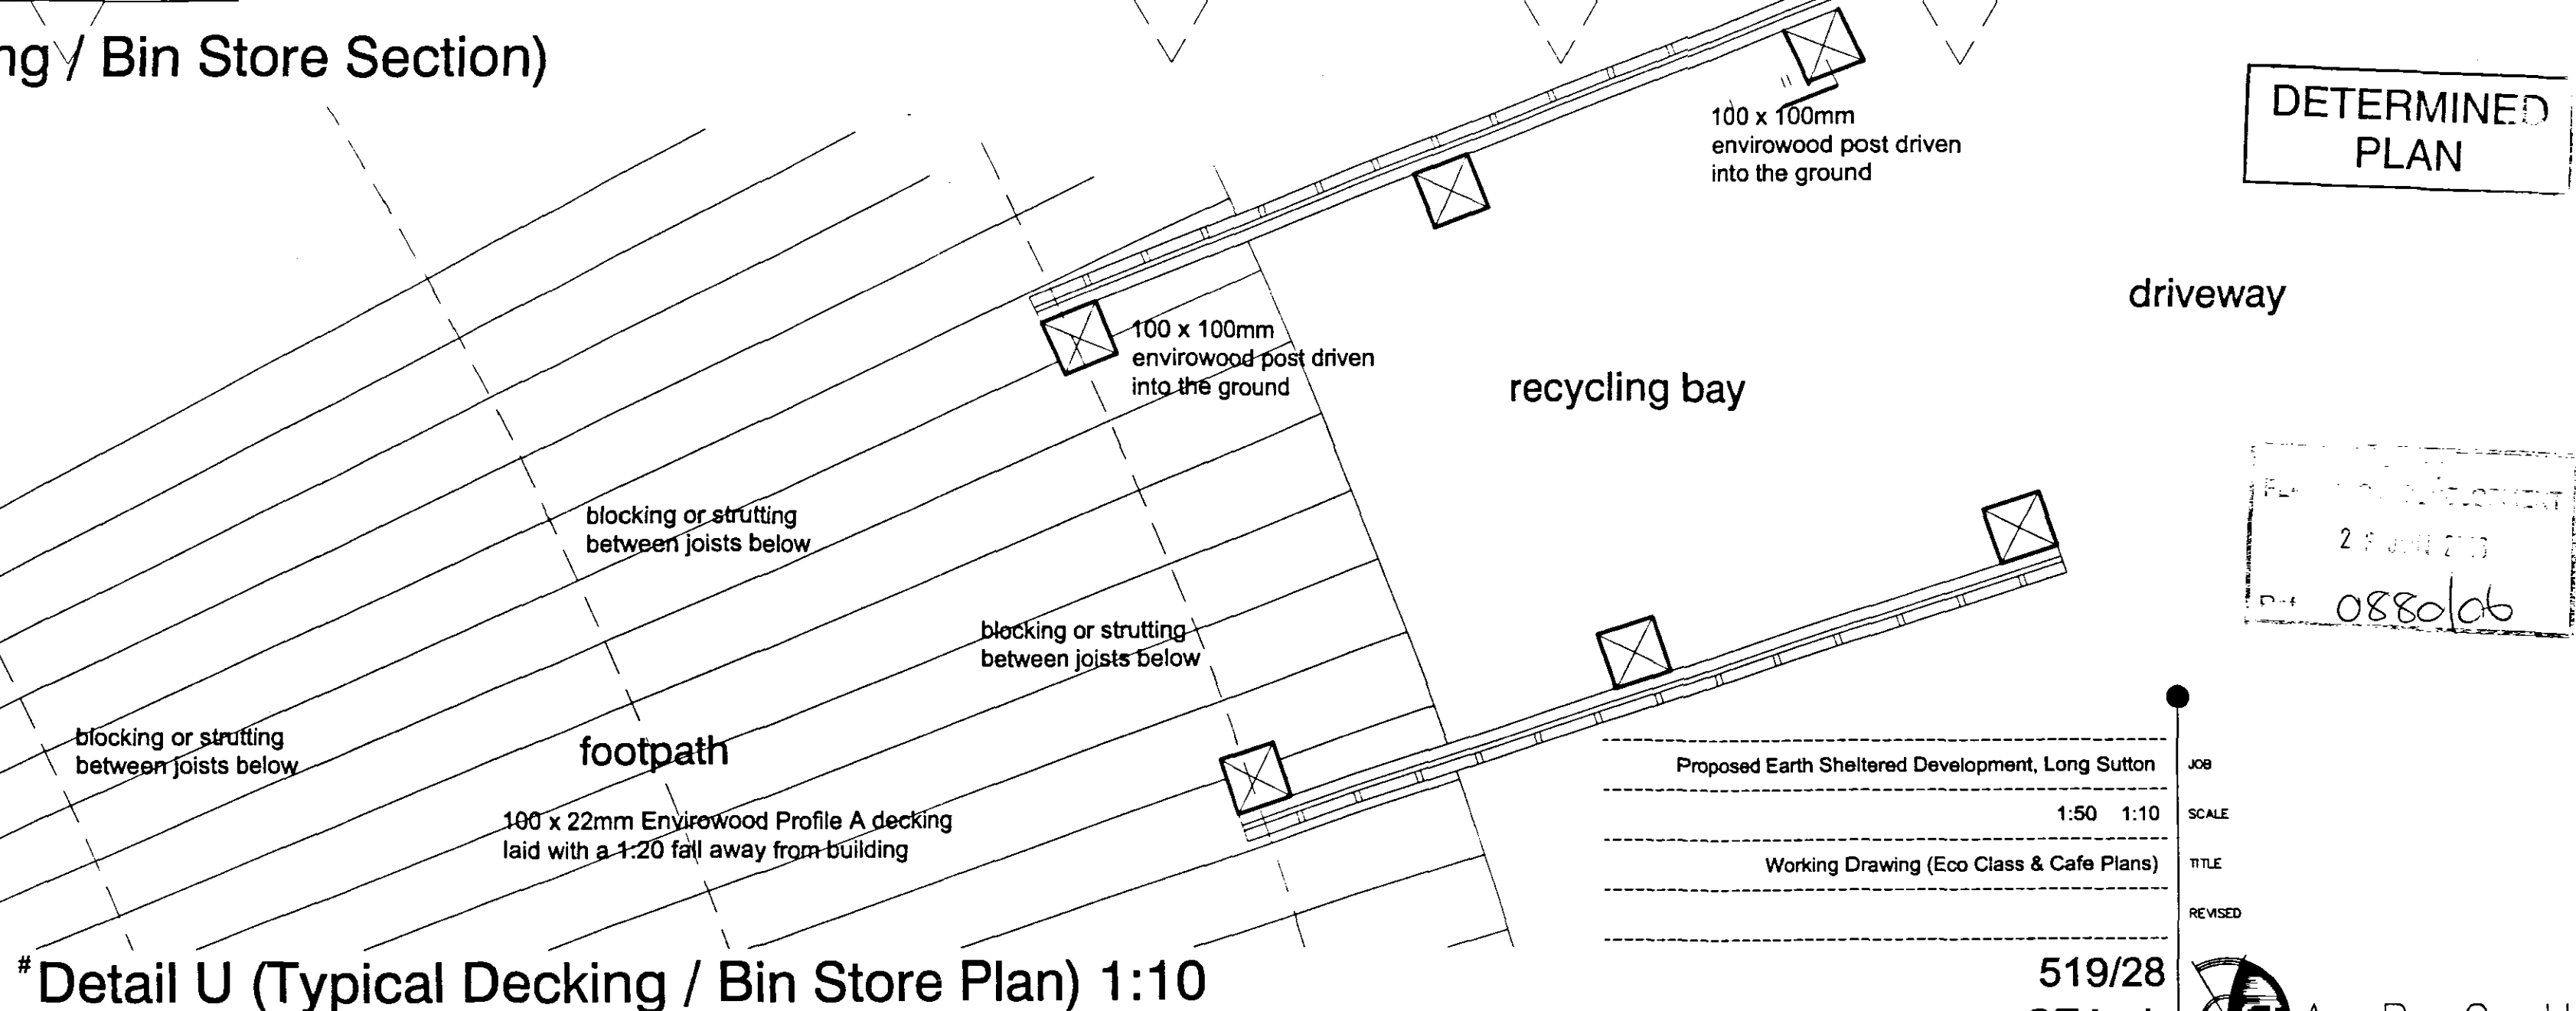

DETERMINED PLAN

28/01/2006
0880106