




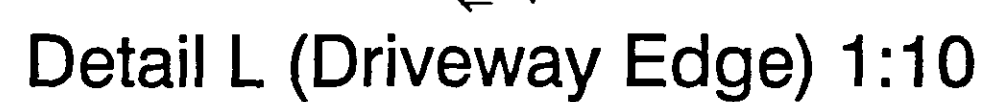

Detail W (Internal Door Jambs) 1:20

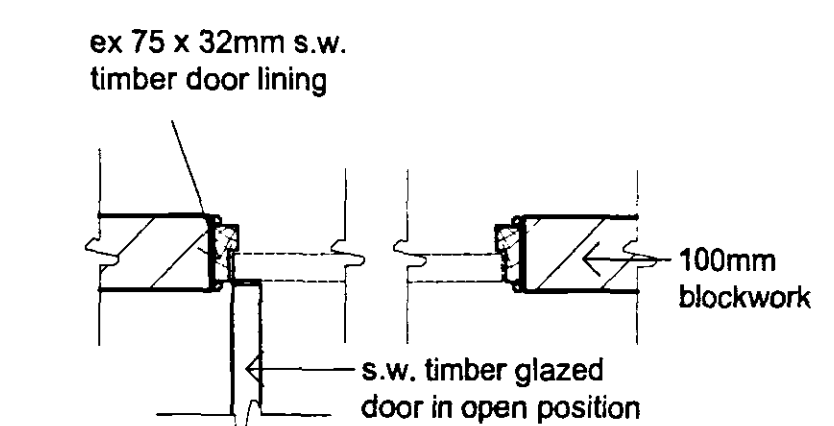

Detail R (Typical Window) 1:20

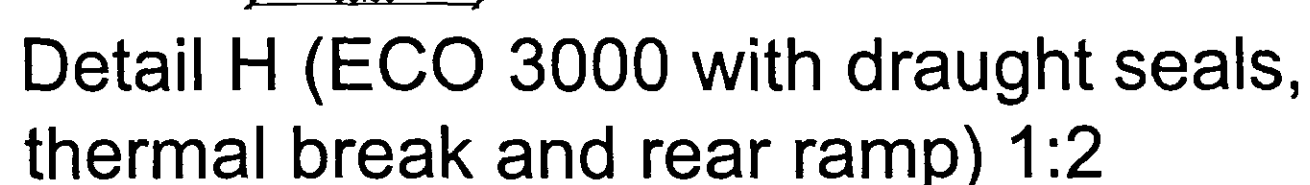