
38'-0" DIA. BASE TO SUIT :- STANDARD 36'-7" DIA. HORSE WALKER

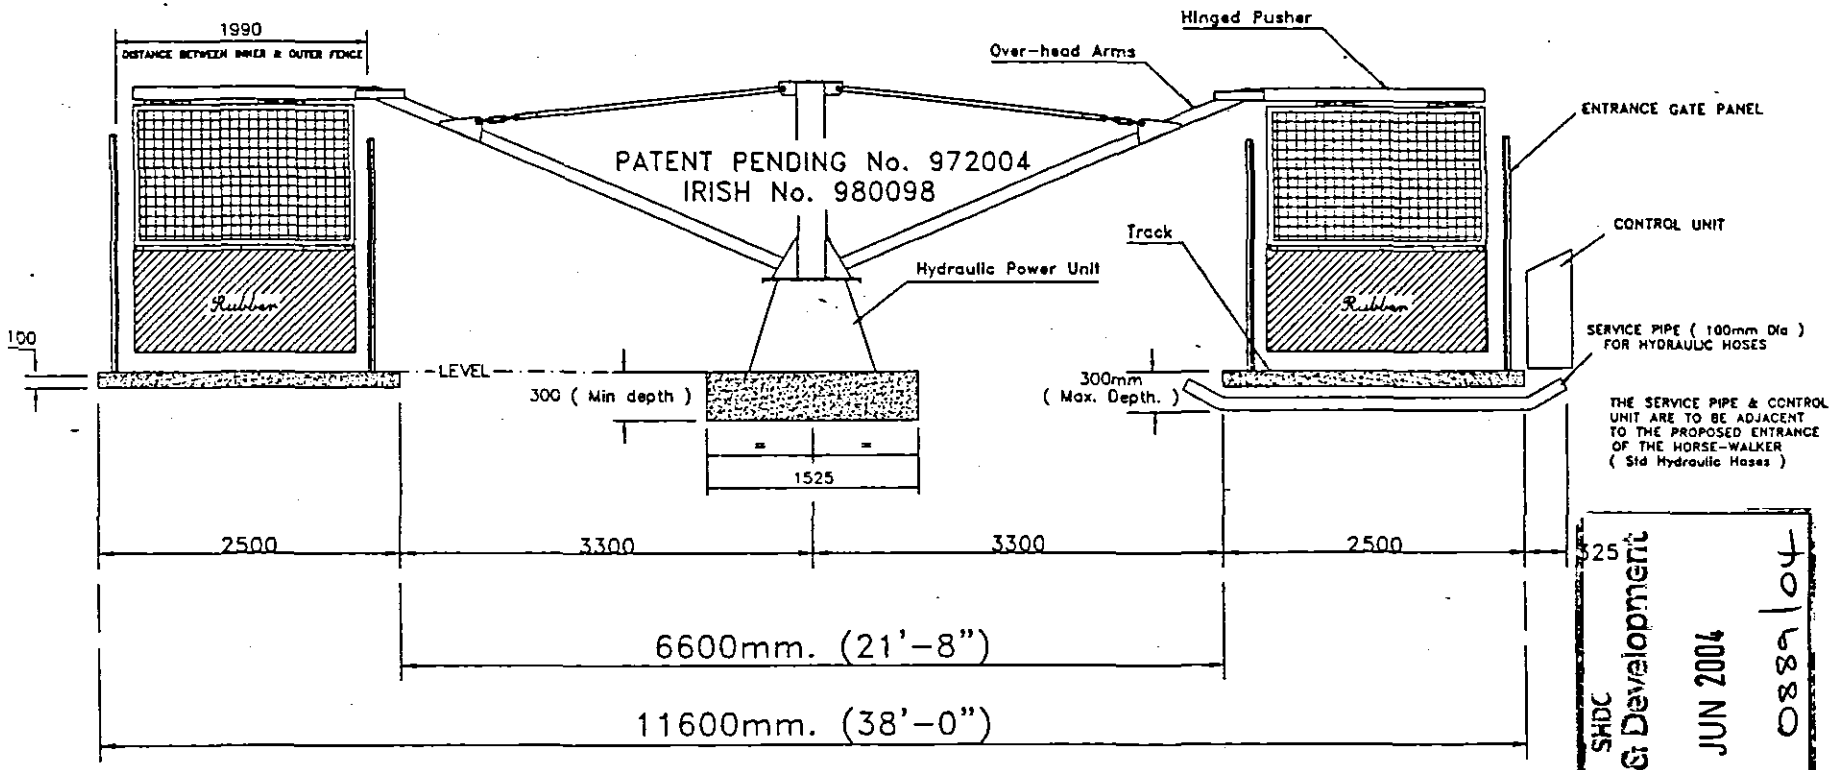

SHDC
Planning & Development
30 JUN 2004
Ref: 0889/04

22

DETERMINED
PLAN

"IMPORTANT" :- PLEASE DOUBLE CHECK YOUR DIMENSIONS

ALL BASE WORK MUST BE BUILT TO STATED SIZES (TOLERANCE +/- 25mm)

ANY RECTIFICATION WORK CAUSED BY NOT FOLLOWING STATED SIZES WILL RESULT IN ADDITIONAL CHARGES BEEN LEVIED AGAINST THE CUSTOMER

MONARCH Equestrian

MONARCH EQUESTRIAN©

CAD REF No	T4/36INSTAL/02
TITLE	CONCRETE BASE DETAILS
ANGLE PROJECTION	CROSS SECTION
DATE	