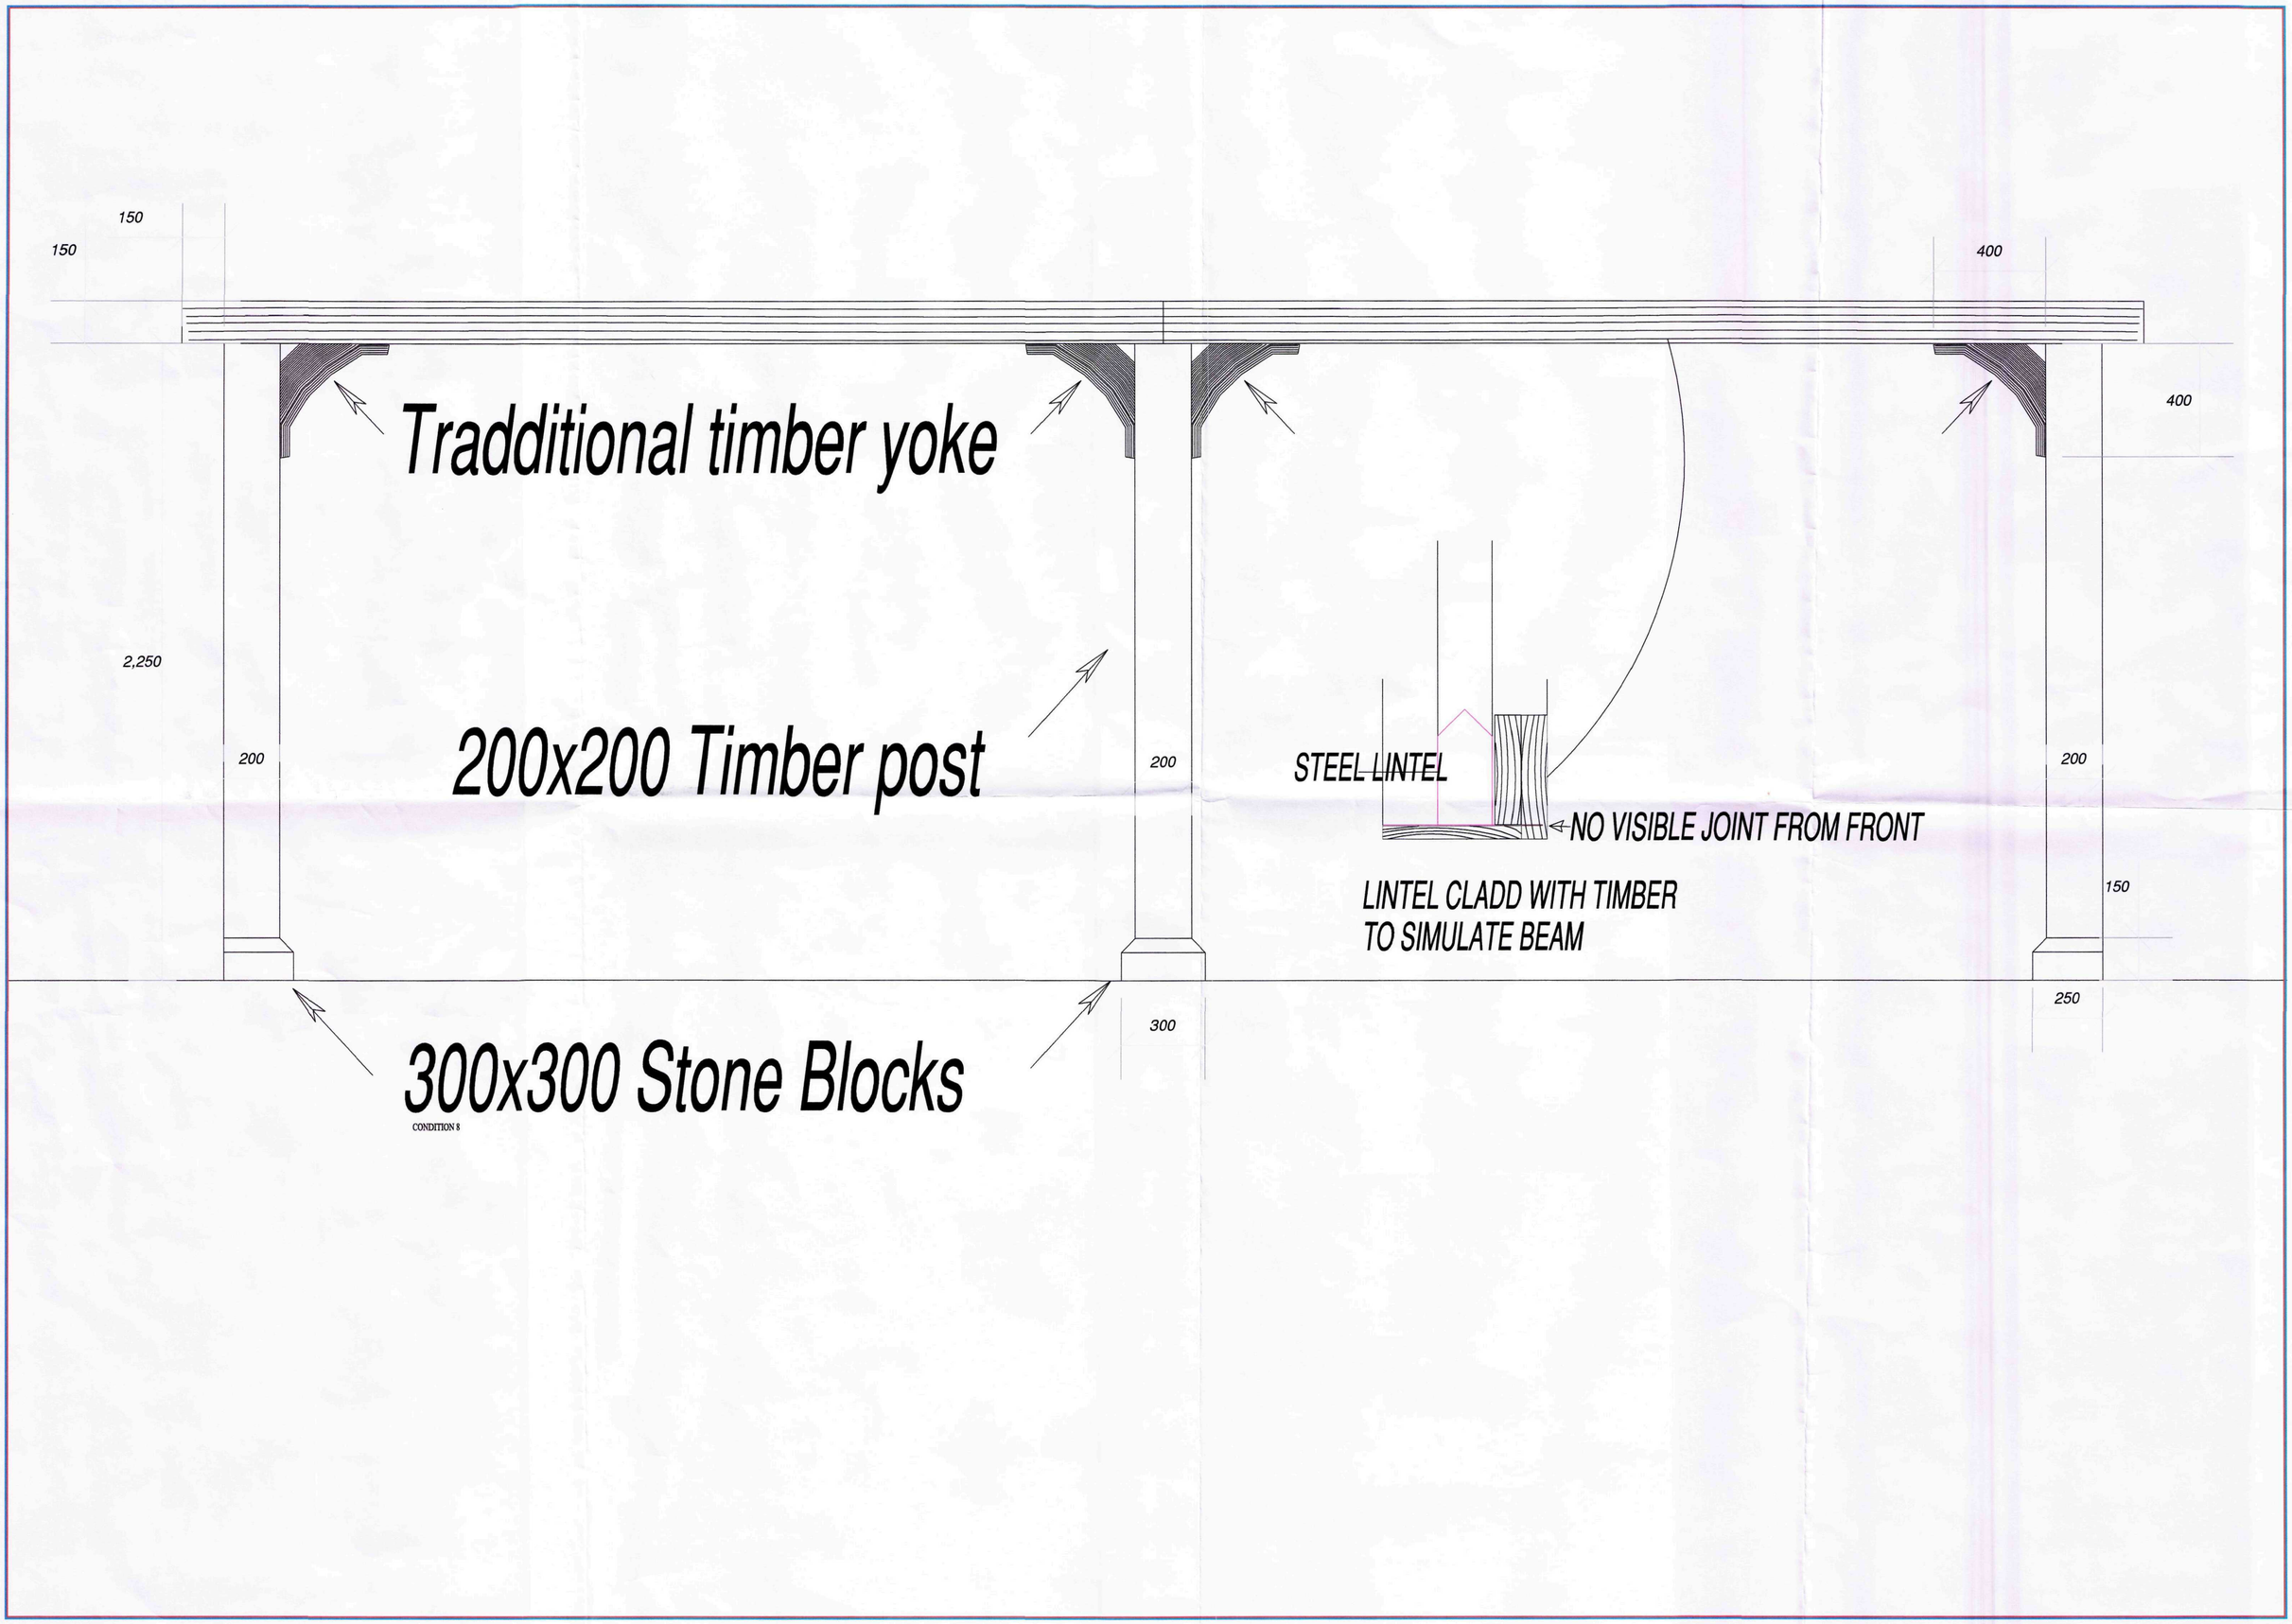
150
150
400
400
Tradditional timber yoke
2,250
200x200 Timber post
200
200
200
STEEL LINTEL
NO VISIBLE JOINT FROM FRONT
LINTEL CLADD WITH TIMBER
TO SIMULATE BEAM
150
250
300
300x300 Stone Blocks
CONDITION 8