


Land for garden areas for barn conversion
for 2 dwellings on Land off Cade Drove

Proposed
Site Layout Plan

Scale: 1:500	Revision 17/09/2024 A
Sheet Size: A1	
AP058362-03	

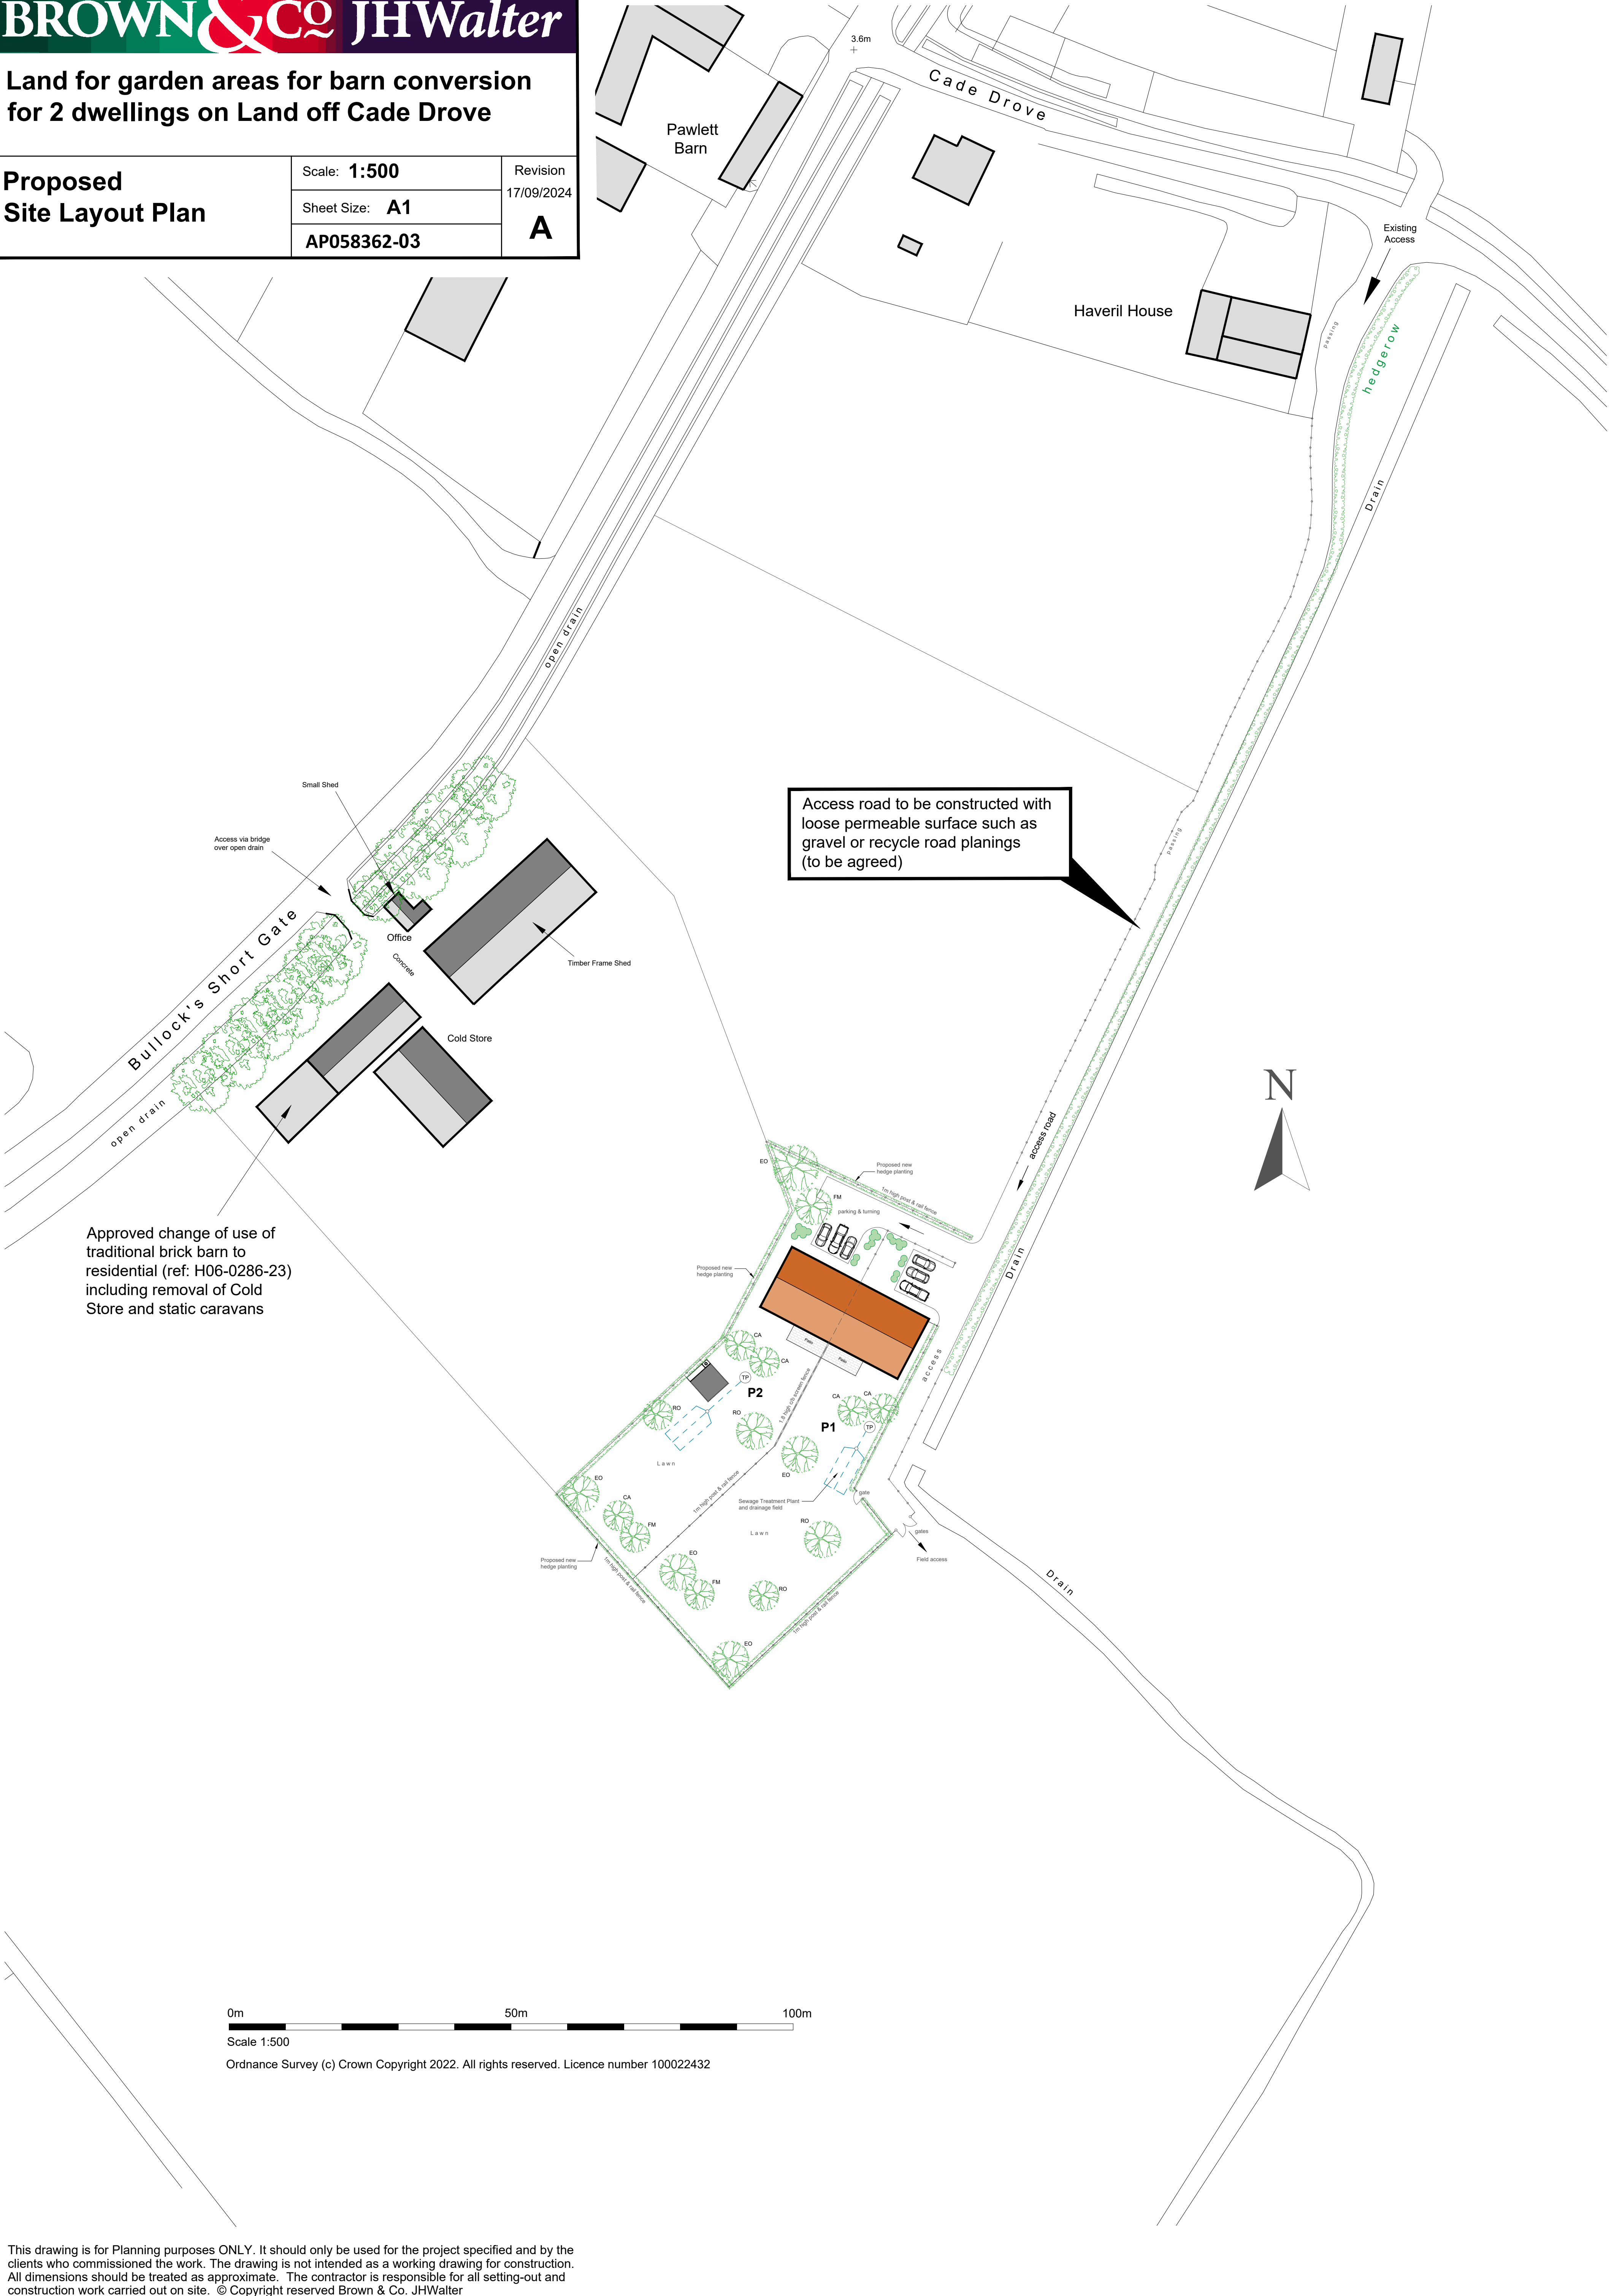

Approved change of use of
traditional brick barn to
residential (ref: H06-0286-23)
including removal of Cold
Store and static caravans

Access road to be constructed with
loose permeable surface such as
gravel or recycle road planings
(to be agreed)