

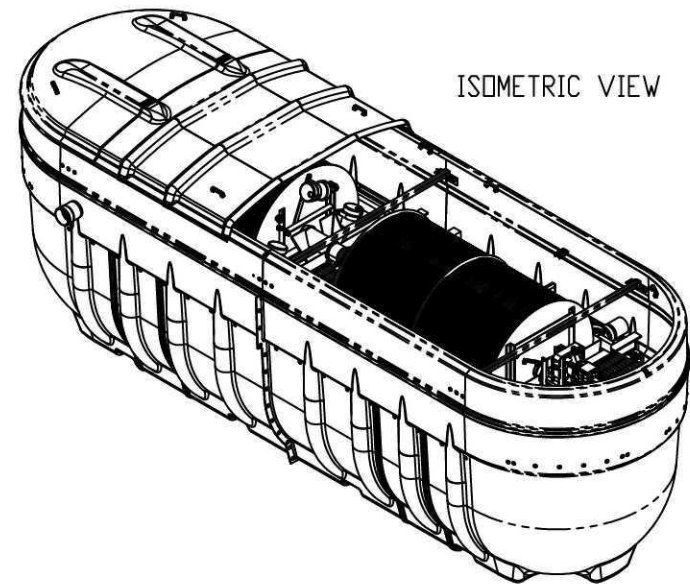
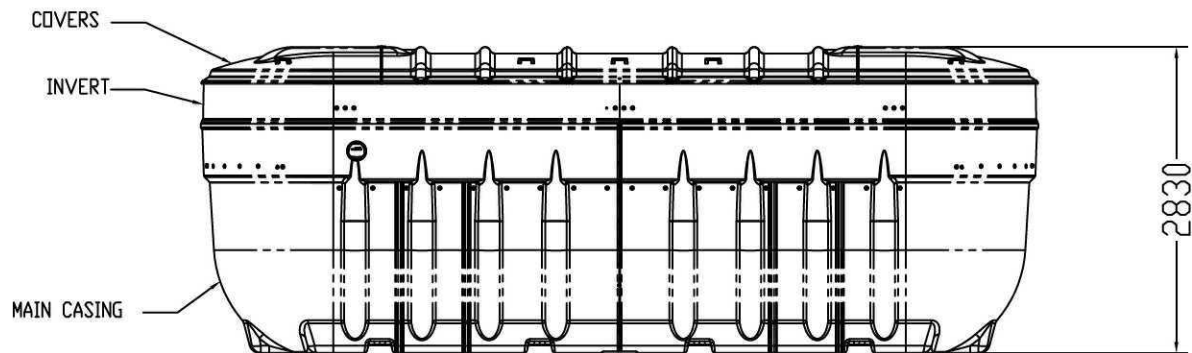
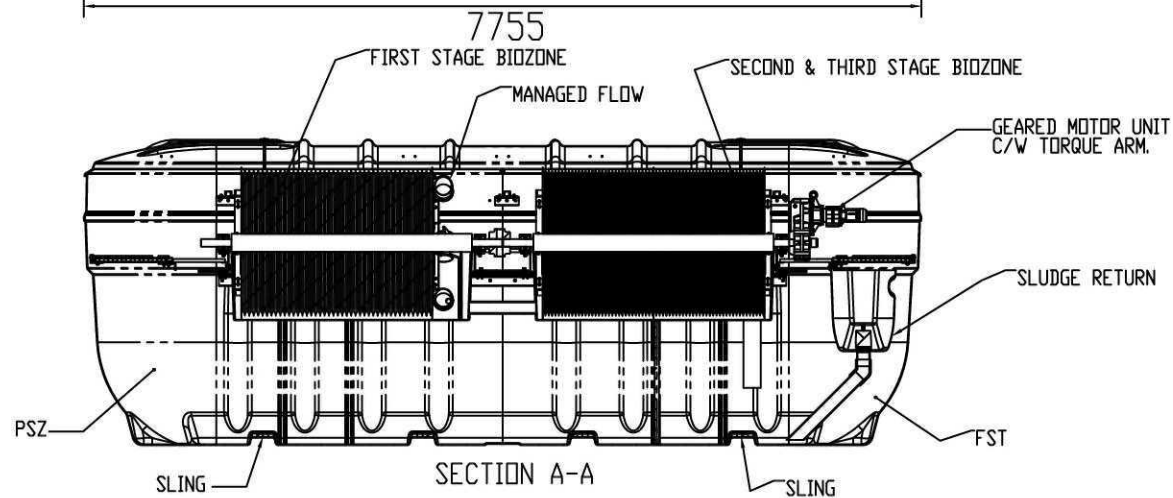


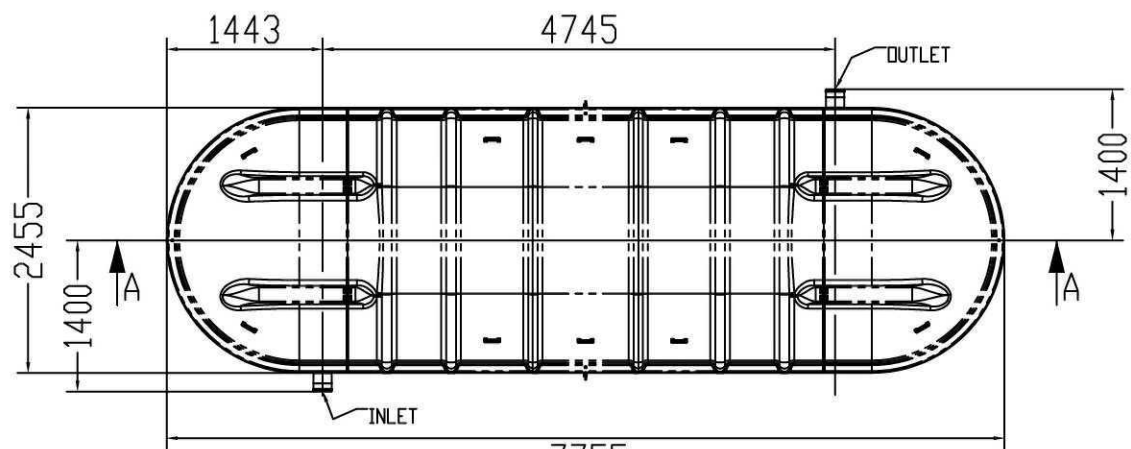

NOTES

1. ALL INLET AND OUTLET PIPEWORK TO BE 6" PVCu.
2. OVERALL DIMENSIONS ONLY GIVEN.
3. UNIT MUST BE SLUNG IN POSITIONS SHOWN.

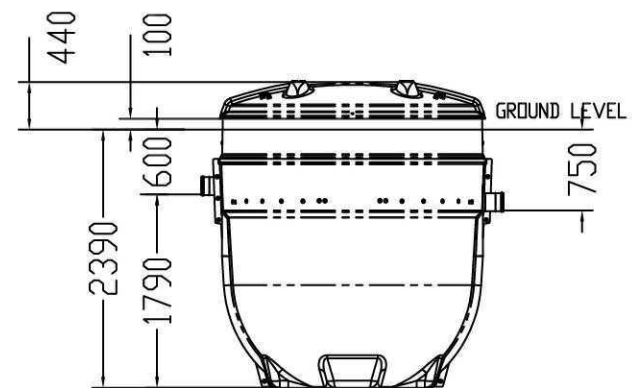

Please check with Environmental Treatment Services Ltd that this drawing is the latest issue

Issue	Date	Drawn by	Description
02			
01	01/06/10	JMcM	Initial Release - Kingspan Brand

Material : Various

Finish : n/a

Weight : ---- kg

Tolerance : n/a

Thickness : n/a

Surface Area : n/a

Drawing : DS0721P

Page 1 of 1

BH-BL BioDisc General Arrangement

All dimensions in mm

Scale: Not to scale

Kingspan Environmental reserve the right to alter the details of this drawing without prior notice. This drawing is copyright and may not be reproduced or used without the written permission of Kingspan Environmental

