


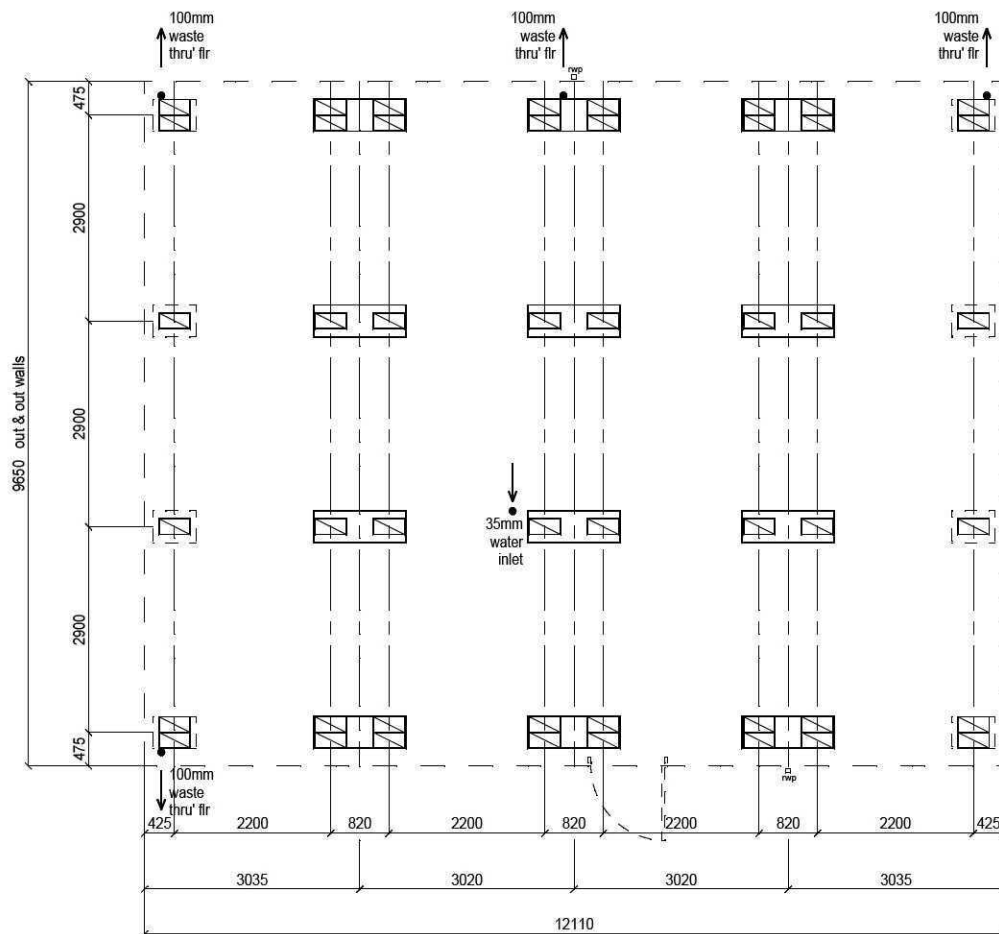


PLAN LAYOUT

BASED UPON MINIMUM GROUND BEARING
PRESSURE OF 107 kN/m².

STD. FOUNDATION PADS OF 7N/mm² MINIMUM
BLOCKS BEDDED AND LEVELLED WITH SAND
CEMENT MORTAR (1:3) ONTO 450mm WIDE
MASS CONCRETE BASE (C20P MIX) FOUNDED
ON SUITABLE SUBSTRATE DEPTH/HEIGHT OF
FOUNDATIONS SUBJECT TO GROUND CONDITIONS
AND GROUND BEARING PRESSURES.
PRESCRIBED MIX FOR BASE ONLY APPLIES TO
NON AGGRESIVE SOIL CONDITIONS.

ALL SUBJECT TO LOCAL AUTHORITY BUILDING CONTROL APPROVAL

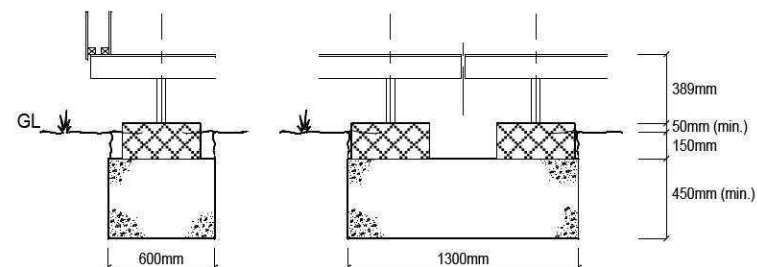

Carter Cabin Hire
THE SPECIALISTS IN PORTABLE BUILDINGS

Client **J.E. PICCAVERS**

Title **PROPOSED 12 x 9.6m FOUR BAY MODULAR
SITE WELFARE FACILITY - FOUNDATION LAYOUT**

Revisions

DRAWN	MAH
SCALE	1:75
DATE	16 / 11 / 11
DRG No.	19314 - 2

ORIGINAL DRAWING PAPER A3