



high performance flat roofs with
concealed guttering and 500mm
eaves overhang

PLANNING APPLICATION DRAWING

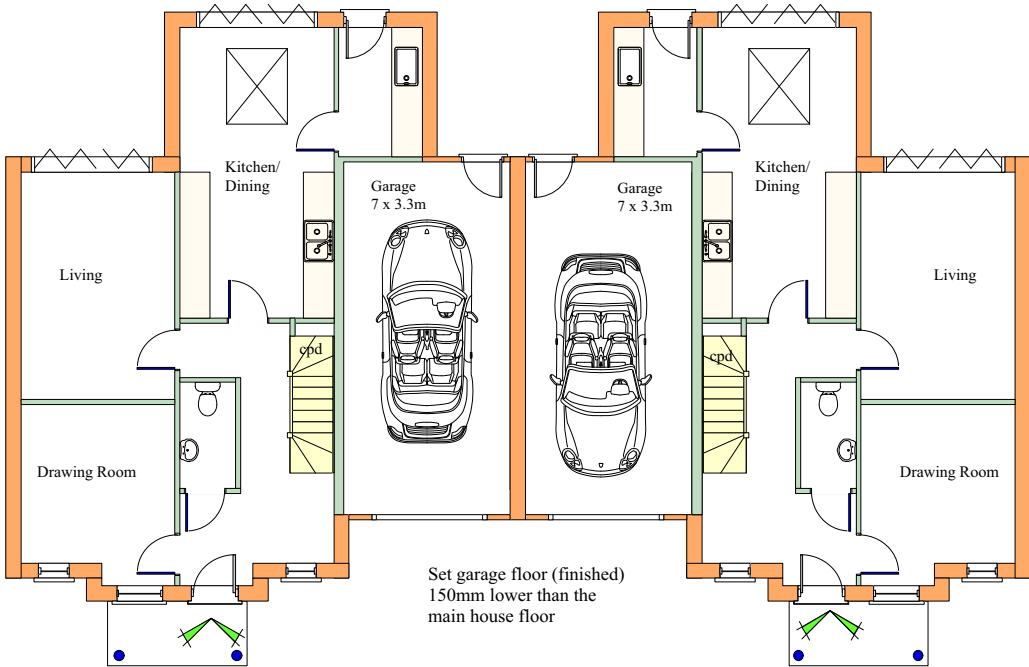

PROPOSED GROUND FLOOR LAYOUT

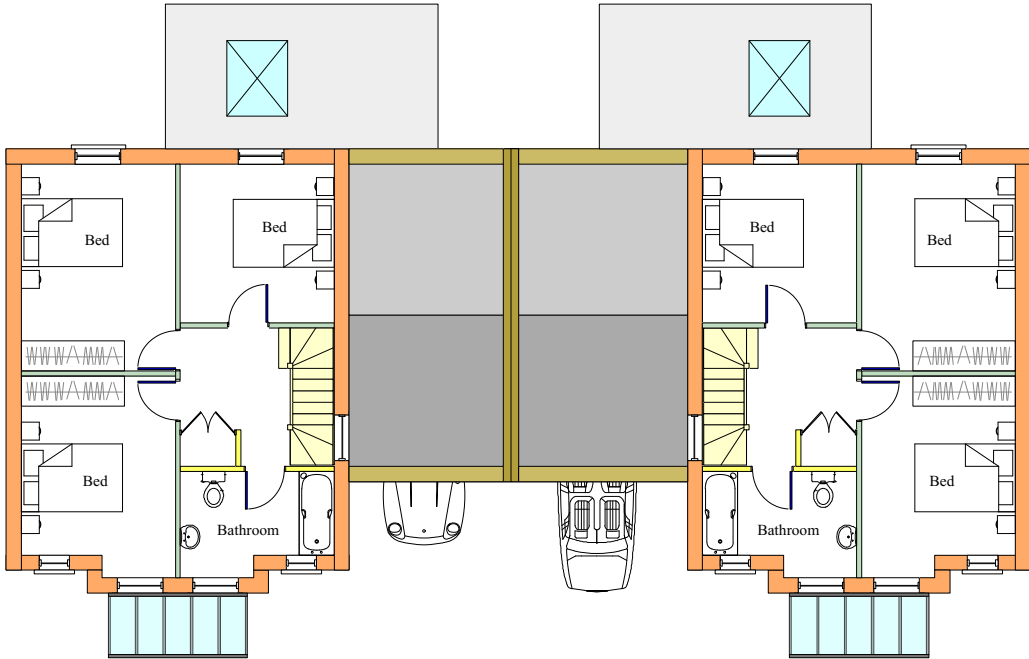

PROPOSED FIRST FLOOR LAYOUT

NOTES
Do NOT scale from this drawing or any other prepared by JDA in connection with this project
This drawing is copyright and may not be altered, traced, copied, photographed or used for any purpose other than for which it has been issued without written permission of the copyright holder.
The Contractor is to check all dimensions on site and report any discrepancies PRIOR TO commencing work.
All details shown on this drawing are based upon typical site conditions related to the area. No responsibility can be accepted for abnormal conditions unless they have been reported in detail so that design amendments may be considered.
All works and materials are to be in full accordance with current British Standards, Building Regulations, Agreement Certificates and Manufacturers printed instructions.
All Building Regulations inspections are to be carried out at the appropriate stages of work.

John Dickie Associates
Chartered Building Engineers
5, Victor Way, Cherry Holt Road,
Bourne, Lincs PE10 9PT
Tel 07778 297733 jda@ndirect.co.uk


Proposed Residential Development at
Millhaven, Lowgate, Gedney
Lincs PE12 0BL

Drawing :
Plots 4 and 5

Client : Mrs L. Sale
September 2017
Scale 1 To 150
Drawing No JDA/2017/880/PLOTS 4/5.001



PROPOSED SIDE ELEVATION (SOUTH WEST) PLOTS 2 & 5

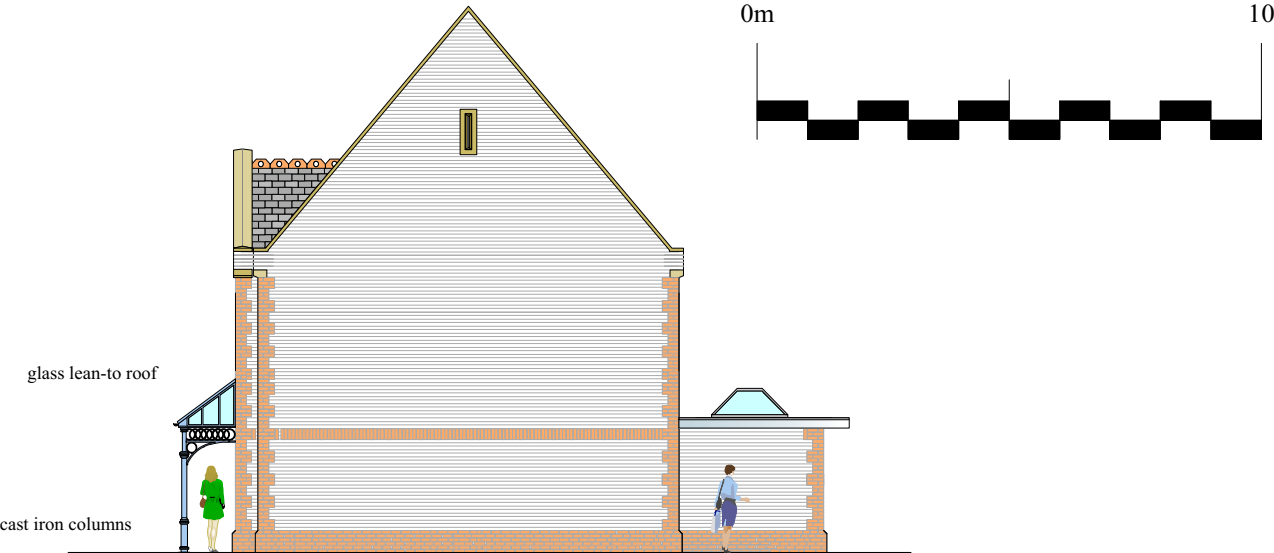

PROPOSED SIDE ELEVATION (NORTH/EAST) PLOTS 2 & 5



PROPOSED REAR ELEVATION PLOTS 2,3,4 & 5



PROPOSED FRONT ELEVATION PLOTS 2,3,4 & 5