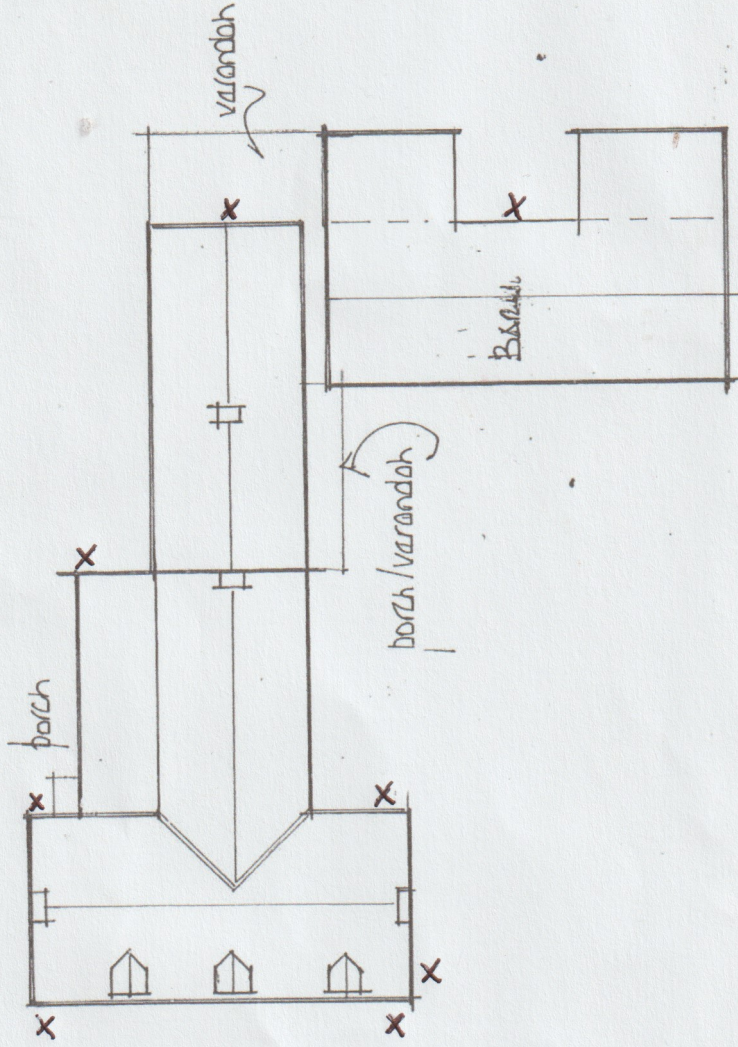
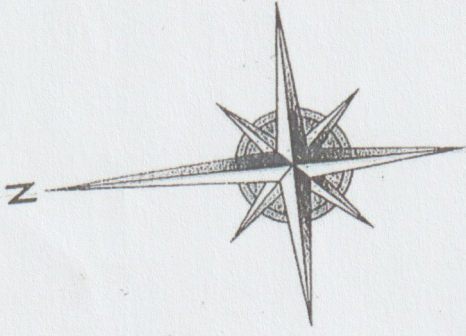


timber fence

Exo access

X LOCATION OF CAMERAS

Block Plan
1:250